



Town of Johnstown

TOWN COUNCIL REGULAR MEETING

450 S. Parish, Johnstown, CO
Monday, August 03, 2020 at 7:00 PM

MISSION STATEMENT: *“The mission of the government of the Town of Johnstown is to provide leadership based upon trust and integrity, commitment directed toward responsive service delivery, and vision for enhancing the quality of life in our community.”*

AGENDA

CALL TO ORDER

Pledge of Allegiance

ROLL CALL

AGENDA APPROVAL

CONSENT AGENDA

The Consent Agenda is a group of routine matters to be acted on with a single motion and vote. Council or staff may request an item be removed from the Consent Agenda and placed on the Regular Agenda for discussion.

1. Council Meeting Minutes - July 20, 2020
- [2.](#) List of Bills
- [3.](#) IGA High Plains Library District and the Town of Johnstown
- [4.](#) Resolution 2020-21 - Modifying the Town of Johnstown Small Business Micro Grant Program

TOWN MANAGER REPORT

- [5.](#) Manager Report

TOWN ATTORNEY REPORT

OLD BUSINESS

NEW BUSINESS

- [6.](#) Public Hearing - The Ridge at Johnstown Filing No 1 - Final Subdivision Plat and Final Development Plan
- [7.](#) Subdivision Development and Improvement Agreement for The Ridge at Johnstown Filing No. 1
- [8.](#) Water Rights Dedication Agreement for the Ridge at Johnstown
- [9.](#) Public Hearing - Ordinance 2020-181, Amending Article VIII of Chapter 10 to add Section 10-168 concerning Outdoor Construction Activity
- [10.](#) I-25 and HWY 60 Aesthetic Improvements

COUNCIL REPORTS AND COMMENTS

EXECUTIVE SESSION

11. Executive Session - For a conference with the Town Attorney for the purposes of receiving legal advice on specific legal questions under C.R.S.; Section 24-6-402(4)(b)

MAYOR'S COMMENTS

ADJOURN

AMERICANS WITH DISABILITIES ACT NOTICE

In accordance with the Americans with Disabilities Act, persons who need accommodation in order to attend or participate in this meeting should contact Town Hall at (970) 587-4664 within 48 hours prior to the meeting in order to request such assistance.

The Community That Cares

www.TownofJohnstown.com

P: 970.587.4664 | 450 S. Parish Ave, Johnstown CO | F: 970.587.0141

Town of Johnstown
List of Bills - June 27, 2020 to July 23, 2020

<u>Vendor</u>	<u>Description</u>	<u>Department</u>	<u>Amount</u>
2534 Retail Phase 1, LLC	Reimbursement agreement	ADM	36,890.92
4990 Ronald Reagan LLC	Police substation lease	PD	1,519.75
A & E Tire Inc	Tire repair	PW	45.00
Ace Hardware	Supplies	PW	1,006.67
Adamson Police Products	Uniforms	PD	107.85
ADT Commercial	YMCA security	YMCA	19,577.60
All Copy Products	Quarterly service	ADM	773.61
AP Mountain States, LLC	Recreation Center	YMCA	598,940.70
Aqua Backflow, Inc.	Mailings	PW	230.00
Aqua Engineering	Sewer expansion design	PW	63,534.00
Arapahoe Rental	Supplies	PW	136.19
Arrowhead Scientific Inc.	Evidence/Lab supplies	PD	350.84
BearCom	Vehicle upfit	PD	29,875.82
BHA Design Incorporated	I25/60 design	PW	5,990.00
Bobcat of the Rockies	Asphalt rake	PW	123.98
Bronco Fire Alarm Systems, Inc.	Fire extinguishers	PD	180.00
Browns Hill Engineering & Controls	Scada work and repairs	PW	4,642.30
C2RS Contracting	Grant	ADM	10,000.00
Card Services	Supplies	ALL	4,602.61
Caselle, Inc	Software support	ADM	1,552.00
Central Square Technologies	Software	ADM	28,434.28
Central Weld County Water District	Water purchase	PW	749.51
CenturyLink	Communications	PW	238.73
Cintas	Mat service	PW	395.63
Cirsa	Insurance	ALL	60,048.02
Colorado Analytical Labs	Lab testing	PW	95.00
Colorado Department of Revenue	Admin fee for OJ/W's & Defaults	ADM	105.00
Colorado Greenbelt Management	Lawn care	PW	1,375.00
Community Center Refunds	Community Center refunds	ADM	500.00
Connell Resources, Inc.	CMaR work / Design & cost estimates	PW	1,227,246.20
Consolidated Home Supply Ditch &	Professional services	PW	1,070.98
Core & Main	Hydrant parts	PW	646.11
Coren Printing, Inc	Signs	PD	122.00
Coulson Excavating Co Inc	Asphalt repairs	PW	1,261.12
Dana Kepner Co.	Hydrant meters, repairs	PW	8,331.62
Davis & Davis Co.	Refund overpayment	ADM	1,409.45
DBC Irrigation Supply	Sprinkler parts	PW	674.91
Deere & Company	YMCA equipment	YMCA	20,717.05
Deere & Company	YMCA mower	YMCA	14,048.65
Department of Labor	Boiler inspections	PW	120.00
DPC Industries Inc	Chemicals	PW	22,481.53
Ergomed	Employment screening	PD	400.00
Facility Maintenance By Design	WWTP repairs	PW	570.00
Faris Machinery Co.	Sweeper brooms	PW	995.00
Felsburg Holt & Ullevig	Billback - Engineering Services	ADM	1,360.00
First Class Security Systems	Fire system monitoring	ADM	625.60
Front Range Roofing Systems LLC	Roof repair town hall	PW	3,665.00
Galloway & Company, Inc.	I-25 professional services	PW	250.00

Gamez, Shirley Newsom	Mileage	ADM	65.00
Glacier Construction Co., Inc.	Media project	PW	56,894.45
Glenn A. Jones Library	Monthly support	LIB	85,221.66
Go Play Inc.	Parish Park resurfacing	PW	36,700.75
Goldstar Products Inc.	Disinfectant for parks	PW	1,769.30
Grainger, Inc.	Filters, parts	PW	1,667.39
Great Western Railway of CO	Access for I25 water line	PW	2,000.00
Greeley Monument Works Inc	Columbarium	PW	33,131.70
Greystone Technology Group	Computer support	ALL	632.50
H & E Equipment Services, Inc.	Lift rentals for banners & lights	PW	1,162.19
Hays Market	Supplies	ADM	121.57
Helton & Williamsen, P.C.	Bill Back - Engineering Services	ADM	8,915.00
Herbert Instrumentation Services	VFD installation, replacement	PW	20,402.00
Hill & Robbins, PC	Professional services	PW	1,846.50
IMEG Corp	Engineering services-billback	ADM	7,175.00
Infosend, Inc.	Utility bill printing	ADM	2,658.20
Insight North America, LLC	Investment services	ADM	3,024.60
Intellichoice, Inc	Support and maintenance	PD	2,990.00
InVision GIS	GIS services	ADM	2,633.75
J&S Contractors Supply Co.	Street signs	PW	4,899.72
John Cutler & Associates	Audit services	ADM	7,000.00
John Deere Financial	Parts	PW	1,509.90
Johnstown Breeze	Publications	ADM	1,077.52
J-U-B Engineers, Inc.	Water tank design	PW	172,575.65
Kenyon P. Jordan, Ph.D.	Recruitment exam	PD	500.00
Larimer County Sales Tax Administrator	Use tax - reimbursement	ADM	5,133.09
Larimer Humane Society	Contract billing	PD	200.00
Law Enforcement Systems	Parking citations	PD	134.00
Law Office of Avi Rocklin LLC	Bill Back - Legal Services	ADM	12,263.00
Lawn Police Lawn & Landscape	Weed mowing	PD	1,021.50
Lazar, Michael	Municipal Court Judge	ADM	2,800.00
Leopold Gallery	YMCA equipment	YMCA	4,255.00
Life Stories Child & Family Advocacy	Quarterly fees	PD	156.00
Little Thompson Water District	DOLA CR 50 project	PW	51,442.00
Little Thompson Water District	Emergency water purchase	PW	3,789.24
Logan Simpson	Comprehensive plan	ADM	13,440.84
Lowe's	Supplies	PW	373.26
Mac Equipment	Supplies	PW	6.88
Mares Auto Inc.	Tire repair	PD	20.00
Martin Marietta Materials	Paving of CR 15	PW	79,111.50
Mastec	Crosswalk repair	PW	500.00
McDonald Farms Enterprises Inc	Grease/sludge removal	PW	2,750.00
Milliken Johnstown Electric	Building repairs	PW	3,389.79
Motorola Solutions, Inc.	Radios	PD	8,160.14
Mountain States Pipe & Supply	Water meters	PW	2,892.56
Nalco Company LLC	Chemicals	PW	25,397.74
Napa Auto Parts, Inc	Supplies	PD	1,176.02
Office Depot Business Credit	Office supplies	ALL	271.12
Optimum	YMCA equipment	YMCA	25,405.09
Otak	Little Thompson trail design	PW	1,642.25
P3 Partners LLC	Strategic plan	ADM	10,000.00
Perkins+Will, Inc.	Professional services	YMCA	3,642.50

Petty cash	Petty cash drawer	ADM	150.00
Pitney Bowes Global	Postage meter lease	ADM	98.55
Poudre Valley REA	Utilities	PW	14,534.08
ProCode Inc.	Building inspection services	ADM	12,750.00
Purchase Power	Postage meter	ADM	311.14
Ramey Environmental Compliance Inc.	Water & wastewater services	PW	17,132.68
Reporter Herald	Subscription	ADM	416.00
Rhinehart Oil Co., Inc.	Fuel	PW/PD	9,880.80
RoadSafe Traffic Systems	Thermo plastic for crosswalks	PW	1,194.78
Rock Soft Chenille & Embroidery	Uniform shirts	PW	127.08
Rocky Mountain Accounting	Grant	ADM	7,000.00
Ryan Jones	Plumbing expense	PW	350.00
Sam's Club MC/SYNCB	Supplies	ALL	194.52
Sandoval Custom Creations, Inc.	Covert camera	PD	2,684.96
Security Central, Inc	Alarm monitoring	PD	219.00
Summit Graphics	YMCA signage	YMCA	4,717.75
TDS	Telephones/modem	ALL	2,274.40
The Home Depot/GECF	Shop vac	PW	681.01
Thompson Ranch Development	Reimbursement agreement	ADM	21,722.38
TimberLAN	IT services	ALL	1,500.00
Tool & Anchor Supply, Inc.	Supplies	PW	5.15
Trugreen Chemlawn	Lawn & pest services	PW	609.51
Twin Silos, LLC	Reimbursement agreement	ADM	4,000.00
UC Health	Lab testing	PD	478.20
United Power	Utilities	PW	799.20
USA Bluebook	WTP piping and supplies	PW	7,145.86
Utility Refunds	Utility refunds	ADM	4,596.28
Vector Disease Control	Mosquito spraying	PW	6,613.00
Veris Environmental, LLC	Sludge removal	PW	2,465.42
Verizon Wireless	Cell phones	PD/PW	3,304.78
Wagner Equipment Co.	Generator repairs	PW	2,203.50
Waste Management	Trash services	PW	59,802.22
Weld County	Radio programming	PD	80.00
Weld County Dept of Public	Lab services	PW	1,307.00
Windstream	Telephone/internet	ALL	1,147.98
Winters, Hellerich & Hughes, L	Prosecuting attorney services	ADM	5,805.00
Workwell Occupational Medicine	Professional services	ADM	36.00
WR Investment, LLC	Reimbursement agreement	ADM	27,600.00
Xcel Energy	YMCA utilities	YMCA	10,409.76
Xcel Energy	Utilities	PW	56,009.66
YMCA of Northern Colorado	YMCA equipment	YMCA	3,767.65
Yost Cleaning	Monthly cleaning service	ALL	1,313.00
	Total		3,191,402.40



Town of Johnstown

TOWN COUNCIL AGENDA COMMUNICATIONS

AGENDA DATE: August 3, 2020

SUBJECT: IGA High Plains Library District and the Town of Johnstown

PRESENTED BY: Town Manager, Town Attorney

AGENDA ITEM DESCRIPTION:

For consideration is the Intergovernmental Agreement (“IGA”) Concerning Library Services between the Town and the High Plains Library District (“HPLD”). If approved, the IGA would supersede and replace the prior agreement executed between the parties on February 18, 2009. The IGA creates a simplified cooperative process whereby HPLD agrees to provide a variety of library services to the Glenn A. Jones M.D. Memorial Library (“Library”) in exchange for the tax revenue sharing. The list of potential services that the Library District is required to offer to the Library is contained on Addendum A. The services may be modified, but not reduced in scope. On an annual basis, the Glenn A. Jones M.D. Memorial Library is to notify HPLD of the services that it desires. The tax revenue sharing remains the same. HPLD is required to provide 2/3 of the tax revenue it receives from the Library’s Service Area, defined as the boundaries of the Weld County School District RE-5J, except all land within the corporate limits of the Town or outside of Weld County, to the Library and the Town is to provide 1/3 of the tax revenue that it collects for library purposes to HPLD. The IGA has been approved by the Library’s Board.

LEGAL ADVICE: The Town Attorney drafted the IGA.

FINANCIAL ADVICE :
N/A

The Community That Cares

www.TownofJohnstown.com

P: 970.587.4664 | 450 S. Parish Ave, Johnstown CO | F: 970.587.0141

INTERGOVERNMENTAL AGREEMENT CONCERNING LIBRARY SERVICES BETWEEN THE HIGH PLAINS LIBRARY DISTRICT AND THE TOWN OF JOHNSTOWN

This Intergovernmental Agreement Concerning Library Services (“Agreement”) is made on this ____ day of _____, 2020 (“Effective Date”), by and between the High Plains Library District (“Library District”), a Colorado library district, and the Town of Johnstown, a Colorado home rule municipal corporation (the “Town”), (each a “Party” and collectively the “Parties”).

RECITALS

WHEREAS, the Library District was created by the legislative acts of the Town of Ault, the Town of Eaton, the Town of Hudson, the City of Fort Lupton, the City of Greeley, the Weld County School District Re-8 and the County of Weld, known collectively as the “Establishing Entities;”

WHEREAS, the Town of Johnstown and the Town of Platteville did not establish the Library District, but agreed to participate, and are known collectively as “Participating Entities;”

WHEREAS, for purposes of this Agreement, the Establishing Entities and Participating Entities shall be known collectively as the “Governing Authorities” or singularly as a “Governing Authority;”

WHEREAS, the Governing Authorities, by the legislative acts of their governing bodies, opted to retain title to and ownership of their local libraries and the assets of such libraries and to maintain local control by and through a local library board of trustees;

WHEREAS, in exchange for library services provided by the Library District to the local libraries of the Governing Authorities, the Library District retains a portion of the property tax revenue derived from the service area of each Governing Authority;

WHEREAS, to clarify the library services that the Library District will provide to the local library of each Governing Authority, and, more specifically for purposes of this Agreement, the library services that the Library District will provide to the Town’s public library, the Glenn A. Jones M.D. Memorial Library (“Johnstown Library”), operating by and through the Town, during each calendar year, and the process by which such services will be provided, the Parties desire to enter into this Agreement;

WHEREAS, on February 18, 2009, the Town and the Library District entered into an Agreement Concerning Participation in the High Plains Library District, which, among other revisions, amended the agreement executed between the Parties, or predecessors to the Parties, on November 4, 1985 and the Modification Agreement executed between the Parties, or predecessors to the Parties, on or about January 15, 2001;

WHEREAS, the Town and the Library District have determined that it is mutually beneficial to amend the Agreement Concerning Participation in the High Plains Library District dated February 18, 2009; and

WHEREAS, to effectuate the foregoing, the Parties desire to enter into this Agreement.

AGREEMENT

NOW, THEREFORE, for and in consideration of the promises and mutual agreements contained herein, the Library District and the Town hereby agree as follows:

1. Recitals. The Recitals are incorporated into this Agreement as if fully set forth herein.

2. Library Services. On or before October 1 of each calendar year, the Library District shall provide the Town with a list of the library services that will be available for the following calendar year to the Johnstown Library (“Library Services”). The list of services shall be in substantially the same form as set forth on Addendum A, attached hereto and incorporated herein by reference (“List of Services”). The List of Services may be amended from time to time, but the Library District may not diminish or reduce the Library Services available to the Johnstown Library absent the Town’s written consent. On or before November 1 of each calendar year, the Town shall return the List of Services to the Library District with the selection of Library Services for the following calendar year. On and after January 1 of the following calendar year, the Library District shall provide the selected Library Services to the Johnstown Library. If the Town does not return the List of Services to the Library District, the Library District shall continue to provide the then-current Library Services to the Johnstown Library.

3. Modified Library Services During a Calendar Year. During any calendar year, upon the written request of the Town to the Library District to modify the services, the Library District may modify the Library Services that are provided to the Johnstown Library during such calendar year.

4. Library Services for the 2020 Calendar Year. For purposes of the 2020 calendar year, within ten (10) days of the execution of this Agreement, the Town shall provide a completed List of Services to the Library District and the Library District shall thereafter provide the Library Services to the Johnstown Library.

5. Tax Revenue Sharing. The Parties shall share tax revenue as follows:

a. The Library District shall provide to the Town two-thirds (2/3) of the property tax proceeds collected by the Library District from the mill levy applied by the Library District to the Johnstown Library’s service area, defined as the boundaries of the Weld County School District RE-5J, except all land within the corporate limits of the Town or outside of Weld County. The remaining one-third (1/3) of the property tax proceeds shall be retained by the Library District to, among other uses, provide the Library Services to the Johnstown Library. On or before October 15th of each calendar year, absent extraordinary circumstances, the Library District shall provide written notification, if by electronic mail with a read receipt, to the Town of the anticipated amount of property tax revenue to be paid for the subsequent calendar year. Within twenty (20) days of receipt of property tax revenue from the Weld County Treasurer, the Library District shall remit payment to the Town.

b. The Town shall allocate two-thirds (2/3) of the property tax proceeds collected for library purposes within the corporate limits of the Town to the Johnstown Library. The remaining one-third (1/3) of the property tax proceeds collected for library purposes within the corporate boundaries of the Town shall be allocated to the Library District to, among other uses, provide the Library Services to the Johnstown Library. On or before October 15th of each calendar year, absent extraordinary circumstances, the Town shall provide written notification, if by electronic mail with a read receipt, to the Library District of the anticipated amount of property tax revenue to be paid for the subsequent calendar year. Within twenty (20) days of receipt of property tax revenue from the Weld County Treasurer, the Town shall remit payment to the Library District.

c. Notwithstanding the foregoing, and without modifying the proportional sharing of the tax revenue (2/3 to 1/3 split), the Parties may, in their discretion, deviate from the distribution of tax

revenue sharing set forth above by offsetting the payment that the Town is required to provide to the Library District from the payment that the Library District is required to provide to the Town.

6. Term. The initial term of this Agreement shall be from the Effective Date through December 31, 2020, and it shall automatically renew for one-year terms on January 1st of each calendar year. This Agreement may be updated, modified, revised, renegotiated or terminated at any time by mutual consent and in writing by the Library District and the Town. In the alternative, the Town, in its sole discretion, may cease participation in the Library District by providing ninety (90) days written notice to the Library District.

7. Library Plan. The Library District has developed a comprehensive plan, setting forth its broad policy objectives and understandings ("Library Plan"). A copy of the Library Plan is attached hereto and incorporated herein by reference as Addendum B. Within three months of the execution of this Agreement, the Johnstown Library shall prepare a similar plan for its library and provide such plan to the Library District.

8. Notices. Notices required herein, including delivery of the List of Services, shall be sufficient if personally delivered, sent by certified mail or sent by electronic mail delivery upon acknowledgment of receipt of the electronic mail by the intended recipient, addressed as follows, which addresses may be amended from time to time by written notice:

To the Library District:

High Plain Library District
Attn: Executive Director
2650 W. 29th Street
Greeley, CO 80631
Email: MHortt@highplains.us

To the Town:

Town of Johnstown
Attn: Town Clerk
450 S. Parish Avenue
Johnstown, CO 80534
Email: dseele@townofjohnstown.com

Johnstown Library
Attn: Library Director
400 S. Parish Avenue
Johnstown, CO 80534
Email: KPlumb@highplains.us

9. Entire Agreement. This Agreement shall contain the entire understanding of the Parties. This Agreement may not be changed without an agreement in writing signed by the Library District and the Town. This Agreement is binding upon and inures to the benefit of the Parties, their successors, assigns, and representatives.

10. Mediation. Prior to commencement of litigation, any disagreement between the Library District and the Town with respect to this Agreement shall be referred to a third-party mediator. If the

Parties are not able to agree upon a mediator, the mediation shall be conducted at the Judicial Arbitrator Group in Denver, Colorado. The cost of the mediation shall be split equally between the Parties.

11. Severability. If any portion of this Agreement is determined by a court of competent jurisdiction to be invalid, illegal, or unconstitutional, such determination shall not affect the validity of the remainder of the Agreement. If the validity, legality, constitutionality or performance of any portion of this Agreement is impeded or otherwise affected by any change in pertinent law or order of court, it is the desire and intent of the Parties to perform and comply with this Agreement as nearly as possible according to its spirit and expressed intent until the Parties agree in writing to changes consistent with and in accordance with the change in law or court order, as applicable.

12. Choice of Law; Venue. This Agreement is made under and is to be construed and enforced in accordance with the laws of the State of Colorado. The Parties agree that all judicial actions or proceedings arising in connection with this Agreement shall be heard in the District Court of Weld County.

13. Headings. The headings in this Agreement are inserted only for the purpose of convenient reference and in no way define, limit or prescribe the scope or intent of this Agreement or any part thereof.

HIGH PLAINS LIBRARY DISTRICT BOARD

ATTEST:

By: _____
Secretary

By: _____
President

TOWN OF JOHNSTOWN

ATTEST:

By: _____
Diana Seele, Town Clerk

By: _____
Gary Lebsack, Mayor

Addendum A
 Glenn A Jones Memorial M.D. Library
 Library Services
 Calendar Year _____

Services	Provided by District	Provided by Member Library
Collections		
Access to all materials at all libraries participating in High Plains Library District		
1. The District has over 2,728,788 items, accessible to anyone who has an active HPLD library card in good standing including items in the Specialty Checkout Collection (Delivered by end of 1 st Quarter 2020)		
Materials purchasing/centralized order management		
2. Collection department will order on behalf of the Member Library and be billed monthly. Discounts realized through large volume purchasing.		
3. Collection development staff coordinate/create/maintain/update standing order plans for books and periodicals.		
4. Provide list of available periodicals, research and order titles as requested. Work with vendor when problems arise with subscription deliveries on member behalf.		
5. Collection Resources Manager negotiates discounts for all vendors used by the department (book, media and periodicals).		
Materials processing/standardized processing for items purchased /cataloged through Bibliographic Services		
6. Items ordered through Bibliographic Services will receive barcodes, RFID tags, spine labels, mylar covers per district standards		
Courier service to transport library materials Monday through Saturday		
7. Courier schedule maintenance for North and South routes		
Licensing, maintenance, and access to online databases and search software		
8. Negotiate prices for database and electronic resource access (included eBooks and databases)		
9. Staff database training upon request		
10. Patrons and staff receive technical troubleshooting and support		
Interlibrary Loan (ILL) and Prospector services		
11. ILL department will use OCLC or other supporting tools to locate and borrow an item not in our catalog for patrons/residence of HPLD.		
12. ILL staff responds to member patron requests and work with staff to resolve any problems.		
Access to collection development tools and resources to build collections		
13. Advice from the collection development department when questions arise.		
14. Access to online ordering tools		
15. Support for collection analysis		
Cataloging services		
16. Original cataloging provided for any item purchased by a Member Library that is not found within the OCLC catalog.		

17. Copy cataloging provided for any item already in the HPLD catalog or available from the current bibliographic utility.		
ILS data maintenance		
18. Bibliographic Services staff will update ILS databases including deleting bibliographic records with no holdings.		
19. Maintain the integrity of the ILS database through regular authority control, subject heading updates and patron purges.		
20. Collection Resources Manager negotiates discounts for all processing supplies including RFID tags and barcodes. Additional custom labels can be purchased through the Bibliographic Services department at cost and billed to the Member Library		
21. Advice and support from trained MLS catalogers		
Information Technology- Core IT service solutions		
22. ILS: Funding, procurement, installation, administration and all required support for the Integrated Library System and add on services		
23. OPAC: Funding, procurement, installation, administration and all required support for the public catalog		
24. Email services: Funding, procurement, installation, administration and all required support		
25. MyLibrary: Funding, design, code development, installation, administration and all required support		
26. Online Payment Services: Funding, procurement, installation, administration and all required support		
27. Telecirc: Funding, procurement, installation, administration and all required support		
28. Intranet: Funding, procurement, installation, administration and all required support		
29. Storage, backup and recovery services: Funding, procurement, installation, administration and all required support		
30. Mobile catalog: Funding, procurement, installation, administration and all required support		
31. Reporting and data support for all IT services		
32. Training on technologies support by HPLD		
33. Online training videos for staff and patrons		
Staff connectivity services		
34. Network equipment funding, purchase, configuration, installation and support in accordance with Library District standards. All hardware, software, equipment including cabling, servers will be provided. All new equipment will come with a hands-on demo and training.		
35. Information Technology calls for service and support of all equipment		
36. Security camera hardware, software installation and support in accordance with Library District standards. (Cameras at: Entry/Exits, outside bathrooms and at service desks).		
37. Circuit funding, purchase, installation, configuration and support		
38. HPLD access services funding, purchase, installation, configuration and support (remote access)		
39. Infrastructure cabling funding, purchase, installation, and support		
Internet connectivity for public (including Wi-Fi)		

40. Network funding, equipment purchase, configuration, installation and support. Hardwired fiber staff networks minimum speed (40M)* Public network minimum speed (20M)* Provide Libraries with 6-month usage and speed reports (*These speed guaranteed as provided by local internet service providers and contingent upon the continued service of these providers.)		
41. Circuit funding, purchase, installation, configuration and support		
42. Access services funding, purchase, installation, configuration and support		
Staff and public client equipment		
43. Purchase of all client (ILS) equipment needs **required for support** as mutually agreed upon		
44. Configuration, testing, installation and support for all staff and public client (ILS) equipment as mutually agreed upon		
Staff and public client software (is required due to licensing requirements)		
45. Operating system: Funding, purchase, testing, configuration, installation and support		
46. Productivity solutions: Funding, purchase, testing, configuration, installation and support (Office suite)		
47. Antivirus and other security tools: Funding, purchase, testing, configuration, installation and support		
48. Public use management: Funding, purchase, testing, configuration, installation and support		
49. Public print service management: Funding, purchase, testing, configuration, installation and support		
50. Web filtering: Funding, purchase, testing, configuration, installation and support		
51. Public freeze software: Funding, purchase, testing, configuration, installation and support		
52. Web lock down software (for pacs): Funding, purchase, testing, configuration, installation and support		
53. Automated deployment services: Funding, purchase, testing, configuration, installation and support		
54. Removal or recycling of computer and IT equipment		
Finance and Administration		
Tax collection, distribution, and payments in the same proportion as collected by HPLD.		
55. Ongoing updates on property taxation for budgeting purposes		
56. Intentionally omitted.		
Finance and Administration Requests		
57. Provide approved library budget as part of larger municipal budget upon approval and adoption		
58. Provide audited financial statements when approved and adopted by Library and Municipal Boards.		
59. Post all notices and hold all meetings in accordance with sunshine laws		
60. Access to Foundation consulting and training sessions on fundraising activities including sponsorship, capital campaigns, planned giving, etc.		
61. Assistance with grant reviews, applications, and writing for grants of any size.		

62. Acceptance of large or unusual donations on behalf of a member library pending the donation is in line with the Foundation's mission and gift acceptance policy and pending the acceptance of a gift agreement. (Add Copy of Gift Acceptance Policy)		
Management of Debt Collect Services:		
63. Debt collect service management including trainings and consulting with Debt Collect Service Vendor.		
Human Resources Support		
64. Access to advertising posting position vacancies on the HPLD website		
65. District orientation for new Member Directors and staff (Including Technology orientation and District Tour)		
66. Human Resources Consulting as requested		
67. Provides access to HPLD Sub Pool		
68. Access and including in all HPLD Training		
69. Access to In-house training and HPLD-sponsored workshops, seminars, orientations, Staff Day and roundtables		
70. Inclusion in and invitation to HPLD All Staff Day		
Project management services		
71. Provide consultation with contractors		
Member/District services coordination		
72. Participation on HPLD committees, task forces and projects (Duties Include: participate in planning, execution of program or service and evaluation)		
Continuing education		
73. High Plains Library District will provide funding, contingent upon annual Board approval for continuing staff education and professional development		
Compilation of Annual Public Library statistical report		
74. Compile and report library statistics for Public Library Annual Report, all other statistics provided as requested		
75. Advise Member libraries of pending changes in data needs		
Legal inquiry		
76. Serve as the point of contact for subpoenas or legal inquiries for ILS data		
HPLD name badge		
77. First name badge for new staff		
Research Tools		
78. District survey and research services that will include Member service areas; Including demographics available via staff intranet		
Outreach Services		
Multicultural services		
79. Outreach department partners with Member libraries to provide Multicultural services to patrons.		
80. Provide computer class support including curriculum, training, and referrals		
Mobile services to schools or other gathering places in member service area		
81. Outreach works with Member Libraries to provide services to locations in the Member service area.		
Public Computer Centers (PCC)		
82. PCCs located in member service areas: Johnstown (Milliken), Ault (Nunn & Pierce)		

83. PCC installation, maintenance and management in mutually agreed upon locations, executed through IGA or MOU and in accordance with agreement		
Public Information/Programming		
Spaces web calendar and room reserve		
84. Provide support for Member Library's events calendar available through the District's website.		
85. Provide support for each Member Library to utilize patron-initiated room reservations available through the District's website as requested		
Templates for promotional materials		
86. Include member libraries on any collaborative promotional materials when appropriate and available.		
Coordination of district-wide events and programming		
87. Coordinate special events and programs in which branch and Member Libraries choose to participate in. Including the District vehicle participation, scheduled through the Library Districts' Outreach Department.		
Library cards		
88. Design, produce and disseminate library cards for all libraries within HPLD.		
Advertising & Marketing		
89. Funds and places advertisements in phone books, newspapers and various northern Colorado publications.		
90. Access to Community Relations and Marketing Department Services (including large format printer)		
Virtual Services		
91. Staffing/management/support and funding of all calls that come into the 1-888-861-READ (7232) number		
92. Staffing /management/support and funding of online communication services such as chat and email		
Facilities		
93. Access to District Owner's Representative Services as requested		
94. Facilities consulting, and advice as requested		
Training Bureau		
95. Support and use of the Training Bureau (Once formed the Training Bureau will provide staff and public trainings on technology and specific skills TBD)		

Addendum B

High Plains Library District Library Plan

EXCELLENCE

Strategy

Strive to become the first library in the nation to win the Baldrige Award for Excellence.

Governmental transparency creates trust in the community. In our pursuit of excellence, the High Plains Library District will be transparent and follow all Sunshine Law requirements and guidelines, including, but not limited to:

- Post Board Meeting Agenda and Packets and materials 72 hours before the meeting. In identified posting locations.
- Keeping, recording and Posting Board Meeting Minutes in accordance with Sunshine Laws.
- Making documents available online via www.mylibrary.us
- Following our Open Record Request Policy.
- Submitting a completed Colorado Public Library Annual Report by the annual deadline.
- Providing a District Annual report to the Board from Director and Library Managers.

ACCESS

Strategy

Every individual and community who contributes to the revenues of the District will have access to library services (website, catalog, and the products and services the District offers.)

District Library Locations

District libraries are established according to the Establishment of District Facilities Guideline as well as Colorado Public Library Standards. Operations are governed by the High Plains Library District Board of Trustees. Facilities are the property, by ownership or contract, of the High Plains Library District. The High Plains Library District adheres to an annual budget approved by the High Plains Library District Board of Trustees.

District libraries offer a full array of materials, services, and programs for people of all ages. Staff is employed by the District, participates in benefits and is governed by the policies of the District.

Member Libraries

Member Libraries were established according to the Colorado Library Law provisions in 1985 and have joined with other governmental units within Weld County for the purpose of creating the High Plains Library District. The Member Library receives a designated portion of the tax levy for local library service. The governing authority of the Member Library receives funds according to a formula established at the time of the agreement to create the District. The governing authority budgets and accounts for these funds.

A portion of the tax generated from the service area is retained by the District for the purpose of district-wide services.

Member Libraries have:

- A local governing authority responsible for the library's operations.
- Facilities that are owned and maintained by the local authority.
- Services and programs that are determined by the local board. The library participates in centralized services made available by the District and mutually agreed upon through IGA.
- Staff that is hired by the local ~~board~~ governing authority. Payroll, insurance, and benefits are the responsibility of the local governing authority.
- A service area that was established in the Intergovernmental Agreement that formed the District.
- Hours of operation that are defined by the local authority.

Outreach Services

Outreach Services are a connection point and foothold for High Plains Library District in areas that are not in close proximity to a physical library. Outreach Staff will become a part of the community through collaboration with community organizations and to extend library services into communities, neighborhoods and to individuals. Outreach Services use a variety of methods to provide access to those who experience barriers to using traditional library facilities and virtual resources. Collaborative efforts are prioritized to match the District's Strategic Plan with community efforts.

When focusing on services, Outreach staff works with a variety of organizations ranging from day care centers, preschools, and K-12 schools to recreational centers, senior centers and other organizations that serve as community meeting places, in order to provide library materials, programs and resources to areas where economic, geographic, linguistic, physical or other barriers hinder access.

Efforts include, but are not limited to, providing rotating deposit collections, bookmobile and Lobby Stops, supporting Public Computer Centers, partnering with local service organizations, and serving with organizations pursuing venues for getting information and materials to the community.

The District will continually monitor the changing needs of the High Plains Library District residents and modify services to best reach the most people in a cost-effective manner. Over the next 1-3 years, Outreach Services will shift from transaction interactions with individuals in the communities they serve to a more imbedded, relationship model. A model where we are not just sitting at a table at an event but being an active part of the community and participating in the event and community.

Outreach Service Area Definitions

Outreach Services extends library services and staff into communities, neighborhoods, and to individuals using a variety of methods to provide access to those who experience barriers to using traditional library facilities and virtual resources or those who might not otherwise consider using library services. Efforts include, but are not limited to, participating on board and committees, providing rotating deposit collections, making bookmobile stops, partnering with local service organizations, serving with organizations pursuing venues for getting information and materials to the community, and providing answers and resources online or over the phone.

Bookmobile/Lobby Stops

- Mobile Units may be scheduled to stop at locations that are beyond a reasonable travel distance from a library building location. Stops will be at community gathering locations. While schools, historically have been an ideal location since they serve as a population centers, this has been limited to only supporting students during school hours. New options are being considered.
- Services are provided on an individual basis rather than to a group, i.e., classroom. The most frequently requested books are carried in the Outreach collection. Staff fill special requests promptly using Interlibrary Loan (ILL) and Prospector when appropriate.

- Bookmobile/Lobby stop visits are scheduled at intervals no less than 3 weeks and of sufficient length to offer professional advisory service.

Deposit Sites

- The facility is not the property of the District. Maintenance and insurance are the responsibility of the group or agency providing the facility.
- Deposits may be in lieu of bookmobile service or to supplement a bookmobile stop service point.
- A collection of materials is provided by the District as a long-term loan. The size of this collection is determined by the number of patrons and the size of the facility. Deposits providing study facilities will be provided basic reference books. Short-term rotating collections may be provided to maintain vitality in the collection at the deposit. Selection of the materials will be made by the District staff, taking into consideration those requests of the local staff. Insurance covering the materials placed in the deposit is the responsibility of the District.

Public Computing Center Sites

In 2011, HPLD had established 11 Public Computing Centers (PCC) that were housed in partner organizations. This model allowed the HPLD to maximize our resources by opening multiple sites in a service area that spans more than 4,000 square miles using 2.5 FTE. Of these original centers, 5 are still active locations. While the technology in all locations are managed by the District ITI Staff, 2 are in Member service areas where the Directors decided to continue to support the patron experience aspect of the service.

The 5 locations include: a town hall, a recreation center, a homeless shelter, a support center for the differently-abled, and a former coffee shop.

Criteria for partner organizations include:

- Space for our computer stations, as well as a place for our utility computer and a secure locked box to house it
- Availability of at least 20 hours a week to patrons of all ages
- Established foot traffic pattern

PCC sites were set up to mirror our branch computers, so our patrons get the same software, database access, time limits, and user experience that a patron in a branch would. Book-a-Librarian, a formalized one-on-one appointment, services are also provided.

Materials delivery has been provided at one of our sites through a holds locker (it looks like a USPS box and allows patrons to pick up holds 24/7), and some simply have holds delivered to the staff on the site.

All staff instructors have prior experience in technology instruction.

Virtual Library

Virtual Library staff resolves circulation and service concerns, provides basic reader's advisory and reference services, and directs requests as appropriate. Staff manage communications through technology-based tools which includes, but is not limited to, CHAT, email, and phones.

Virtual Library staff participate in the development and management of online support tools such as video-based training.

Pop-Up Library

The Pop-Up Library's purpose is to engage both users and non-users in a two-way conversation about their wants and needs. At strategically selected events the catalyst for these conversations will be the unique and dynamic experiences we provide. Participants will walk away having had a positive interaction with the library in a new way. The Pop-Up Library will serve as a marketing tool that allows us to be producers instead of takers. It will help move us towards our goal of changing people's perceptions of libraries, by actively showing our relevancy and importance through listening to their needs and delivering based on those conversations.

Current Facilities (Per Demographer)

Library	Service Areas	Population by Municipalities Service area per County Demographer	Square Footage	Sq. Ft./Pop
HPLD Greeley Area	Greeley, Evans, Garden City, La Salle (District 6)	128, 492	92,300 sq. ft.	0.72 sq. ft/person
Northern Plains Public Library	Ault, Pierce, Nunn (Re-9)	6,387	6,000 sq. ft.	0.93 sq. ft/person
Platteville Public Library	Platteville, Gilcrest (Re-1)	7,457	11,500 sq. ft.	1.5 sq. ft/person
Glenn A Jones Memorial M.D. Library	Johnstown, Milliken (Re-5J)	25,807	13,000 sq. ft.	0.50 sq. ft/person
Hudson Public Library	Hudson, Keenesburg, Lochbuie (Re-3)	15,293	12,000 sq. ft.	0.78 sq. ft/person
Eaton Public Library	Eaton, Galeton (Re-2)	9,593	12,500 sq. ft.	1.3 sq. ft/person
Fort Lupton	Fort Lupton (Re-8)	14,463	16,500 sq. ft.	1.1 sq. ft/person

Cities, Towns, and Municipalities in the District Service Area

As defined by the Weld & Boulder County Assessors Offices:

Evans (Served by the Riverside Library and Cultural Center)

Erie (Served by the Erie Community Library)

Firestone (Served by the Carbon Valley Regional Library)

Frederick (Served by the Carbon Valley Regional Library)

Garden City (Served by the Lincoln Park & Riverside Library and Cultural Center)

Greeley (Served by the Farr Regional Library, Centennial Park Library, Lincoln Park & Riverside Library and Cultural Center)

Kersey (Served by the Kersey Library)

PCC Location:

Briggsdale Community Library

Evans Community Complex

Milliken

Nunn Town Hall

Served by Outreach Services:

Grover (22 miles from a PCC, 44.5 miles from a physical library)
 LaSalle (2.4 miles from a physical library)
 Mead (10 miles from a physical library)
 New Raymer (27 miles from a PCC, 50 miles from a physical library)
 Stoneham (38 miles from a PCC, 61 miles from a physical library)

Possible expansion of services:

Keota (37 miles from a PCC, 59 miles from a physical library)

Member Service Areas

As defined by the Weld County Assessors Offices:

Northern Plains Public Library: RE-9 School Boundaries (Ault, Carr, Nunn & Pierce)

Eaton Public Library: RE-2 School Boundaries (Eaton & Galeton)

Fort Lupton School and Public Library: RE-8 School Boundaries (Fort Lupton, Aristocrat Acres, Wattenberg)

Hudson Public Library: RE-3J School Boundaries (Hudson, Lochbuie & Keenesburg)

Glenn A. Jones Memorial Library: RE-5J (Johnstown & Milliken)

Platteville Public Library: South Half of RE-1 School District (Platteville & Gilcrest)

STEWARDSHIP**Strategy**

Care for the facilities we have in a way that they will be the place where everyone wants to be.

Establishment of District Facilities Guideline

The High Plains Library District is committed to providing quality service to all district residents. To ensure that service is provided in an effective and efficient manner, the Board of Trustees will establish and observe service delivery guidelines. The following considerations identify the guidelines for the District (Branch) Facilities and provide are provided for informational purposes for the Member Libraries.

General Considerations

- The use of a library is significantly impacted by its location.
- The Board of Trustees is committed to constructing locations where community residents frequently and willingly go.
- The District will operate locations of four types: Regional Library, Large Library, Small Library, and Mini Library.
- Population, service hours per week, size in square footage, holdings available, number of computers available for public use, and the number of hours of programming per week will vary based on the population and demographics of the service area.

- The Board reserves the right to offer service at an expanded or contracted level than that shown in the Preliminary Assessment Tool whenever local conditions or available funding make variations desirable or necessary.
- In urban and suburban areas, libraries should be located so that most residents of the service area can drive to the library in 15 – 20 minutes. In rural areas, libraries should be located so that most residents of the area can drive to the location in 30 minutes.
- The ideal of the District is to provide library service to residents at all hours, and to pursue opportunities to leverage hours of availability beyond those provided by the traditional library. As technological advancements permit the provision of services without a physical facility, the District will continue to work toward that ideal. As identified in the strategic plan, the District will leverage technology to make a 24/7 self-service location a reality.
- The services offered at libraries will vary depending on the type of facility and the community served. Regional and large libraries will offer a greater variety of services and larger collections than those available at the small and mini libraries.
- Libraries may include specialized spaces such as but not limited to computer labs, digital media labs, story rooms, study rooms, conference rooms, flex spaces and makers spaces.
- Libraries constructed by the District will be a minimum of 6,000 square feet and serve a population of at least 5,000 people.
- It is the preference of The District to own property and facilities, however library services may be provided in leased or donated space.
- The High Plains Library District will actively pursue co-location when such an opportunity is the most efficient and effective way to provide library service. Co-location occurs when library service is provided from a space in a facility in which other entities also have their own designated space.
- The District prefers to own the property and the facility that will be used for the co-located library, rather than being a tenant in a facility owned by another party.
- Co-location opportunities will be considered with retail outlets, community services, and organizations such as: community center, recreation center, senior center, health clinic, retail center, supermarket, or other locations where all segments of the community will frequently and willingly go.
- The District may provide library service via Outreach Services.
- Facilities and remodeling projects will meet, at a minimum, LEED Silver certification standards.
- As much as possible, the District will integrate future proofing and plan for the expected community growth

Site Selection Criteria

The following criteria, listed in alphabetical order, will be used by the Board of

Trustees to determine sites for locations:

- **Accessibility:** The site will be easily accessible by car, bicycle, public transportation, and on-foot. The site will provide for a high degree of personal safety for people entering and leaving the building, especially at night. Natural or man-made barriers should not impede access to the site.
- **Acquisition cost:** The cost to purchase or lease the site will be within the District's budget, and the price to be paid for the site should not exceed the fair market value of the site.

- **Availability:** The time required to acquire the site will not negatively impact the proposed project timeline.
- **Community assessment:** The site will be one that will be acceptable to the majority of the residents in the projected service area of the proposed location. Prior to the selection of a site for a library, the Board of Trustees will provide an opportunity for public comment about the proposed site.
- **Construction/Site development cost:** The site will enable the District to construct a branch without incurring significant additional costs to prepare the site for construction or to construct the location.
- **Environmental issues:** The site will enable the District to construct a library without incurring significant additional costs to mitigate prior soil contamination or other pre-existing environmental conditions such as poor drainage or unstable land formation. The site will not be located in a flood plain or on protected lands.
- **Legal Matters:** The site will enable the District to acquire the property and construct the library without incurring significant additional legal costs.
- **Parking:** The site will allow for adequate onsite parking for library users and library staff.
- **Projected or current population:** The site will consider how many people can be served within a reasonable distance from the proposed site.
- **Size and shape of the property:** The site will allow for the construction of an efficiently designed library. The site will allow for landscaping and required setbacks. The site will allow for expansion of the building and expansion of the parking lot.
- **Traffic:** The site will be close to the geographic and/or traffic center of the areas to be served. The site will consider both the positives and negatives of traffic. It should be near primary streets with the library located at the intersection if possible, and an area of high pedestrian traffic. But the nature of traffic should not be such as to discourage use of the library.
- **Visibility:** The site and the library will be visible from major streets or within the shared facility.

Current Facilities Guideline Chart

	Extra-Large	Large Branch	Medium Branch	Small Branch	Notes/Comments
Population Served	35,000+	15,000-35,000	8,000-15,000	5,000-8,000	Smaller Populations Served via Outreach
Service Hours Per Week	62+	62+	62+	20+	
Square Footage	34,315+	11,538-34,314	4,373-11,537	1,000-4,372	
Holdings	125,000+	80,000-125,000	25,000-80,000	3,000-12,000	
Public Computers	50+	30-49	10-29	4-10	Determined by space and need
Possible Unique Features	Courier, IT and Outreach Hub, Special	Special Collection, Large and	Special Collection, Small Meeting	Small Meeting Room, 24 Hour Option	

	Collection, Large Meeting Room and Flex Space, Board Room, 24 Hour Option	Small Meeting Rooms, 24 Hour Option	Rooms, 24 Hour Option		
--	--	---	--------------------------	--	--

ASPIRATION

Strategy

Create programs and services that result in changed lives and a better community.

In accordance with the strategic plan, the District will shift from current program delivery methods to more skills based, multicultural and intergenerational programming. The District will partner with and bring in subject matter experts to aid with the shift and instruction. Doing so will help to build the community and make connections within and between groups as the diverse population continues to expand throughout the High Plains Library District Service area. This shift was in direct response to community input and feedback.

LITERACY

Strategy

Intensify our efforts in increasing the levels of literacy throughout the District.

As the District strives to build stronger community. We will focus on all types of literacy, conventional, cultural and digital. Being a place for civil discourse and crucial conversations.

UNITY

Strategy

Focus on building trust in District leadership, building leaders and increasing job satisfaction.

The District will continue to provide, collection, Information Technology PCC and Outreach support as requested and agreed upon through Intergovernmental Agreements with the Member Libraries. While working through this process, we encourage our Member Libraries and their ~~Boards~~ Governing Authorities to build and use similar service plan.

FINANCIAL STRENGTH

Strategy

An emphasis on economic and population forecasting and taking actions now to prepare for the future.

To maintain our financial strength, the District will work with the County Demographer and Assessors Office as well as financial advisors and consultants to project and prepare for the future. To make the proper projections we must document and understand our current and former financial position and make it possible. We will prepare and make available and encourage our Member Libraries to do the same:

- CAFR or Audited Financials

- Quarterly Unaudited Financial Reports
- List of Library Trustees



Town of Johnstown

TOWN COUNCIL AGENDA COMMUNICATIONS

AGENDA DATE: August 3, 2020

SUBJECT: Resolution 2020-21 Resolution Modifying the Town of Johnstown Small Business Micro Grant Program

PRESENTED BY: Town Manager, Town Attorney

AGENDA ITEM DESCRIPTION:

**During the regular Town Council meeting on July 20, 2020, the Town Manager recommended modifications to the Town of Johnstown Small Business Micro Grant Program (“Program”) to enable the Town to provide funding to additional small businesses. After discussion, Town Council moved to modify the Program to: (i) allow any small business with an active Town Business License or a small business that has applied for a Town Business License to be eligible to apply for the Program; (ii) provide the Town Manager with discretion to award grants to business with more than 50 employees; (iii) recognize that the “owner” of a business shall be considered an “employee” for purposes of the right to participate in the Program; and (iv) allow a business that initially applied for less than the maximum award of \$10,000 to apply for the difference. Resolution No. 2020-21 memorializes those modifications and is retroactively effective to July 20, 2020.

LEGAL ADVICE: The Resolution was drafted by the Town Attorney.

FINANCIAL ADVICE :
N/A

The Community That Cares

www.TownofJohnstown.com

P: 970.587.4664 | 450 S. Parish Ave, Johnstown CO | F: 970.587.0141

TOWN OF JOHNSTOWN, COLORADO**RESOLUTION NO. 2020-21****RESOLUTION MODIFYING THE TOWN OF JOHNSTOWN
SMALL BUSINESS MICRO GRANT PROGRAM**

WHEREAS, the Town of Johnstown, Colorado (the “Town”) is a Colorado home rule municipality, duly organized and existing under the laws of the State of Colorado and the Town’s Home Rule Charter; and

WHEREAS, Town Council is vested with the authority to administer the affairs of the Town; and

WHEREAS, on April 20, 2020, by Resolution No. 2020-11, Town Council adopted the Town of Johnstown Small Business Micro Grant Program (“Program”); and

WHEREAS, based on a report from the Town Manager, Town Council desires to modify the Program to provide funding to, and accommodate the needs of, additional small businesses in the Town; and

WHEREAS, to satisfy those goals, Town Council desires to modify the Program to: (i) allow any small business with an active Town Business License or a small business that has applied for a Town Business License to be eligible to apply for the Program; (ii) provide the Town Manager with discretion to award grants to business with more than fifty (50) employees; (iii) recognize that the “owner” of a business shall be considered an “employee” for purposes of the right to participate in the Program; and (iv) allow a business that initially applied for less than the maximum award of \$10,000 to apply for the difference; and

WHEREAS, during the regular Town Council meeting on July 20, 2020, Town Council passed a motion approving the foregoing modifications to the Program; and

WHEREAS, Town Council finds, determines and declares that: (i) adoption of the modifications to the Program will promote the public interest and protect and preserve the economic vitality of the Town; (ii) the public benefits to be derived from the modified Program are significant and substantial and justify the expenditure of the public funds necessary to establish, fund and administer the modified Program; and (iii) the Town will receive adequate consideration for its financial contribution to the modified Program in the form of the preservation of the public benefits described herein; and

WHEREAS, Town Council finds, determines, and declares that the modified Program will provide a public benefit and further a public purpose within the meaning of Article 11, Section 2 of the Colorado Constitution; and

WHEREAS, Town Council finds, determines, and declares that it has the power to adopt the modifications to the Program based on the authority granted to home rule municipalities by

Article XX of the Colorado Constitution and the powers contained in the Johnstown Home Rule Charter; and

WHEREAS, Town Council finds, determines and declares that adoption of the modifications to the Program is in the best interests of the citizens of the Town and advances and preserves the public peace, health, safety and welfare.

NOW, THEREFORE, BE IT RESOLVED BY THE TOWN COUNCIL OF THE TOWN OF JOHNSTOWN, COLORADO, THAT:

Section 1. Adoption of Modified Program. Based on the reasons set forth in the Recitals above, the Town Council hereby adopts modifications to the Town of Johnstown Small Business Micro Grant Program as set forth on Exhibit A, attached hereto and incorporated herein by reference.

Section 2. Resolution No. 2020-11. Except as modified herein, Resolution No. 2020-11 shall remain in full force and effect.

Section 3. Effective Date. This resolution shall be retroactively effective to July 20, 2020.

PASSED, SIGNED, APPROVED, AND ADOPTED this ____ day of August, 2020.

ATTEST:

TOWN OF JOHNSTOWN, COLORADO

By: _____
Diana Seele, Town Clerk

By: _____
Gary Lebsack, Mayor

TOWN OF JOHNSTOWN SMALL BUSINESS MICRO GRANT PROGRAM

Purpose:

The Small Business Micro Grant Program (the “Program”) is designed to help small businesses in the Town of Johnstown (“Town”) during the COVID-19 pandemic.

Introduction:

The Town recognizes and understands the value the small businesses bring to the community. To help support the small businesses, the Town created the Program to provide grants to help small businesses immediately offset some of the economic impacts arising from the pandemic.

The Program is open to small businesses physically located and operating within the Town’s boundaries, including locally-owned franchises. To be eligible for the Program, the business must have had 1-50 full-time employees on March 10, 2020, the date Governor Polis issued a statewide disaster declaration, or, in the Town Manager’s discretion based on good faith considerations, have had more than 50 employees on March 10, 2020. A business owner shall be considered an employee for the purpose of satisfying the eligibility requirements of the Program. Micro grants up to \$10,000 will be available for small businesses in the Town.

The Town will review applications submitted on a first-come, first-serve basis. An applicant may submit more than one application, but shall not be entitled to a total grant award exceeding \$10,000. Grants will awarded in the sole discretion of the Town based on the submission of the required documentation, the responses provided in the application and any other factors the Town deems to be relevant. The Town may, but is not required to, provide a reason for the denial of an application or for the determination of the amount of the grant award. Submitting an application is not a guarantee of a grant award, and the Town may terminate the Program at any time, for any reason, or when available funds are depleted.

Fund Availability:

\$1,000,000 has been appropriated by the Town to fund the Program. After the expenditure of \$500,000, the Town Manager is required to report the status of the Program to the Town Council, at which time the Town Council may either authorize the expenditure of the remaining \$500,000.00, or any part thereof, or terminate funding. In the discretion of the Town, grants may be awarded in an amount up to, but not exceeding, \$10,000.

How To Apply:

To apply, an applicant shall submit an application. Upon receipt of the application, the Town will contact the applicant to verify information and provide instructions on how to upload sensitive information.

Required Documents:

An applicant shall submit the following documentation with the application:

- Complete grant application;
- 2019 Tax Return/K-1 (or, if not filed, 2018 returns);
- 2019 Financial Statements (if not complete, 2018 statements may be substituted for the incomplete portion);
- Verification of cash flow needs;
- Itemized budget for fund request; and
- Other information and documentation as may be requested by the Town subsequent to submission of the application.

Eligibility Guidelines:

To be eligible, an applicant must:

- Have an active Town Business License or have applied for a Town Business License;
- Have at least one physical location within the Town, with no more than three total locations;
- Have had 0 – 50 employees on March 10, 2020, or, in the Town Manager’s discretion, have had more than 50 employees on March 10, 2020;
- Not be, or not have been, engaged in any illegal activity;
- Show that historical profits would have been sufficient for the business to stay in operation and that COVID-19 outbreak has had a negative impact; and
- Be registered and in good standing with Colorado Secretary of State.

Review Process:

Applications will be reviewed first by Town staff for completeness and eligibility. Following a determination of eligibility, applications will be reviewed and scored by a Review Committee of up to three individuals selected by the Town. The Review Committee will make recommendations regarding grant awards to the Town Manager, who will consider the Review Committee’s recommendation and make the final determination to approve, defer or deny a grant award. The Town Manager may be a member of the Review Committee. The review period may take up to three business days following submittal of a complete application. Incomplete applications will not be considered.

Disclosure Information:

The Town of Johnstown understands and supports the public’s right to access public records. Information submitted through the Program is a public record and may be subject to disclosure under the Colorado Public Records Act, C.R.S. §§24-72-200.1, *et seq.*



Town of Johnstown

MEMORANDUM

TO: Honorable Mayor and Town Council Members

FROM: Matt LeCerf, Town Manager

DATE: August 3, 2020

CC: Town Staff
Local Media

SUBJECT: Town Manager's Report

Upcoming Town Council Work Sessions – If there are topics that the Council would like staff to schedule for discussion, please let me know. The following topics are recommended for Council discussion (all meetings will be held in the Town Council Chambers unless otherwise indicated):

- 08/17/2020 – Regular Town Council Meeting
 - 09/09/2020 – Regular Town Council Meeting (Wednesday)
 - 09/14/2020 – FY 2021 Preliminary Budget Work Session
 - 09/21/2020 – Regular Town Council Meeting
 - 09/28/2020 – FY 2021 Preliminary Budget Work Session
-

Administration, Finance, & Planning

- *Gerrard Rezone* – On July 22 the Weld County Board of County Commissioners heard and approved the proposed rezone of the 131-acre Gerrard property that Rock N' Rail uses as an industrial site. This site is within the Town's Growth Management Area. Staff was present to reassert the Council's oppose to the rezoning to I-3, a heavy industrial zone.
- *Comprehensive Plan* – Community engagement signs around town and social media posts are asking residents and businesses to respond to quick polls and questionnaires. Planning will have a table at the YMCA Grand Opening. Steering Committee met on June 22 to discuss plan vision, town opportunities, future needs and land uses, and plan layout.

The Community That Cares

www.TownofJohnstown.com

P: 970.587.4664 | 450 S. Parish Ave, Johnstown CO | F: 970.587.0141

- *2020 Certification of Value* – Governor Polis signed executive order D 2020-022 extending deadlines for filing declarations of business personal property, natural resources and oil and gas. This order will result in a new calendar for the Certification of Values from the county assessor’s offices. The previous deadline was August 25, 2020. The new deadline is October 13, 2020. Fortunately, the Weld County Assessor will be issuing an unofficial preliminary certification by August 25 in an attempt to assist us with our budgeting requirements. It is possible that with the change in deadlines, that material changes to the budget may be made after the FY 2021 Preliminary Budget is officially submittal to the Council which has a due date of October 15.
- *2021 Budget* – The 2021 budget process is well underway as department heads have submitted their initial budget requests. The Town Manager, Finance Director, and department head reviews will be scheduled in the next couple of weeks.
- *Utility Bills* – The Town currently has 375 utility accounts that are 30 days past due, 86 that are 60 days past due, and 40 that are 90 days or more past due. The balances due on the accounts that are 90 days or more past due totals \$17,547.00. Based on COVID’s persistence and Governor Polis’ Executive Orders regarding public utilities, we do not intend on enforcing late payment penalties until the beginning of 2021.
- *Johnson Corner Annexation* – The incentive programming for the Johnson Corner Annexation has expired based on the agreements approved in the past.

Police Department

Training

- *Less Lethal Training* – The entire department received training for recertification on both less lethal shotguns and tasers.
- *Forensic Training* – Christy Adair attended a forensic symposium which covered topics to include latent fingerprint examination, biological identification, and firearm ballistics testing.

Community Policing, Outreach & Miscellaneous Items

- *Federal 1033 Program Audit* – The department conducted our annual audit of patrol rifles and other equipment assigned to us through the Federal Government’s 1033 program. All items were accounted for.

Public Works Department

Streets, Stormwater, & Parks

- *WCR 50 Project* – County Road 50 is nearly 95% complete. Once the County Road 54 & 17 roundabout has been completed and the detour is removed, we will complete the mill and overlays as well as the stripping on WCR 50.
- *Street Items* – Proof rolls were completed by staff for filing 7 at Thompson River Ranch. Grading of County Roads 3, 42, 44, and 46 were completed. Crosswalks and signs were installed at the intersection of Settlers Way and County Road 17 to provide another crosswalk for pedestrian safety. We are waiting on bids for handicap ramps to be

installed at the lighted crosswalk in front of the post office at intersection of Herrera and County Road 17.

- *Parks* – Disinfecting of parks continues with the goal of disinfecting daily. Watering has been adjusted to help with water use. We are now watering our parks every other day.
- *Collection & Distribution* – A service line repair was done at 3463 Riverwood Ct due to a leaking curb stop valve that needed to be replaced. The water leak on Highway 60 was repaired. Staff along with Gopher Excavation worked together to replace an 84-inch section of 6-inch cast iron pipe. During the repair, a new 6-inch gate valve was installed. We now have the capability of a full shut down in that area if needed without turning off service to multiple adjacent blocks.
- *Inspections* – The Ridge, Johnstown Village and the water main located the on I-25 Frontage Road are underway. Staff is insuring installation of public improvements are being done correctly through regular inspections.

Water and Wastewater Plants

- *Water restrictions* – We are continuing to monitor water use in Town. Current trends are showing that the voluntary restrictions are not being followed. We will monitor trends for another week before deciding if a request for mandatory water restrictions should be submitted to Council.
- *Town Lake* – The two new VFD's were installed at the Town lake pump house. These two VFD's were damaged by a power surge. We also installed surge protectors to avoid future happenings.
- *Lead & Copper* – Maurice and Tim have been working on getting lead and copper sampling completed. Letters will be sent the first week of August.
- *Lone Tree* – Staff started pulling water from the ditch at Lone Tree as it has a better quality of raw water. This should hopefully help with taste and odor. The geosmin samples were completed and revealed higher than anticipated numbers at both the Town Lake and Lone Tree. Geosmin levels of 5.0 or below improve taste and odor. Lone Tree samples are 2.73ng/l or 1 part per trillion at the ditch.
- *Central WWTP* – New fuses and a fuse block were installed for blower #3. The old fuses were over heating so we increased to a larger fuse size.
- *Sampling* – We are pulling samples from the floating mixers at CWWTP to do a comparison after installation of the new aeration.
- *Low Point* – Aqua Engineering continues to work on design for the Low Point expansion. The assessment report was submitted to CDPHE and we are awaiting a response. Staff is working on the floats that control the start and stop of underdrain pumps at Low Point as some glitches have occurred.



Town of Johnstown

TOWN COUNCIL AGENDA COMMUNICATIONS

AGENDA DATE: August 3, 2020

ITEM NUMBER: 10 A

SUBJECT: **Public Hearing** - The Ridge at Johnstown Filing No 1 – Final Subdivision Plat and Final Development Plan

ACTION PROPOSED: Consider Approval of a Resolution approving the Final Subdivision Plat and Final Development Plan for The Ridge at Johnstown Filing No 1

ATTACHMENTS:

1. Resolution 2020-22
2. Vicinity Map
3. Master Plan Exhibit
4. Proposed Final Subdivision and Final Development Plan
5. Planning & Zoning Commission Staff Report

PRESENTED BY: Kim Meyer, Planning & Development Director

AGENDA ITEM DESCRIPTION:

The proposed subdivision/development plan would create 208 single family lots, with lot sizes ranging from 6,850 SF to 19,280 SF, with an average lot size of 8,605 SF. Sixteen outlots equal 15.06 acres (20.9%) of common open spaces, trail corridors, and a neighborhood park and are to be dedicated to the metropolitan district.

This 74.6-acre property (Parcel #8526100005) is located approximately ¼-mile south of Larimer County Road (LCR) 18 (aka Freedom Parkway), and east of LCR 3E. This parcel extends east to the future alignment of High Plains Blvd (LCR 3). The property appears to have historically been used for dry land ag purposes. This property is included in The Villages at Johnstown Metro District #2, and is the initial filing on the eastern portion of the larger The Ridge at Johnstown development (approved as “The Villages at Johnstown” PUD and preliminary plat). Early grading and site work have begun on the site, with approved engineering construction drawings, and an

The Community That Cares

www.TownofJohnstown.com

P: 970.587.4664 | 450 S. Parish Ave, Johnstown CO | F: 970.587.0141

At-Risk Agreement signed by the developer recognizing this work is being performed at their risk without current final town approvals of plat and development plans.

Significant off-site improvements are needed to serve this Filing No 1 subdivision, including paving and improvements to LCR 3E, intersection improvements at LCR 18, oversized-sanitary sewer line connections (12" and 15") in the future High Plains Boulevard alignment from the eastern edge of the development north to the Low Point WWTP.

BACKGROUND:

Prior Actions: In 2002, the property was annexed and zoned PUD-R as part of the R&D Annexation. Updated Design Guidelines and Preliminary Plat for The Villages at Johnstown (245 acres) were approved in 2018, from the original 2006 set of plans and performance standards.

Design Standards: Existing Villages at Johnstown design/performance standards and guidelines would apply. Home elevation designs are subject to approval by Town Staff to ensure compliance with the design guidelines as well as the proposed Subdivision Development and Improvement Agreement. Fencing, landscaping, and street lighting will all be installed in conformance with these approved guidelines.

A modification to the overall performance standards has been proposed with requirements for xeriscaping and limited irrigation and planting area on single family lots, with irrigated turf installed in rear yards only. Planning staff is working with the Applicant on a more comprehensive modification to those standards, with will include these single-family lot landscaping modifications; these are assumed as included by reference and inclusion in the overall planning case file and Town approvals of the development plan and subsequent water agreements which will accommodate these standards.

Transportation System: Access to the development will be via LCR 3E, currently a county road. Improvements will include paving of the 2-lane county cross-section for the full mile of LCR 3E, build-out to a minor arterial cross section along the development frontage, and intersections improvements as required by their traffic study and as may be approved by Larimer County Engineering / Public Works. The build-out of LCR 3E to Town standards will be incremental as future development (and annexation) occurs along this road; Filing No. 1 will be responsible for curb, gutter, sidewalk and landscaping along the 950' of their LRC 3E frontage as well as the half-width improvements of a 4-lane minor arterial street – therefore, providing two lanes of traffic. Two hundred eighty-eight (288') feet of that 950' frontage is fully annexed and allows for dedicated of the full 110' right-of-way (ROW) width, and is located directly opposite of and connecting to the Developer's proposed Filing 2. That full ROW width will be constructed with curb, gutter, sidewalk on both sides of the roadway; Filing 2 will be required to complete the street trees and landscaping with future construction.

Dedicated ROW and cash-in-lieu is being provided for the future build-out of High Plains Boulevard to a four-lane major arterial along the eastern boundary. High Plains Boulevard is a vital north-south connection for the Town to secure as development occurs along this future alignment, as identified by the North Interstate Parallel Arterial (NIPA) Technical Advisory Committee in conjunction with CDOT, counties, and affected municipalities.

Water and Sanitary Sewer: Existing and planned capacities and pressures are adequate to serve these additional lots. Wastewater would run to the Low Point Wastewater Treatment Plant through lines currently being constructed by the Applicant.

Raw Water Dedication: A Water Dedication Agreement is proposed to support this development, with 18 adjudicated shares of Home Supply water intended to be dedicated, providing 144 AF of water, or 288 SFE's. A development-specific water and sewer service agreement will be forthcoming, following additional review by the Town's water engineer. *Correction in PZC Staff report: the report indicates that water has been dedicated, per prior Annexation Agreement; however, the water appurtenant to the property at the time of annexation was identified, but not yet dedicated.*

Storm Drainage: Stormwater runoff from the development would be managed in conformance with Town requirements and owned and maintained by the Metro District.

Parks and Open Space: The public land dedication requirement for this subdivision would be 7.46 acres, per municipal code. Per the subdivision plat, 15.6 total acres contained within outlets is to be dedicated to the Metro District as drainage, open space, and park areas for long term maintenance, with use and access provided to the neighborhood and the public.

Emergency Services: Front Range Fire & Rescue Authority (FRFR) has approved the plans and construction drawings. Addressing of lots will be coordinated with FRFR.

Schools: The property lies within the Thompson School District and the overall development will meet requirements for cash-in-lieu payable directly to the district at building permit.

Technical Analysis: The application and submittal materials substantially comply with Town codes, standards, and other requirements, requirements of the annexation agreement, and the approved preliminary plat. The proposed single-family residential land use is consistent with the Johnstown Area Comprehensive Plan and The Ridge at Johnstown Design Guidelines. Approval of the engineering reports and construction drawings was issued by the town engineer in mid-May.

Planning & Zoning Commission: On May 13, 2020, the Planning and Zoning Commission held a public hearing to consider this Final Subdivision & Final Development Plan. No public

comments were received at or prior to the hearings. No substantive modifications to the plat or plans have occurred since that time.

After deliberations, the Planning and Zoning Commission reviewed and recommended to the Town Council approval of the The Ridge at Johnstown Filing No. 1 Final Subdivision and Final Development Plan with conditions included in the Suggested Motions herein.

LEGAL ADVICE:

The Town Attorney prepared the resolution.

FINANCIAL ADVICE:

N/A

RECOMMENDED ACTION:

The Planning & Zoning Commission recommended Approval with Condition of the Final Subdivision and Final Development Plan.

SUGGESTED MOTIONS:

For Approval

I move to approve Resolution 2020-22 approving The Ridge at Johnstown Filing No. 1 Final Subdivision and Final Development Plan with conditions.

For Denial

I move we deny The Ridge at Johnstown Filing No. 1 Final Subdivision and Final Development Plan as presented.

Reviewed and Approved for Presentation,

Town Manager

**TOWN OF JOHNSTOWN, COLORADO
RESOLUTION NO. 2020 - 22**

APPROVING THE FINAL SUBDIVISION PLAT AND THE FINAL DEVELOPMENT PLAN FOR THE RIDGE JOHNSTOWN, FILING NO. 1, LOCATED IN THE NORTH HALF OF SECTION 26, TOWNSHIP 5 NORTH, RANGE 68 WEST OF THE 6TH PRINCIPAL MERIDIAN, TOWN OF JOHNSTOWN, COUNTY OF LARIMER, STATE OF COLORADO, CONSISTING OF APPROXIMATELY 74.606 ACRES.

WHEREAS, J-25 Land Holdings, LLC, a Delaware limited liability company, the property owner (“Owner”), submitted an application to the Town of Johnstown (“Town”) for approval of a Final Subdivision Plat and Final Development Plan for The Ridge Johnstown, Filing No. 1, located in the North Half of Section 26, Township 5 North, Range 68 West of the 6th Principal Meridian, Town of Johnstown, County of Larimer, State of Colorado, consisting of approximately 74.606 acres; and

WHEREAS, on May 13, 2020, the Planning and Zoning Commission held a public hearing and recommended approval of the Final Subdivision Plat and Final Development Plan for The Ridge Johnstown, Filing No. 1, with conditions; and

WHEREAS, on August 3, 2020, the Town Council held a public hearing concerning approval of the Final Subdivision Plat and Final Development Plan for The Ridge Johnstown, Filing No. 1, and, after considering the Planning and Zoning Commission’s recommendation, reviewing the file and conducting such hearing, found that:

1. The Final Subdivision Plat and Final Development Plan for The Ridge Johnstown, Filing No. 1, satisfy the data requirements, design standards and required improvements contained in the Johnstown Municipal Code, including the regulations contained in Chapters 16 and 17; and
2. The Final Subdivision Plat for The Ridge Johnstown, Filing No. 1, conforms substantially with the approved Preliminary Plat; and

WHEREAS, based on the foregoing, Town Council desires to approve the Final Subdivision Plat and Final Development Plan for The Ridge Johnstown, Filing No. 1, with conditions.

NOW, THEREFORE, BE IT RESOLVED BY THE TOWN COUNCIL OF THE TOWN OF JOHNSTOWN, COLORADO, THAT:

Section 1. Final Subdivision Plat Approval: The Final Subdivision Plat for The Ridge Johnstown, Filing No. 1, located in the North Half of Section 26, Township 5 North, Range 68 West of the 6th Principal Meridian, Town of Johnstown, County of Larimer, State of Colorado, consisting of approximately 74.606 acres, attached hereto as Exhibit A, is hereby approved, subject to the conditions set forth in Section 3.

Section 2. Final Development Plan Approval: The Final Development Plan for The Ridge Johnstown, Filing No. 1, attached hereto as Exhibit B, is hereby approved, subject to the conditions set forth in Section 3.

Section 3. Conditions of Approval: The Final Subdivision Plat and Final Development Plan for The Ridge Johnstown, Filing No. 1, are approved subject to the following conditions:

1. Any unresolved comments from Town Staff, the Town Engineer and the Front Range Fire Rescue Fire Protection District shall be addressed prior to construction of any improvements;
2. The Town and the Owner shall execute a Subdivision Development and Improvement Agreement prior to recordation of the Final Subdivision Plat;
3. Within ten (10) days of the date of this Resolution, the Owner shall dedicate eighteen (18) shares of the Consolidated Home Supply Ditch and Reservoir Company, represented by Certificate Number 6975, to the Town, and pay all associated fees therewith;
4. Prior to the issuance of any building permits for The Ridge at Johnstown, Filing No. 1, the Town and the Owner shall execute a Water and Sewer Service Agreement for The Ridge Johnstown, Filing No. 1;
5. Prior to the issuance of any building permits for The Ridge at Johnstown, Filing No. 1, the Owner shall work with Town Staff to develop landscape guidelines within The Ridge at Johnstown, that reduce water usage within the development, which landscape guidelines shall be integrated into an amendment to the approved performance standards;
6. Prior to constructing improvements, the Owner shall seek approval of the configuration and construction drawings for Larimer County Road 3E in accordance with Town Staff, Town Engineer, and Larimer County Engineering comments; and
7. The Owner shall pay the use tax provided in Article V of Chapter 4 of the Johnstown Municipal Code prior to the commencement of construction.
8. The Developer pay the stormwater system development fee to the Town pursuant to Section 13-136(1) of the Johnstown Municipal Code prior to recordation of the Final Plat.

Section 4. Recording: The Town Clerk is hereby directed to obtain the appropriate signatures for the Final Subdivision Plat for The Ridge Johnstown, Filing No. 1, and record the Final Subdivision Plat as provided herein at the Office of the Larimer County Clerk and Recorder.

PASSED, SIGNED, APPROVED, AND ADOPTED THIS ____ day of _____, 2020.

ATTEST:

TOWN OF JOHNSTOWN, COLORADO

By: _____
Diana Seele, Town Clerk


By: _____
Gary Lebsack, Mayor

ATTACHMENT 1

VICINITY MAP



ATTACHMENT 2
MASTER PLAN EXHIBIT

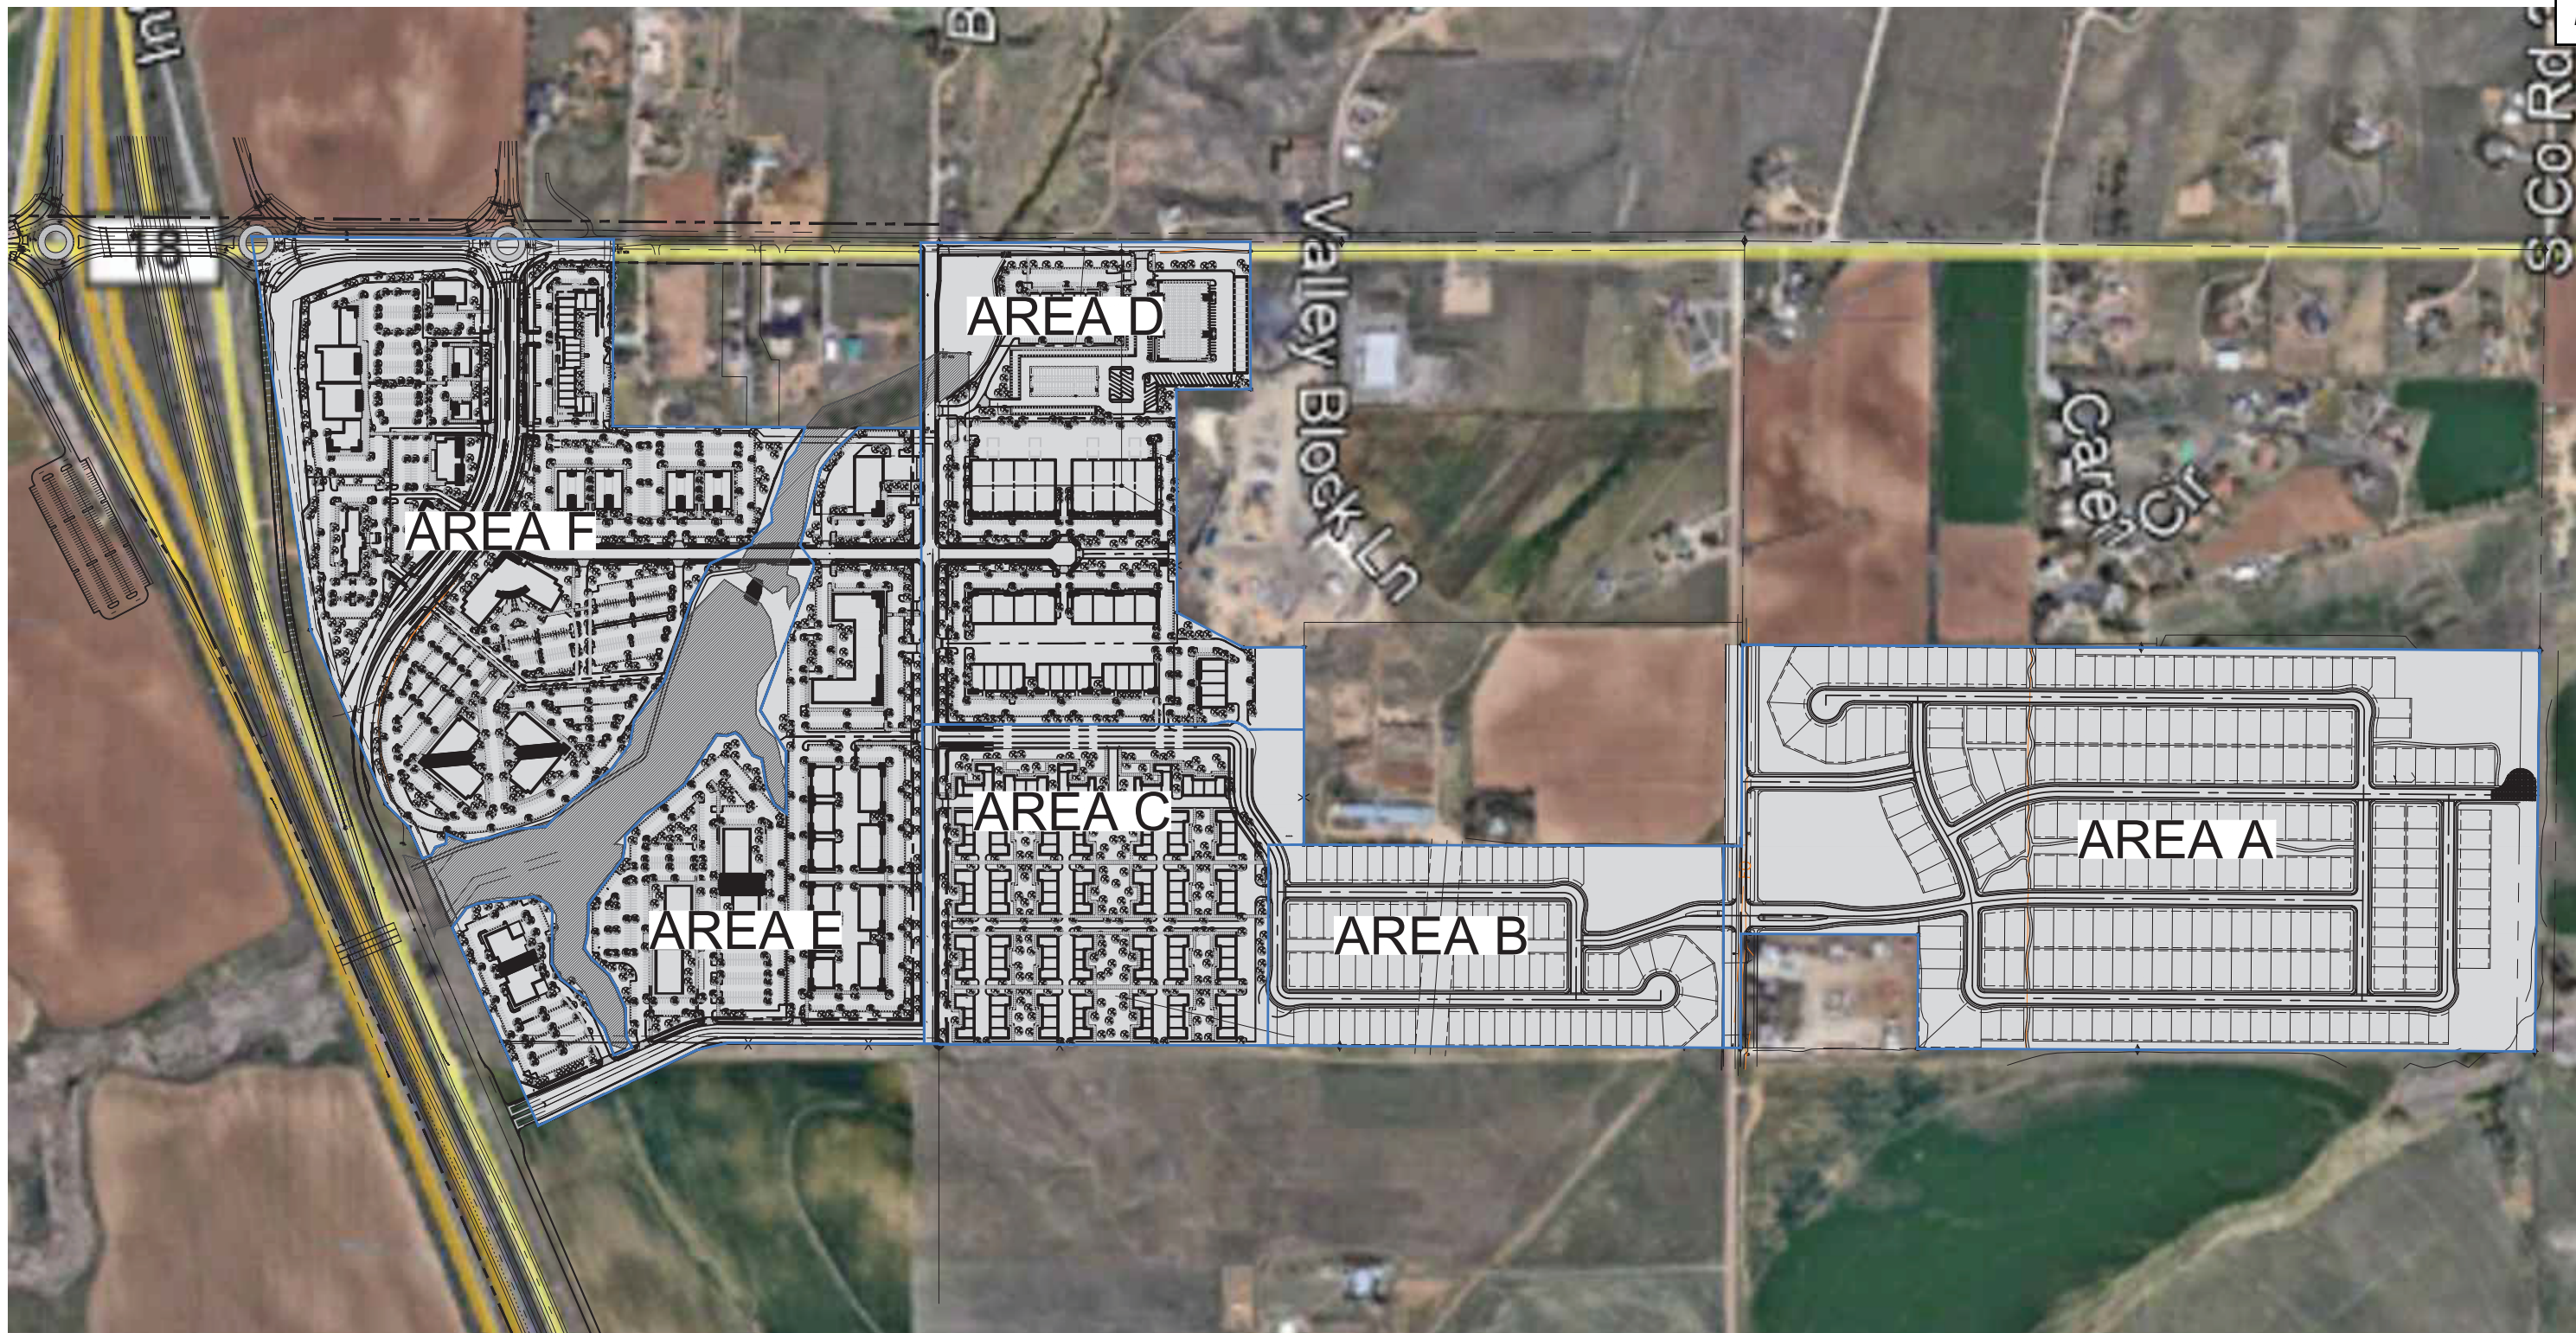

AREA A = EAST VILLAGE SINGLE FAMILY
 AREA B = CENTER VILLAGE SINGLE FAMILY
 AREA C = CENTER VILLAGE MULTI-FAMILY
 AREA D = INDUSTRIAL VILLAGE
 AREA E = WEST VILLAGE A
 AREA F = WEST VILLAGE B

ATTACHMENT 3

PROPOSED FINAL SUBDIVISION AND FINAL DEVELOPMENT PLAN

THE RIDGE AT JOHNSTOWN SUBDIVISION FILING NO. 1

PART OF THE SOUTH HALF OF THE NORTH HALF OF SECTION 26,

T. 5 N., R. 68 W. OF THE 6TH P.M.,

JOHNSTOWN, LARIMER COUNTY, COLORADO

CURVE TAG #	DELTA	LENGTH (FT)	RADIUS (FT)	CHORD BEARING	CHORD LENGTH (FT)
C1	89°59'49"	31.41	20.00	N44°41'36"W	28.28
C2	10°59'02"	89.62	467.50	S84°48'58"W	89.49
C3	85°29'09"	14.92	10.00	S36°34'53"W	13.57
C4	6°36'43"	61.16	530.00	S25°12'21"E	61.13
C5	90°00'00"	15.71	10.00	S44°32'59"E	14.14
C6	68°53'59"	45.70	38.00	N56°00'01"E	42.99
C7	248°33'59"	269.34	62.00	S33°59'59"E	102.25
C8	14°05'15"	46.22	188.00	S83°24'23"W	46.11
C9	118°10'31"	160.88	78.00	N44°32'59"W	133.84
C10	14°05'15"	46.22	188.00	N72°39'39"E	46.11
C11	90°00'00"	15.71	10.00	N44°32'59"W	14.14
C12	89°43'01"	31.32	20.00	S45°35'30"W	28.21
C13	90°00'00"	15.71	10.00	S45°27'01"W	14.14
C14	90°00'00"	15.71	10.00	N44°32'59"W	14.14
C15	90°00'00"	15.71	10.00	N45°27'01"E	14.14
C16	30°00'00"	225.15	430.00	N75°27'01"E	222.58
C17	90°00'00"	15.71	10.00	S74°32'59"E	14.14
C18	30°00'00"	246.09	470.00	S14°32'59"E	243.29
C19	90°00'11"	31.42	20.00	S45°18'24"W	28.29
C20	10°59'02"	102.08	532.50	S84°48'58"W	101.93


CURVE TAG #	DELTA	LENGTH (FT)	RADIUS (FT)	CHORD BEARING	CHORD LENGTH (FT)
C21	85°29'09"	14.92	10.00	N57°55'58"W	13.57
C22	14°21'36"	132.83	530.00	N22°22'11"W	132.49
C23	17°36'51"	144.49	470.00	N20°44'33"W	143.92
C24	92°23'09"	16.12	10.00	N34°15'27"E	14.43
C25	8°19'58"	213.42	1467.50	N84°37'00"E	213.24
C26	10°37'01"	89.16	500.00	S86°06'31"E	89.04
C27	8°41'42"	45.53	300.00	S85°20'51"E	45.48
C28	90°00'00"	31.42	20.00	S44°41'42"E	28.28
C29	67°22'59"	23.52	20.00	N56°36'49"E	22.19
C30	9°18'18"	48.72	300.00	N85°39'09"E	48.67
C31	9°24'53"	82.16	500.00	N85°42'26"E	82.07
C32	9°57'52"	266.52	1532.50	N85°25'57"E	266.18
C33	98°13'50"	17.14	10.00	S50°26'04"E	15.12
C34	2°05'03"	14.52	399.00	S0°26'04"E	14.52
C35	86°05'53"	15.03	10.00	S54°41'17"E	13.65
C36	18°10'50"	168.18	530.00	S20°16'46"E	167.47
C37	89°49'12"	15.68	10.00	S15°32'25"W	14.12
C38	30°00'00"	193.73	370.00	S75°27'01"W	191.53
C39	90°00'00"	15.71	10.00	N44°32'59"W	14.14
C40	90°00'00"	15.71	10.00	N45°27'01"E	14.14

CURVE TAG #	DELTA	LENGTH (FT)	RADIUS (FT)	CHORD BEARING	CHORD LENGTH (FT)
C41	7°44'15"	206.62	1530.00	N86°54'54"E	206.46
C42	85°23'12"	14.90	10.00	S40°00'02"W	13.56
C43	7°45'23"	199.00	1470.00	S86°34'19"W	198.85
C44	90°00'00"	15.71	10.00	N44°32'59"W	14.14
C45	90°00'00"	15.71	10.00	N45°27'01"E	14.14
C46	90°00'00"	15.71	10.00	S44°32'59"E	14.14
C47	3°08'35"	29.07	530.00	S10°17'17"E	29.07
C48	14°05'15"	46.22	188.00	S72°39'39"W	46.11
C49	118°10'31"	160.88	78.00	S44°32'59"E	133.84
C50	14°05'15"	46.22	188.00	N83°24'23"E	46.11
C51	14°05'15"	46.22	188.00	S82°30'21"E	46.11
C52	118°10'31"	160.88	78.00	N45°27'01"E	133.84
C53	14°05'15"	46.22	188.00	N65°35'37"W	46.11
C54	90°00'00"	15.71	10.00	N45°27'01"E	14.14
C55	90°16'59"	31.51	20.00	S44°24'30"E	28.35
C56	90°00'00"	15.71	10.00	S45°27'01"W	14.14
C57	90°00'00"	15.71	10.00	N44°32'59"W	14.14
C58	90°00'00"	15.71	10.00	N45°27'01"E	14.14
C59	90°00'00"	15.71	10.00	S44°32'59"E	14.14
C60	3°04'29"	28.44	530.00	S4°37'28"E	28.44

CURVE TAG #	DELTA	LENGTH (FT)	RADIUS (FT)	CHORD BEARING	CHORD LENGTH (FT)
C61	3°32'14"	32.72	530.00	S19°06'46"E	32.72
C62	45°01'46"	29.86	38.00	N67°56'08"E	29.10
C63	2°35'21"	15.83	38.00	N33°29'08"E	15.72
C64	6°35'44"	73.15	62.00	N55°20'54"E	68.98
C65	47°01'03"	50.88	62.00	S67°20'43"E	49.46
C66	46°41'58"	50.53	62.00	S20°29'13"E	49.15
C67	46°41'58"	50.53	62.00	S26°12'45"W	49.15
C68	40°53'17"	44.25	62.00	S70°00'22"W	43.31
C69	14°05'15"	19.18	78.00	S83°24'23"W	19.13
C70	38°14'33"	52.06	78.00	N70°25'43"W	51.10
C71	16°31'23"	22.49	78.00	N43°02'45"W	22.42
C72	49°19'19"	67.14	78.00	N10°07'23"W	65.09
C73	13°46'09"	45.18	188.00	S72°05'27"E	45.07
C74	0°19'07"	1.05	188.00	N14°22'43"E	1.05
C75	6°07'17"	45.94	430.00	S87°23'23"W	45.92
C76	4°02'20"	30.31	430.00	S82°18'34"W	30.31
C77	8°34'30"	64.35	430.00	S76°00'09"W	64.29
C78	9°16'33"	69.62	430.00	S67°04'38"W	69.54
C79	9°16'33"	69.62	430.00	S67°04'38"W	69.54
C80	6°40'06"	54.70	470.00	N26°12'56"W	54.67

CURVE TAG #	DELTA	LENGTH (FT)	RADIUS (FT)	CHORD BEARING	CHORD LENGTH (FT)
C81	10°13'01"	83.81	470.00	N17°46'22"W	83.70
C82	10°51'52"	89.12	470.00	N71°35'46"W	88.99
C83	2°15'01"	18.46	470.00	N0°40'29"E	18.46
C84	0°23'24"	3.61	530.00	S15°23'06"E	3.61
C85	6°46'31"	62.67	530.00	S18°58'03"E	62.64
C86	6°46'31"	62.67	530.00	S25°44'34"E	62.64
C87	0°25'09"	3.88	530.00	S29°20'24"E	3.88
C88	32°10'9"	27.50	470.00	S27°52'24"E	27.50
C89	10°38'47"	87.33	470.00	S20°52'26"E	87.21
C90	3°36'55"	29.66	470.00	S13°44'35"E	29.65
C91	18°10'12"	117.34	370.00	N69°32'07"E	116.85
C92	4°42'40"	30.42	370.00	N80°58'33"E	30.41
C93	7°07'07"	45.97	370.00	N86°53'27"E	45.94
C94	30°00'00"	225.15	430.00	S75°27'01"W	222.58
C95	1°21'25"	36.24	1530.00	S89°46'18"W	36.24
C96	5°15'23"	140.36	1530.00	S85°20'28"W	140.32
C97	3°58'22"	36.75	530.00	N13°10'32"W	36.74
C98	7°08'30"	66.22	530.00	N18°44'26"W	66.17
C99	7°02'58"	65.21	530.00	N25°50'42"W	65.17
C100	2°38'05"	67.59	1470.00	N84°00'40"E	67.59

CURVE TAG #	DELTA	LENGTH (FT)	RADIUS (FT)	CHORD BEARING	CHORD LENGTH (FT)
C101	2°32'22"	65.15	1470.00	N86°35'53"E	65.15
C102	1°10'12"	30.02	1470.00	N88°27'10"E	30.02
C103	1°24'45"	36.24	1470.00	N89°44'39"E	36.24
C104	2°58'17"	9.75	188.00	S15°16'10"W	9.75
C105	1°10'58"	36.47	188.00	S85°58'47"W	36.42
C106	21°27'12"	29.21	78.00	S3°48'40"W	29.04
C107	37°38'03"	51.23	78.00	S25°43'58"E	50.32
C108	37°38'03"	51.23	78.00	S63°22'00"E	50.32
C109	21°27'12"	29.21	78.00	N87°05'22"E	29.04
C110	1°10'58"	36.47	188.00	N81°55'15"E	36.42
C111	2°58'17"	9.75	188.00	N88°57'52"E	9.75
C112	1°34'09"	45.18	188.00	S82°39'55"E	45.07
C113	49°19'59"	67.14	78.00	N79°52'37"E	65.09
C114	68°51'11"	93.73	78.00	N20°47'21"E	88.19
C115	0°19'07"	1.05	188.00	S75°37'17"E	1.05
C116	9°35'20"	31.46	188.00	S85°50'34"E	31.43
C117	42°59'55"	14.76	188.00	S1°47'56"E	14.76
C118	10°17'27"	30.02	1530.00	N88°31'52"E	30.02
C119	27°28'44"	23.98	50.00	N31°56'45"E	23.75
C120	70°06'59"	61.19	50.00	N53°15'53"E	57.44

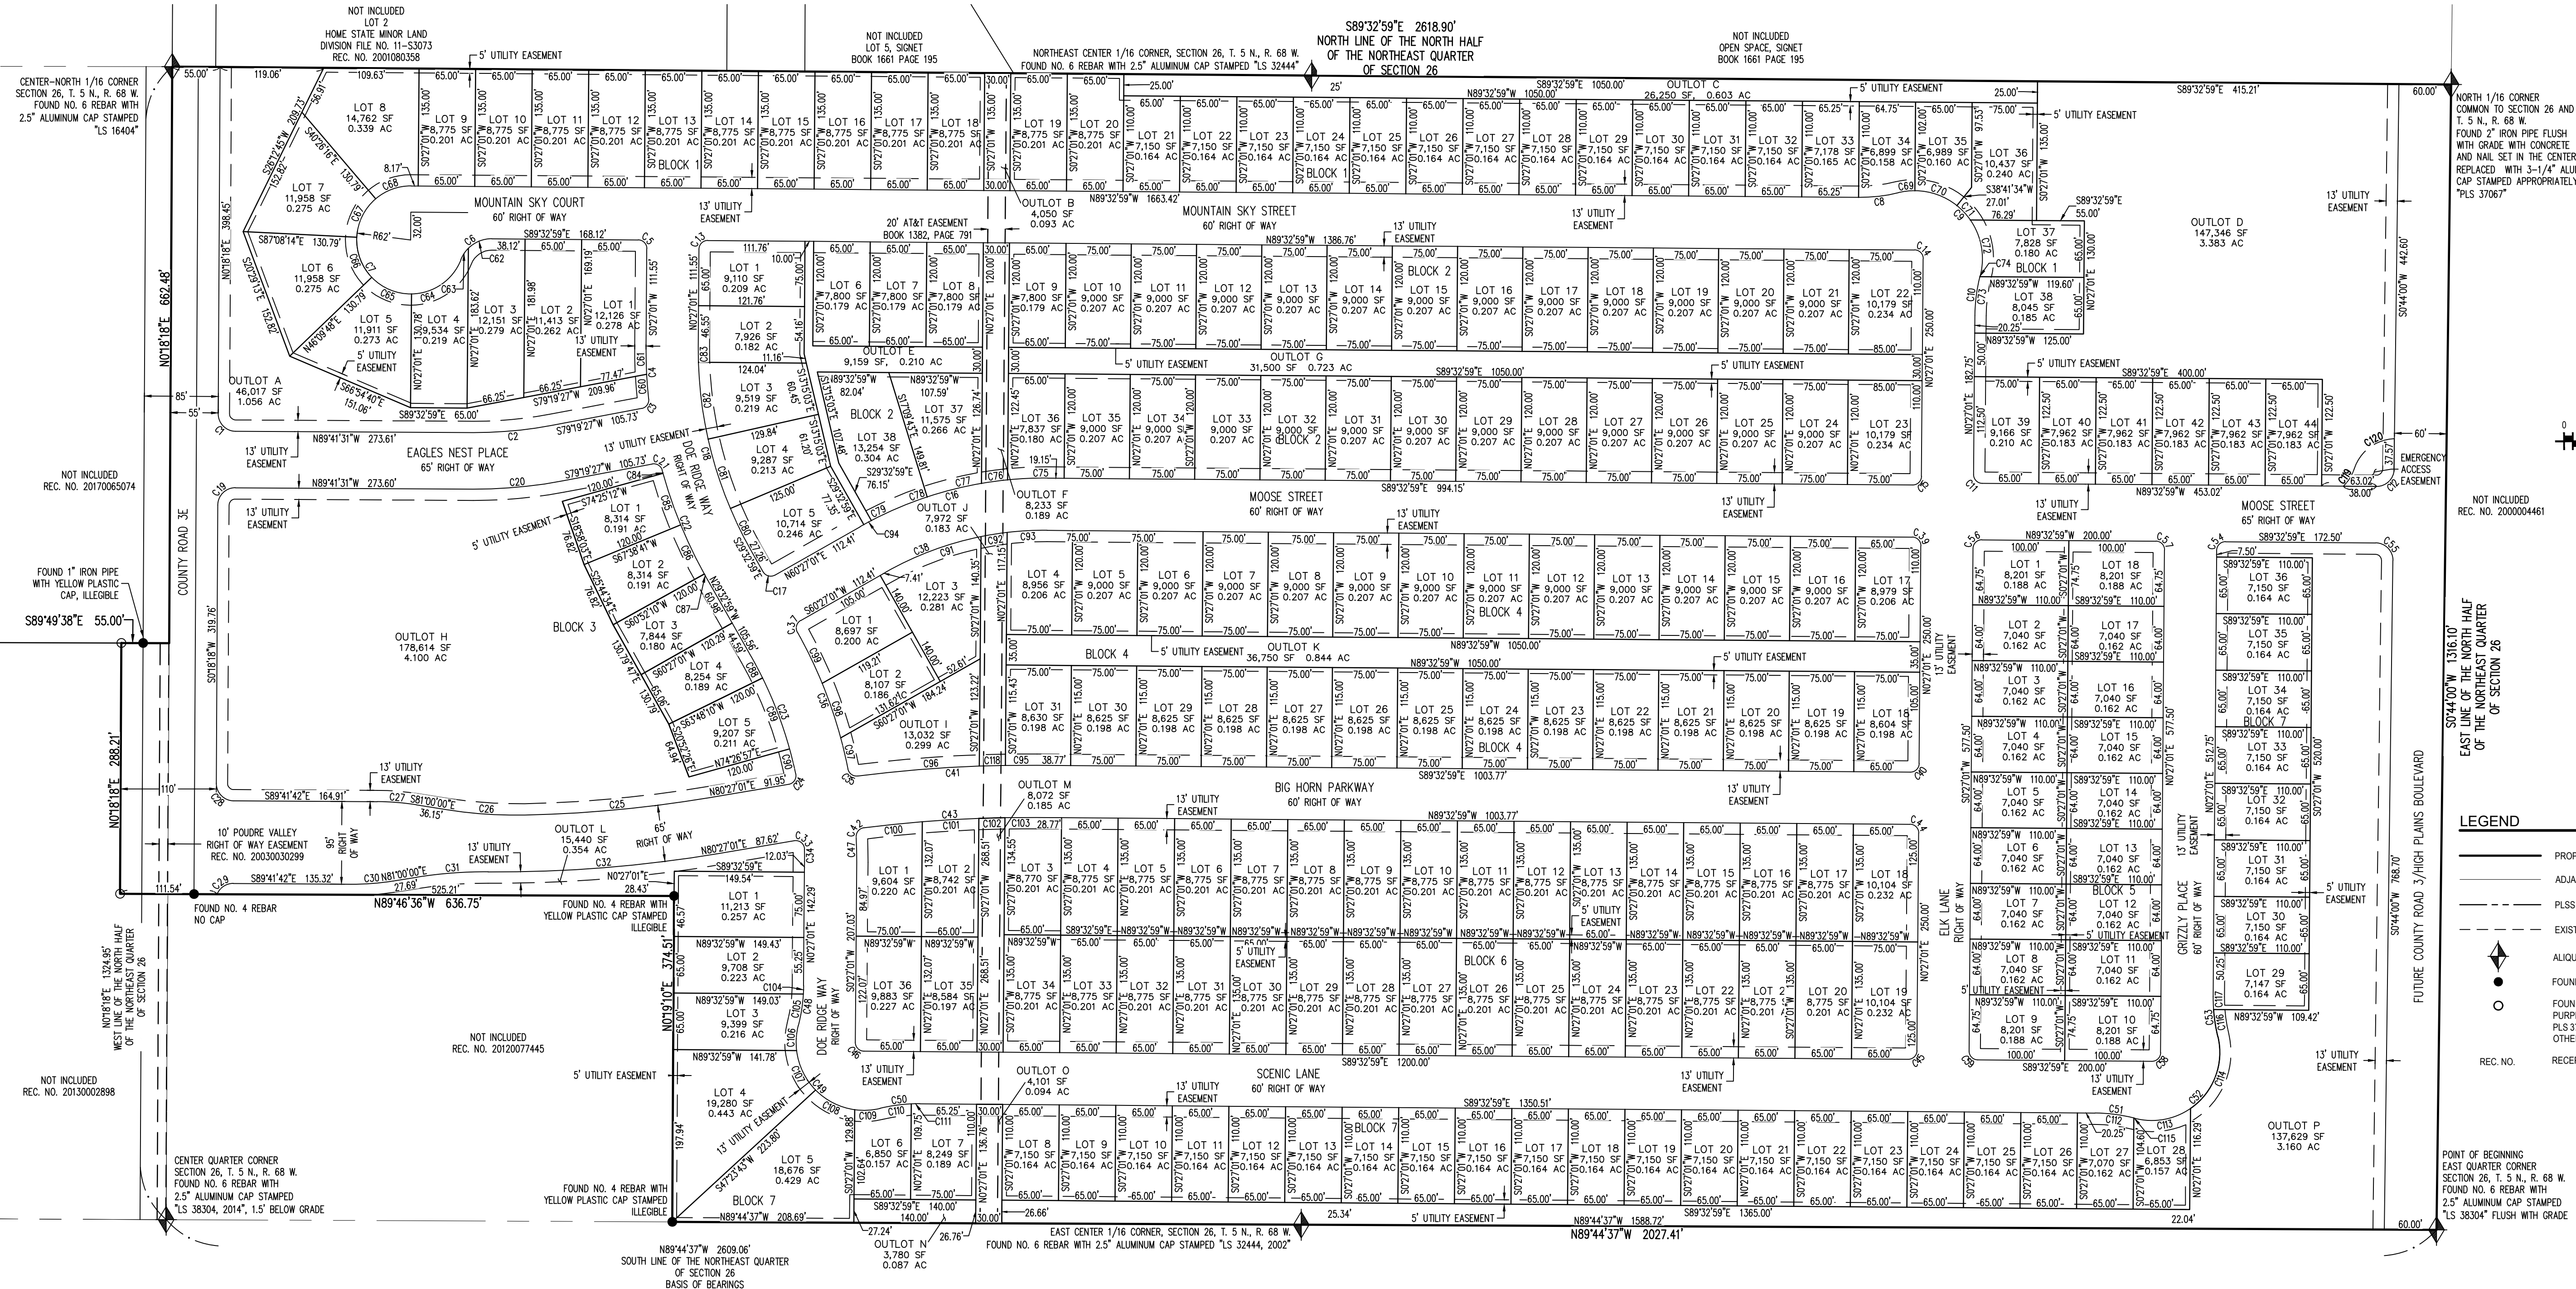

Galloway

5265 Ronald Reagan Blvd., Suite 210
Johnstown, CO 80534
970.800.3300
GallowayUS.com

COPYRIGHT
THESE PLANS ARE AN INSTRUMENT OF SERVICE AND ARE THE PROPERTY OF GALLOWAY. AND MAY NOT BE DUPLICATED, DISCLOSED, OR REPRODUCED WITHOUT THE WRITTEN CONSENT OF GALLOWAY. COPYRIGHTS AND INFRINGEMENTS WILL BE ENFORCED AND PROSECUTED.



THE RIDGE AT JOHNSTOWN SUBDIVISION FILING NO. 1

PART OF THE SOUTH HALF OF THE NORTH HALF OF SECTION 26, T. 5 N., R. 68 W. OF THE 6TH P.M., JOHNSTOWN, LARIMER COUNTY, COLORADO

#	Date	Issue / Description	Init.
1			
2			
3			
4			
5			
6			
7			
8			
9			
10			

Project No: JLH000001.10
Drawn By: AN
Checked By: FAK
Date: 08/27/19



COPYRIGHT
THESE PLANS ARE AN INSTRUMENT OF SERVICE
AND ARE THE PROPERTY OF GALLOWAY, AND MAY
NOT BE DUPLICATED, DISCLOSED, OR REPRODUCED
WITHOUT THE WRITTEN CONSENT OF GALLOWAY.
COPYRIGHTS AND INFRINGEMENTS WILL BE
ENFORCED AND PROSECUTED.



THE RIDGE AT JOHNSTOWN FILING1
(EAST VILLAGE)
J-25 LAND HOLDINGS




JOHNSTOWN, CO


#	Date	Issue / Description	Init.
1			
2			
3			
4			
5			
6			
7			
8			
9			
10			

Project No:	JLH000001
Drawn By:	JTH
Checked By:	RMIR
Date:	03.13.2020

LIGHTING KEY PLAN

C11.0

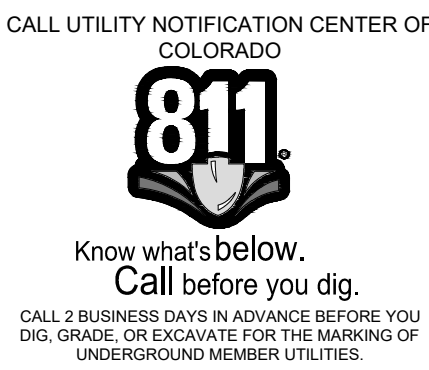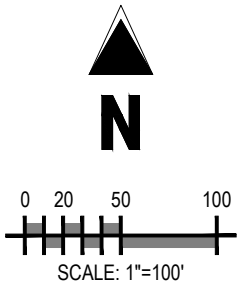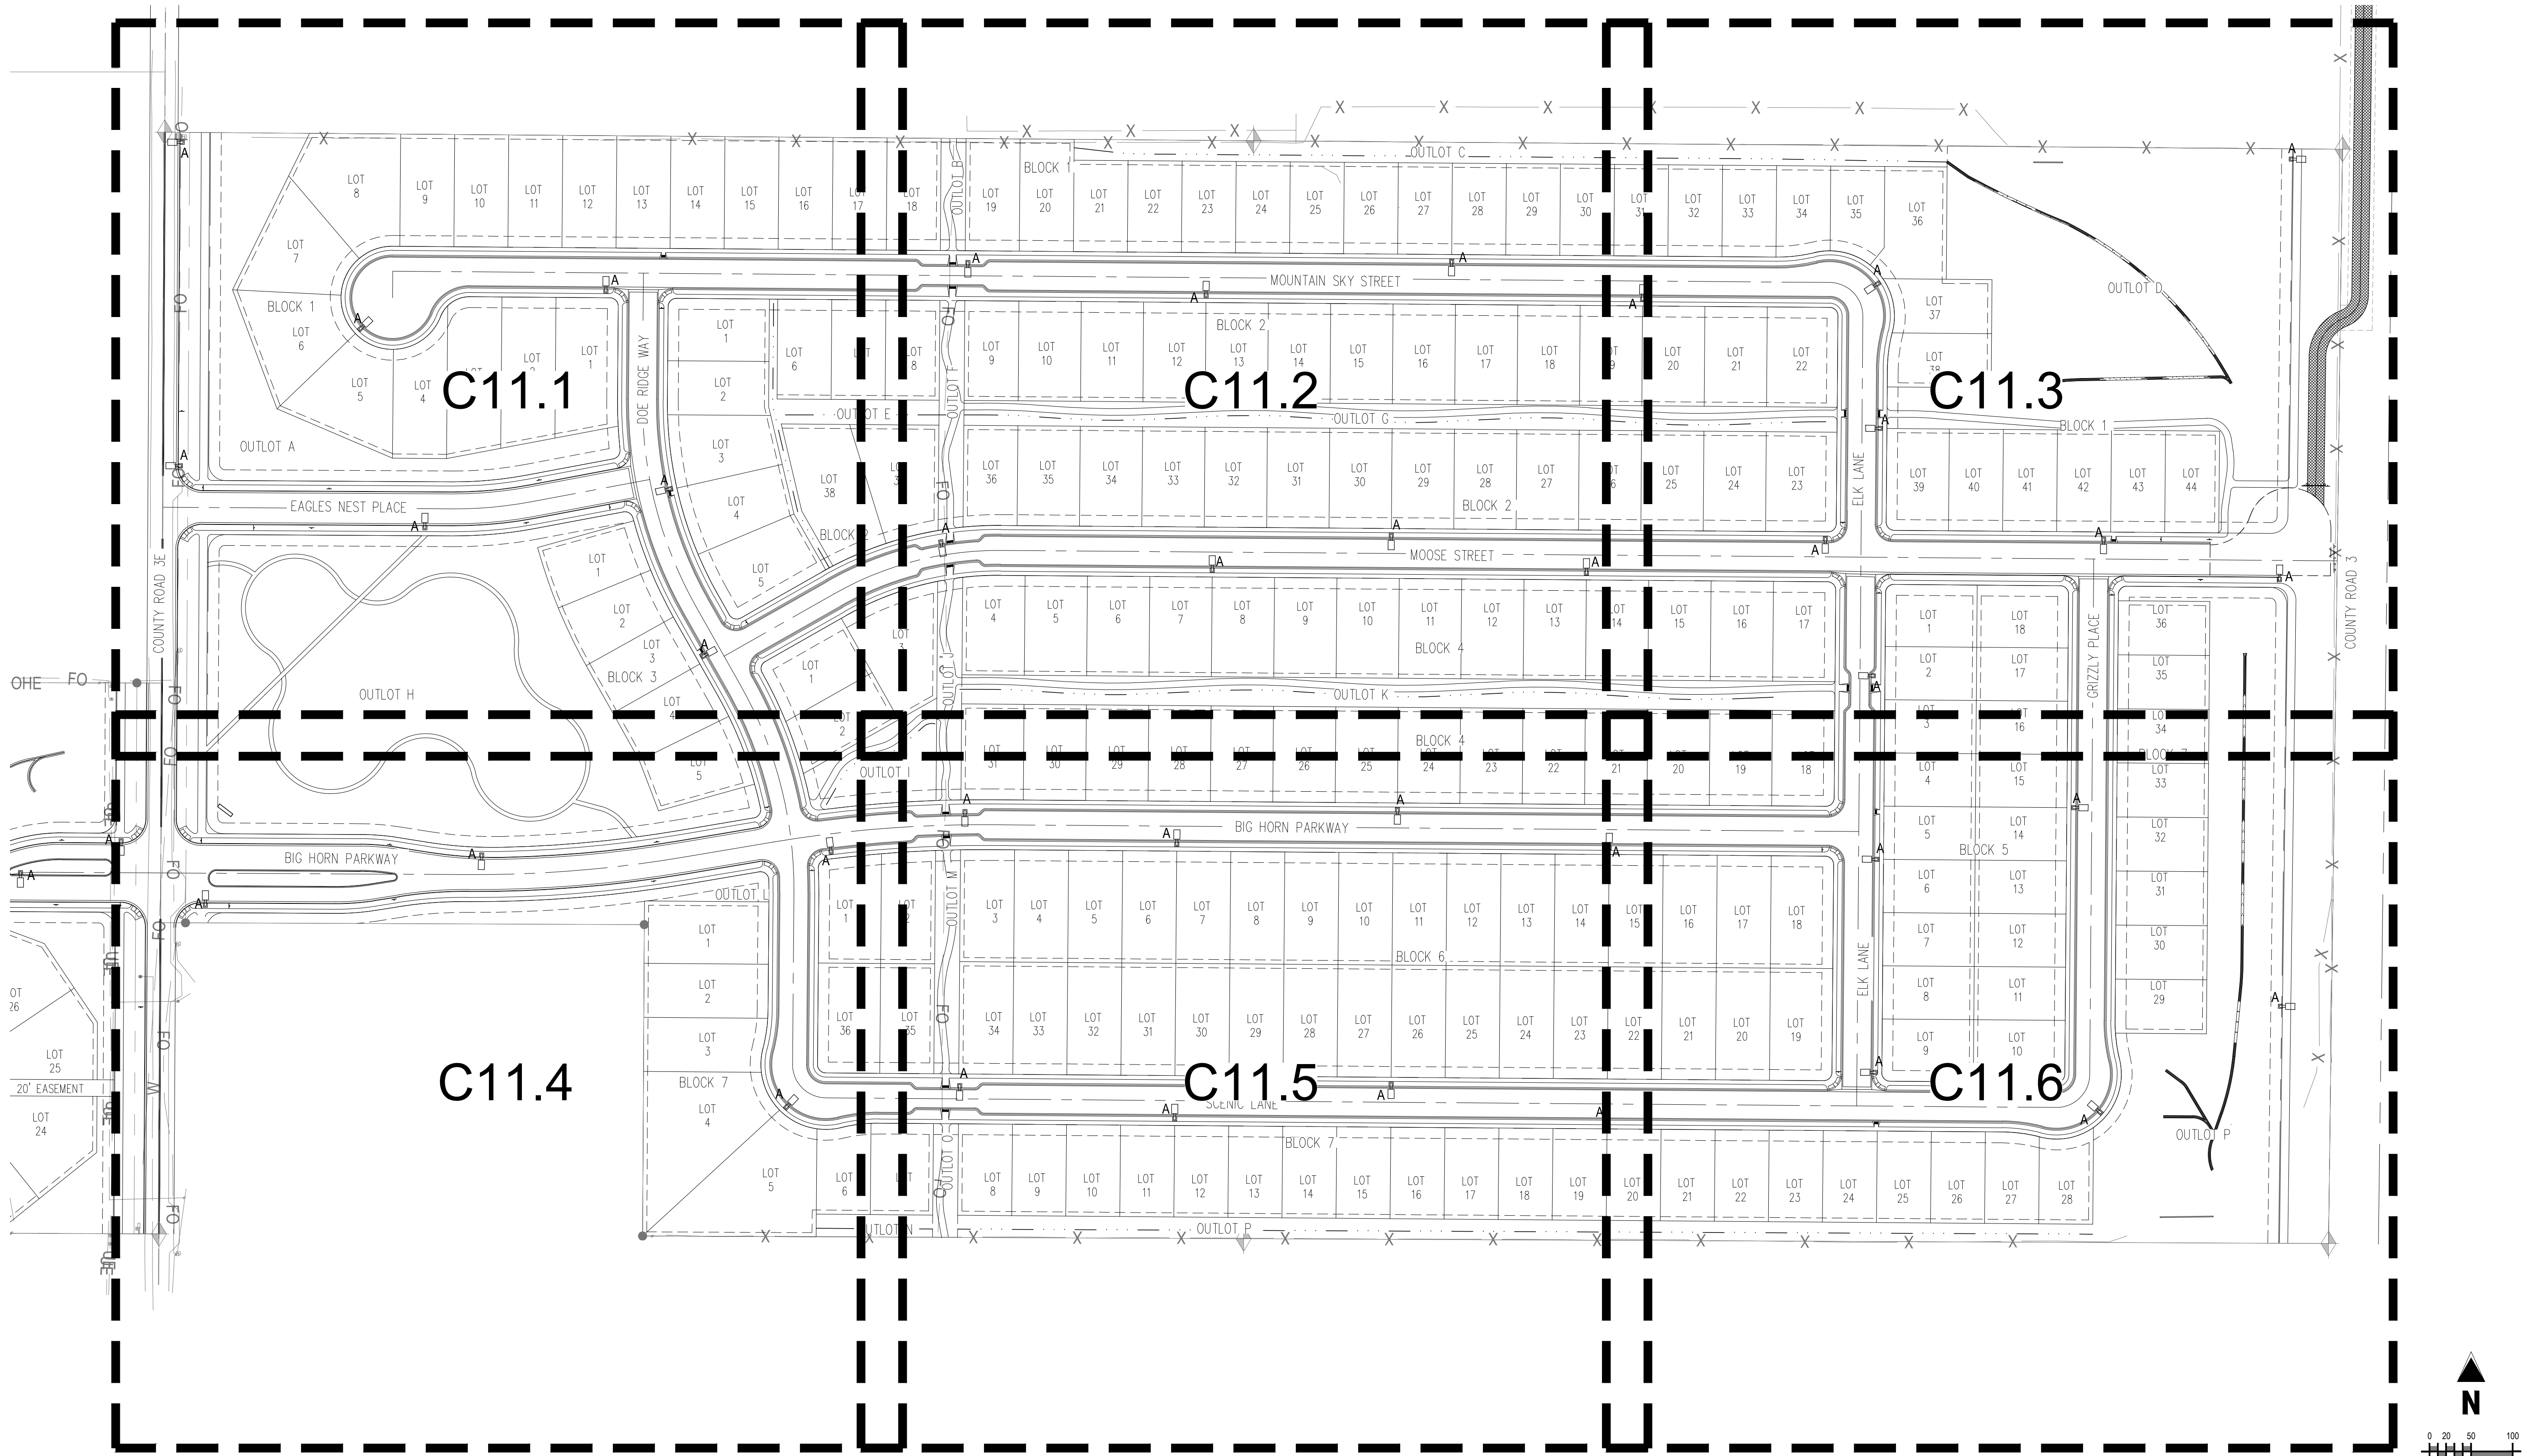

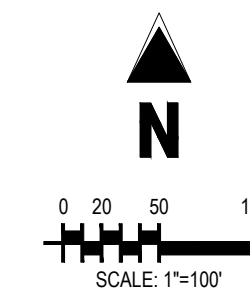

TEMPORARY IRRIGATION (SPRAY) UNTIL ESTABLISHMENT: 534.975 SF

Project No:	JLH000001
Drawn By:	SRA
Checked By:	TTN
Date:	03.13.2020

48

COPYRIGHT

THESE PLANS ARE AN INSTRUMENT OF SERVICE AND ARE THE PROPERTY OF GALLOWAY, AND MAY NOT BE DUPLICATED, DISCLOSED, OR REPRODUCED WITHOUT THE WRITTEN CONSENT OF GALLOWAY. COPYRIGHTS AND INFRINGEMENTS WILL BE ENFORCED AND PROSECUTED.



THE RIDGE AT JOHNSTOWN FILING1
(EAST VILLAGE)
J-25 LAND HOLDINGS


JOHNSTOWN, CO

#	Date	Issue / Description	Init.
1	12/17/19	Landscape Set Updates	SRA
2	04/28/20	Landscape Resubmittal	SRA
3			
4			
5			
6			
7			
8			
9			
10			

Project No: JH000001
Drawn By: SRA
Checked By: TTN
Date: 03.13.2020


LANDSCAPE PLAN

L1.01

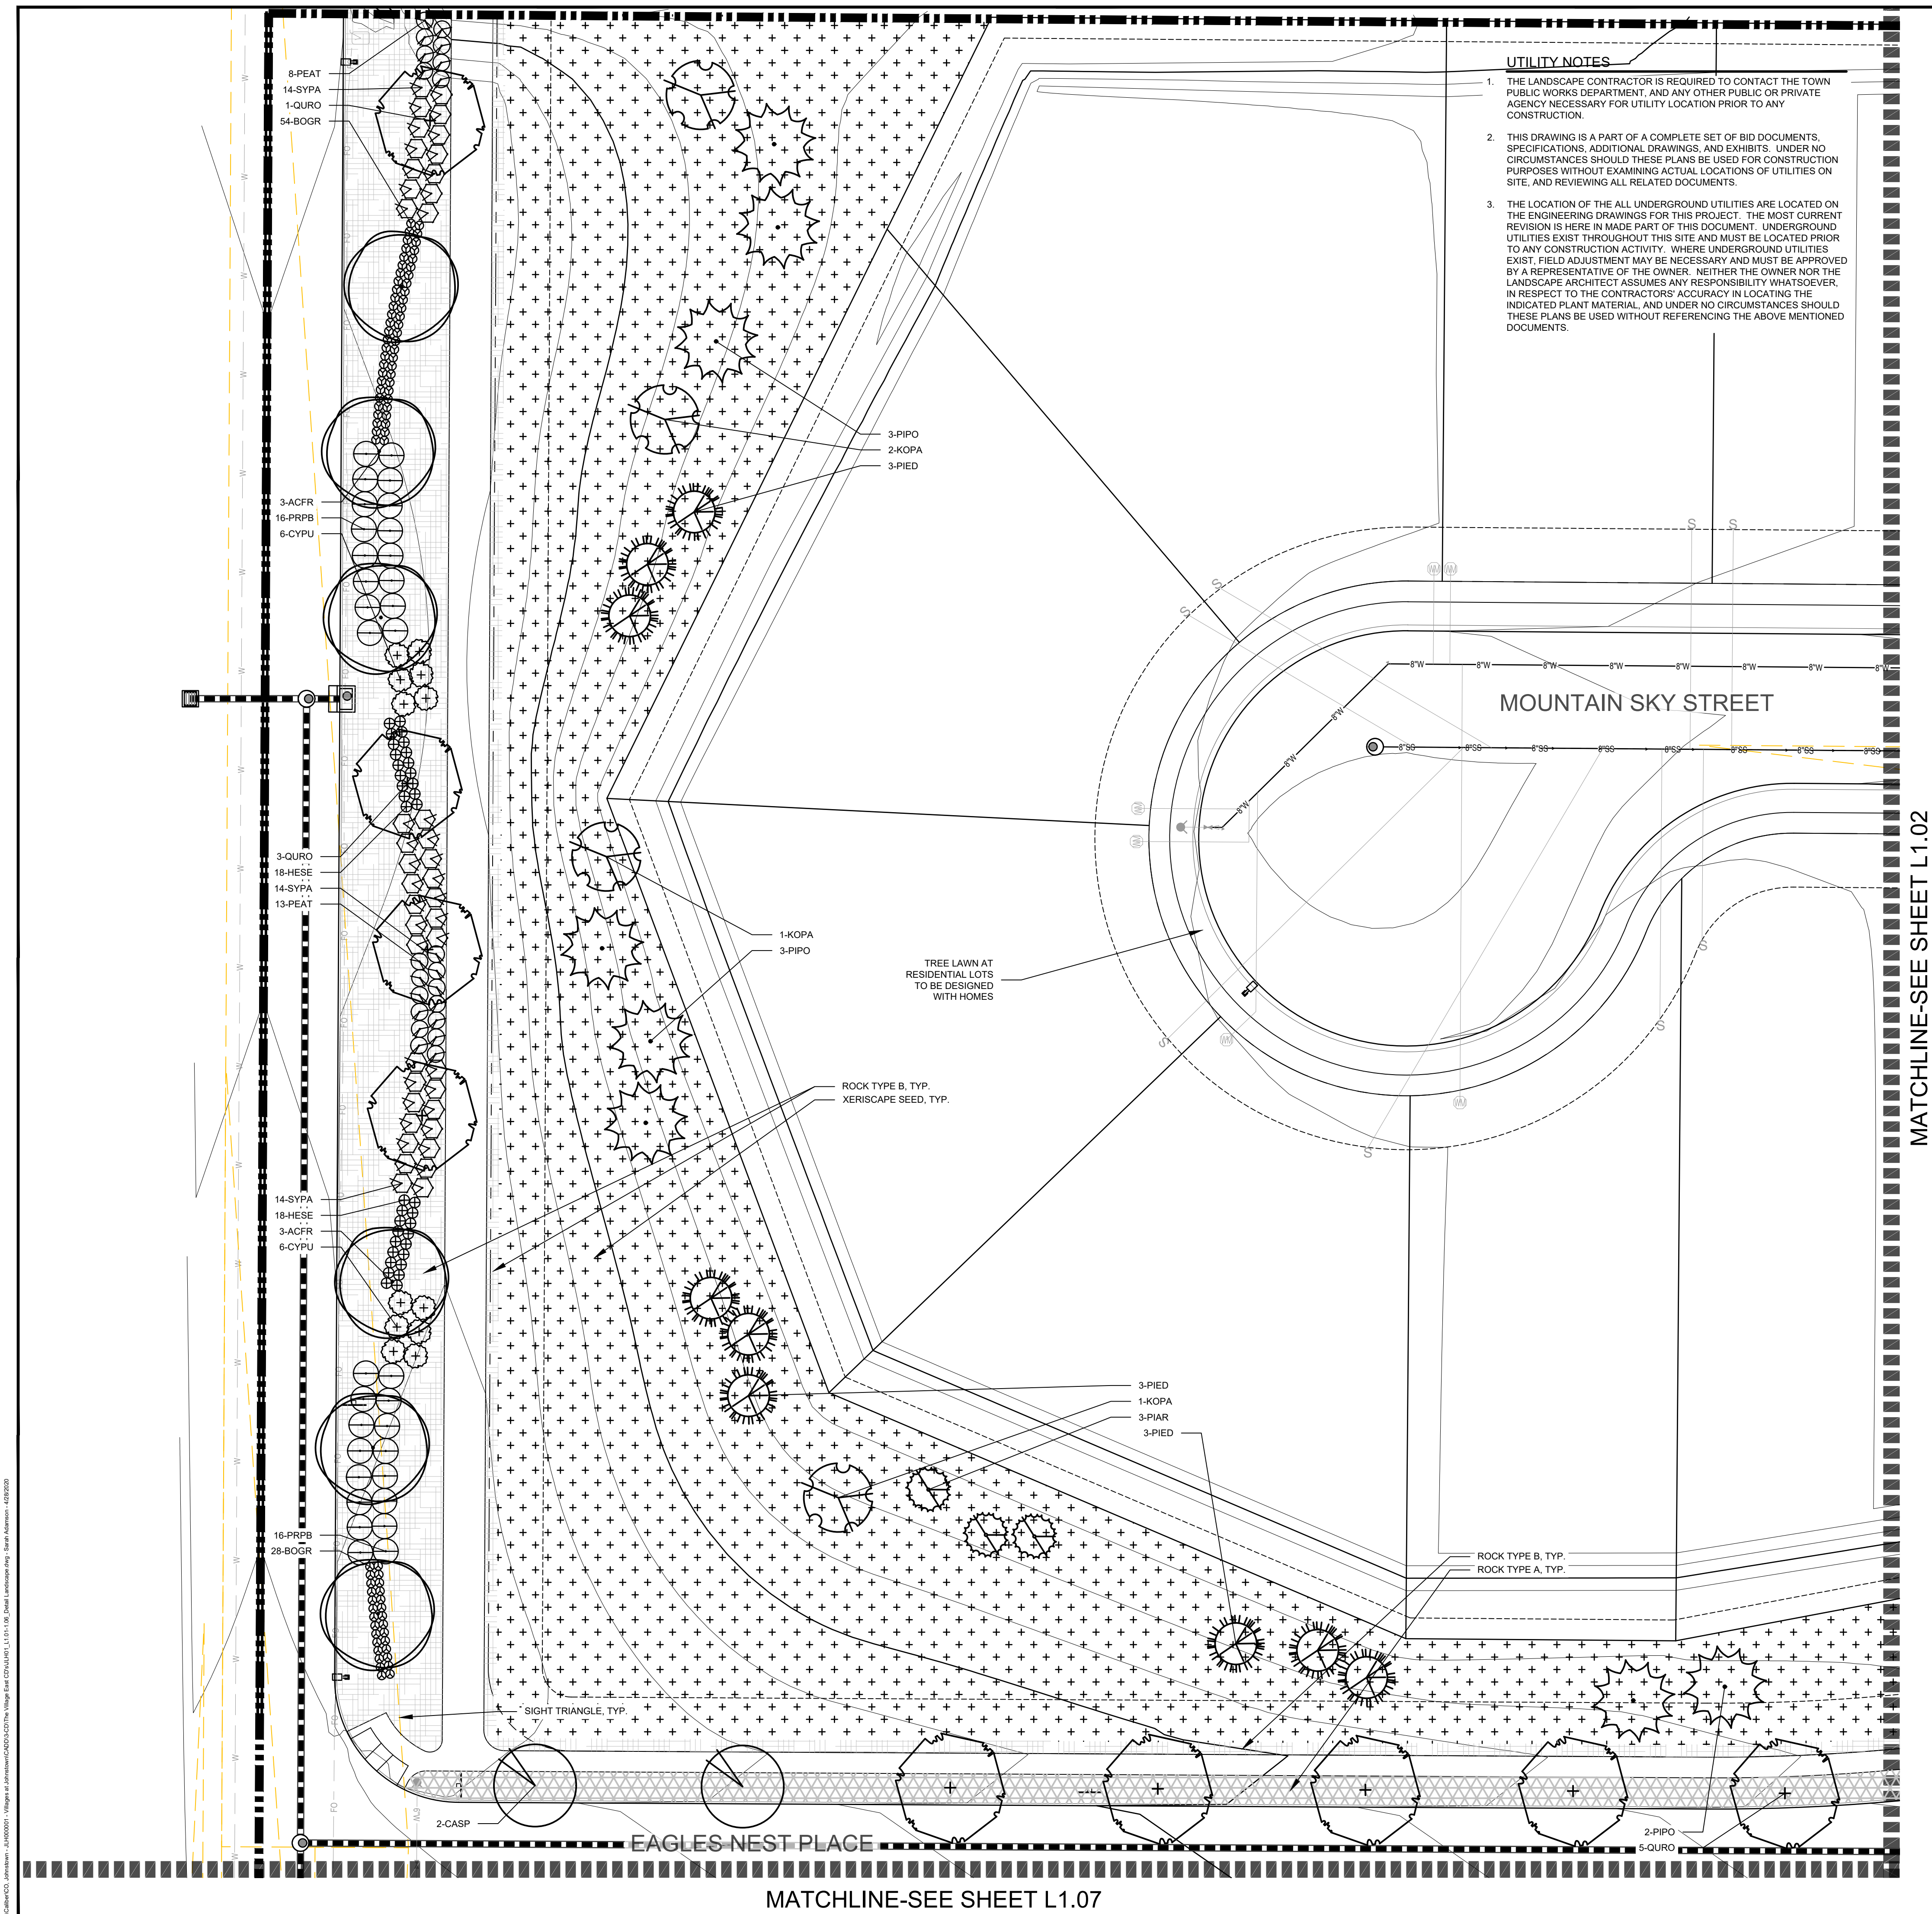


UTILITY NOTES

1. THE LANDSCAPE CONTRACTOR IS REQUIRED TO CONTACT THE TOWN PUBLIC WORKS DEPARTMENT, AND ANY OTHER PUBLIC OR PRIVATE AGENCY NECESSARY FOR UTILITY LOCATION PRIOR TO ANY CONSTRUCTION.
2. THIS DRAWING IS A PART OF A COMPLETE SET OF BID DOCUMENTS, SPECIFICATIONS, ADDITIONAL DRAWINGS, AND EXHIBITS. UNDER NO CIRCUMSTANCES SHOULD THESE PLANS BE USED FOR CONSTRUCTION PURPOSES WITHOUT EXAMINING ACTUAL LOCATIONS OF UTILITIES ON SITE, AND REVIEWING ALL RELATED DOCUMENTS.
3. THE LOCATION OF THE ALL UNDERGROUND UTILITIES ARE LOCATED ON THE ENGINEERING DRAWINGS FOR THIS PROJECT. THE MOST CURRENT REVISION IS HERE IN MADE PART OF THIS DOCUMENT. UNDERGROUND UTILITIES EXIST THROUGHOUT THIS SITE AND MUST BE LOCATED PRIOR TO ANY CONSTRUCTION ACTIVITY. WHERE UNDERGROUND UTILITIES EXIST, FIELD ADJUSTMENT MAY BE NECESSARY AND MUST BE APPROVED BY A REPRESENTATIVE OF THE OWNER. NEITHER THE OWNER NOR THE LANDSCAPE ARCHITECT ASSUMES ANY RESPONSIBILITY WHATSOEVER, IN RESPECT TO THE CONTRACTORS' ACCURACY IN LOCATING THE INDICATED PLANT MATERIAL, AND UNDER NO CIRCUMSTANCES SHOULD THESE PLANS BE USED WITHOUT REFERENCING THE ABOVE MENTIONED DOCUMENTS.

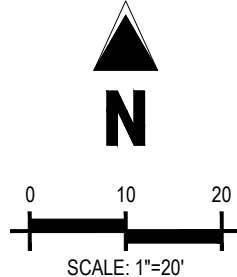

KEYMAP

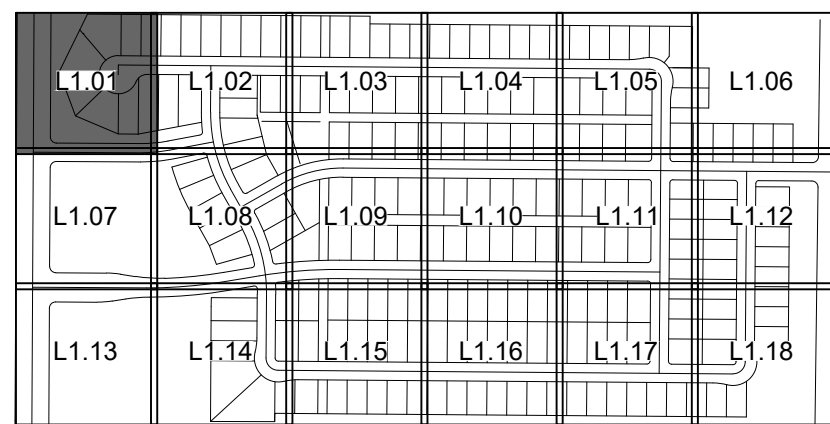

PLANTING LEGEND

LEGEND
ABBREV. BOTANIC NAME COMMON NAME

DECIDUOUS TREES

ACFR	ACER X FREEMANII 'JEFFERSRED'	AUTUMN BLAZE MAPLE
CASP	CATALPA SPECIOSA	WESTERN CATALPA
CEOC	CELTIS OCCIDENTALIS	COMMON HACKBERRY
GLTR	GLEDITSIA TRIACANTHOS INERMIS 'SHADEMASTER'	SHADEMASTER HONEYLOCUST
GYDI	GYMNOCLADUS DIOICUS	KENTUCKY COFFEETREE
PLAC	PLATANUS X ACERIFOLIA 'MORTON CIRCLE'	EXCLAMATION LONDON PLANETREE
QUAL	QUERCUS ALBA	WHITE OAK
QUMA	QUERCUS MACROCARPA	BUR OAK
QURO	QUERCUS ROBUR	ENGLISH OAK

EVERGREEN TREES

PIAR	PINUS ARISTATA	BRISTLEcone PINE
PIED	PINUS EDULIS	PINYON PINE
PIPO	PINUS PONDEROSA	PONDEROSA PINE

ORNAMENTAL TREES

ACTA	ACER TATARICUM 'HOT WINGS'	HOT WINGS MAPLE
CRCR	CRATAEGUS CRUS-GALLI 'INERMIS'	THORNLESS COCKSPUR HAWTHORN
KOPA	KOELREUTERIA PANICULATA	GOLDENRAIN TREE
QUGA	QUERCUS GAMBELII	GAMBEL OAK

DECIDUOUS SHRUBS

AMCA	AMORPHA CANESCENS	LEADPLANT
CAQL	CARYOPTERIS X CLANDONENSIS	BLUE MIST SPIREA
PEAT	PEROVSKIA ATRIPLICIFOLIA	RUSSIAN SAGE
POFR	POTENTILLA FRUTICOSA 'TANGERINE'	TANGERINE POTENTILLA
PRBE	PRUNUS BESSEYI	WESTERN SAND CHERRY
PRPB	PRUNUS BESSEYI 'PAWNEE BUTTES'	PAWNEE BUTTES SAND CHERRY
RHAR	RHUS AROMATICA 'GRO-LOW'	GROW LOW SUMAC
RHTR	RHUS TRILOBATA	THREE LEAF SUMAC
SYPA	SYRINGA PATULA 'MISS KIM'	MISS KIM LILAC
SYVU	SYRINGA VULGARIS	COMMON LILAC

EVERGREEN SHRUBS

CYPV	CYTISUS PURGAN 'SPANISH GOLD'	SPANISH GOLD BROOM
PIMU	PINUS MUGO 'WHITEBUD'	WHITEBUD MUGO PINE

ORNAMENTAL GRASSES

BOGR	BOUTELOUA GRACILLIS 'BLONDE AMBITION'	BLOND AMBITION BLUE GRAMA
HESE	HELIOTRICHON SEMPERVIRENS	BLUE AVENA

PERENNIAL MIX A

ACMI	ACHILLEA MILLEFOLEUM 'PAPRIKA'	PAPRIKA YARROW
AUSA	AURNIA SAXATILIS	BASKET OF GOLD
DEME	DELOSPERMA 'MESA VERDE'	MESA VERDE ICE PLANT
NATE	NASSELLA TENUISSIMA	MEXICAN FEATHER GRASS
SASY	SALVIA SYLVESTRIS 'MAINACHT'	MAY NIGHT SALVIA

PERENNIAL MIX B

ACTE	ACHILLEA MILLEFOLEUM 'TERRA COTTA'	TERRA COTTA YARROW
AGPS	AGASTACHE 'APACHE SUNSET'	APACHE SUNSET HYSSOP
ESCA	ESCHSCHOLZIA CALIFORNICA	CALIFORNIA POPPY
NATE	NASSELLA TENUISSIMA	MEXICAN FEATHER GRASS
SASY	SALVIA SYLVESTRIS 'MAINACHT'	MAY NIGHT SALVIA

MISCELLANEOUS

XERISCAPE SEED MIX	100% LOW GROW MIX AVAILABLE THROUGH ARKANSAS VALLEY SEED. SEE SEED NOTES SHEET L2.0
DETENTION BASIN SEED MIX	DETENTION BASIN SEED MIX CONSISTENT WITH REQUIREMENTS BY CITY OF FORT COLLINS. SEE SEED NOTES SHEET L2.0
ROCK TYPE C - LARGE MULTICOLOR ROCK COBBLE	5-12" GREY ROSE COBBLESTONE, AS AVAILABLE THROUGH PIONEER OR 3/4" BUTTER ROCK, AS AVAILABLE THROUGH PIONEER OR APPROVED EQUAL
ROCK TYPE A - SMALL TAN ROCK	11-3" WASHED RIVER ROCK, AS AVAILABLE THROUGH PIONEER OR APPROVED EQUAL
ROCK TYPE B - MEDIUM MULTICOLOR RIVER ROCK	BUTTER BREEZE SCREENED TO 3/4" AS AVAILABLE THROUGH PIONEER OR APPROVED EQUAL
TAN BREEZE	PREMIUM TRAIL MIX 1/4" MINUS AS AVAILABLE THROUGH PIONEER OR APPROVED EQUAL
BROWN TRAIL BREEZE	DARK BROWN SHREDDED CEDAR MULCH TO BE USED FOR MULCH RINGS AT ALL PLANTS AND IN PERENNIAL BEDS.
WOOD MULCH	BLACK STEEL EDGING, SEE LANDSCAPE NOTES
STEEL EDGING	

COPYRIGHT

THESE PLANS ARE AN INSTRUMENT OF SERVICE AND ARE THE PROPERTY OF GALLOWAY, AND MAY NOT BE DUPLICATED, DISCLOSED, OR REPRODUCED WITHOUT THE WRITTEN CONSENT OF GALLOWAY. COPYRIGHTS AND INFRINGEMENTS WILL BE ENFORCED AND PROSECUTED.



THE RIDGE AT JOHNSTOWN FILING 1
(EAST VILLAGE)
J-25 LAND HOLDINGS


JOHNSTOWN, CO

#	Date	Issue / Description	Init.
1	12/17/19	Landscape Set Updates	SRA
2	04/28/20	Landscape Resubmittal	SRA
3			
4			
5			
6			
7			
8			
9			
10			

Project No: JH000001
Drawn By: SRA
Checked By: TTN
Date: 03.13.2020


LANDSCAPE PLAN

L1.02

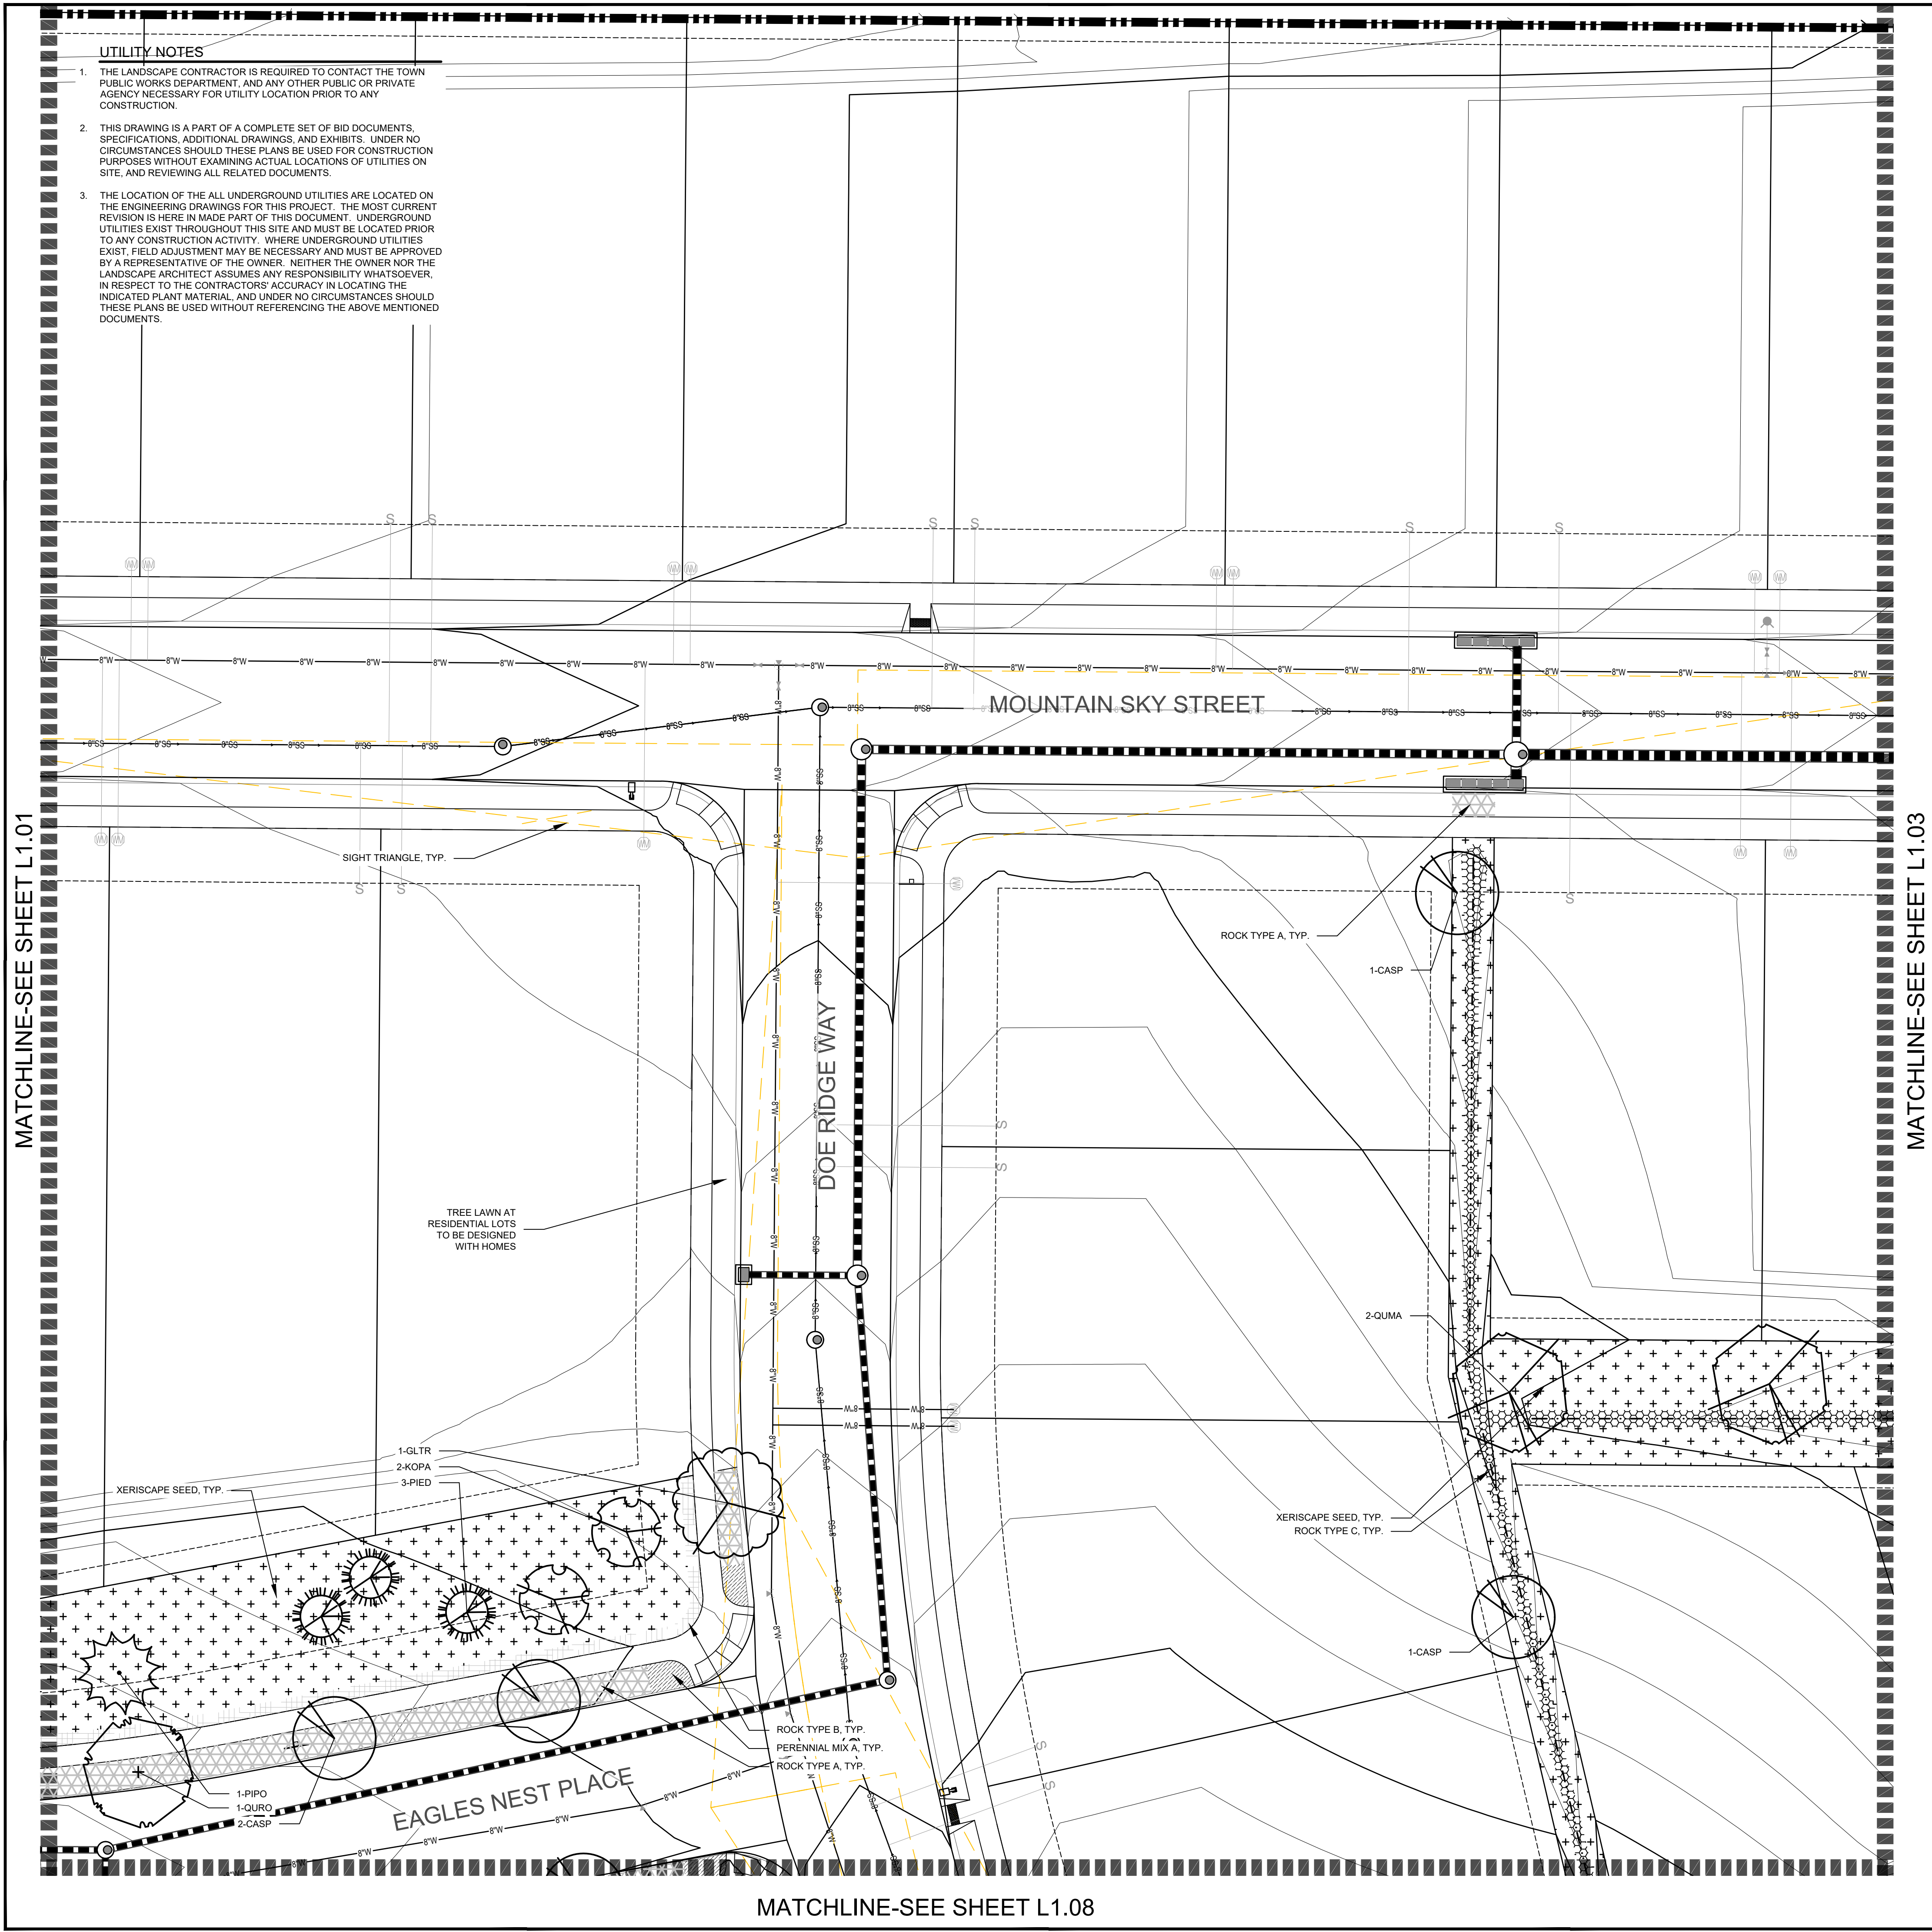


UTILITY NOTES

1. THE LANDSCAPE CONTRACTOR IS REQUIRED TO CONTACT THE TOWN PUBLIC WORKS DEPARTMENT, AND ANY OTHER PUBLIC OR PRIVATE AGENCY NECESSARY FOR UTILITY LOCATION PRIOR TO ANY CONSTRUCTION.
2. THIS DRAWING IS A PART OF A COMPLETE SET OF BID DOCUMENTS, SPECIFICATIONS, ADDITIONAL DRAWINGS, AND EXHIBITS. UNDER NO CIRCUMSTANCES SHOULD THESE PLANS BE USED FOR CONSTRUCTION PURPOSES WITHOUT EXAMINING ACTUAL LOCATIONS OF UTILITIES ON SITE, AND REVIEWING ALL RELATED DOCUMENTS.
3. THE LOCATION OF THE ALL UNDERGROUND UTILITIES ARE LOCATED ON THE ENGINEERING DRAWINGS FOR THIS PROJECT. THE MOST CURRENT REVISION IS HERE IN MADE PART OF THIS DOCUMENT. UNDERGROUND UTILITIES EXIST THROUGHOUT THIS SITE AND MUST BE LOCATED PRIOR TO ANY CONSTRUCTION ACTIVITY. WHERE UNDERGROUND UTILITIES EXIST, FIELD ADJUSTMENT MAY BE NECESSARY AND MUST BE APPROVED BY A REPRESENTATIVE OF THE OWNER. NEITHER THE OWNER NOR THE LANDSCAPE ARCHITECT ASSUMES ANY RESPONSIBILITY WHATSOEVER, IN RESPECT TO THE CONTRACTORS ACCURACY IN LOCATING THE INDICATED PLANT MATERIAL, AND UNDER NO CIRCUMSTANCES SHOULD THESE PLANS BE USED WITHOUT REFERENCING THE ABOVE MENTIONED DOCUMENTS.

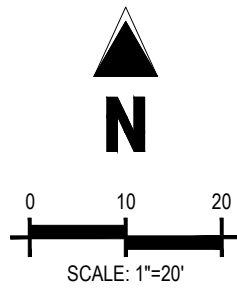

KEYMAP

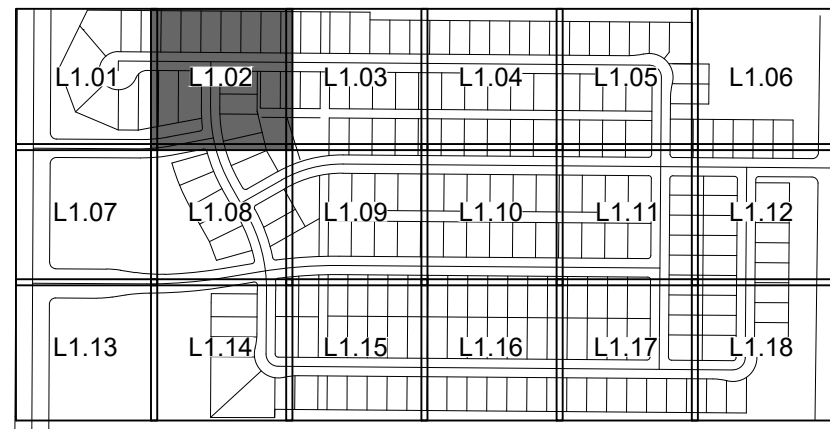

PLANTING LEGEND

LEGEND
ABBREV BOTANIC NAME COMMON NAME

DECIDUOUS TREES

ACFR	ACER X FREEMANII 'JEFFERSRED'	AUTUMN BLAZE MAPLE
CASP	CATALPA SPECIOSA	WESTERN CATALPA
CEOC	CELTIS OCCIDENTALIS	COMMON HACKBERRY
GLTR	GLEDITSIA TRIACANTHOS INERMIS 'SHADEMASTER'	SHADEMASTER HONEYLOCUST
GYDI	GYMNOCLADUS DIOICUS	KENTUCKY COFFEETREE
PLAC	PLATANUS X ACERIFOLIA 'MORTON CIRCLE'	EXCLAMATION LONDON PLANETREE
QUAL	QUERCUS ALBA	WHITE OAK
QUMA	QUERCUS MACROCARPA	BUR OAK
QURO	QUERCUS ROBUR	ENGLISH OAK

EVERGREEN TREES

PIAR	PINUS ARISTATA	BRISTLEcone PINE
PIED	PINUS EDULIS	PNYON PINE
PIPO	PINUS PONDEROSA	PONDEROSA PINE

ORNAMENTAL TREES

ACTA	ACER TATARICUM 'HOT WINGS'	HOT WINGS MAPLE
CRCR	CRATAEGUS CRUS-GALLI 'INERMIS'	THORNLESS COCKSPUR HAWTHORN
KOPA	KOELREUTERIA PANICULATA	GOLDENRAIN TREE
QUGA	QUERCUS GAMBELII	GAMBEL OAK

DECIDUOUS SHRUBS

AMCA	AMORPHA CANESCENS	LEADPLANT
CACL	CARYOPTERIS X CLANDONENSIS	BLUE MIST SPIREA
PEAT	PEROVSKIA ATRIPLICIFOLIA	RUSSIAN SAGE
POFR	POTENTILLA FRUTICOSA 'TANGERINE'	TANGERINE POTENTILLA
PRBE	PRUNUS BESSEYI	WESTERN SAND CHERRY
PRPB	PRUNUS BESSEYI 'PAWNEE BUTTES'	PAWNEE BUTTES SAND CHERRY
RHAR	RHUS AROMATICA 'GRO-LOW'	GROW LOW SUMAC
RHTR	RHUS TRILOBATA	THREE LEAF SUMAC
SYPA	SYRINGA PATULA 'MISS KIM'	MISS KIM LILAC
SYVU	SYRINGA VULGARIS	COMMON LILAC

EVERGREEN SHRUBS

CYPU	CYTISUS PURGAN 'SPANISH GOLD'	SPANISH GOLD BROOM
PIMU	PINUS MUGO 'WHITEBUD'	WHITEBUD MUGO PINE

ORNAMENTAL GRASSES

BOGR	BOUTELOUA GRACILLIS 'BLONDE AMBITION'	BLOND AMBITION BLUE GRAMA
HESE	HELIOTRICHON SEMPERVIRENS	BLUE AVENA

PERENNIAL MIX A

ACMI	ACHILLEA MILLEFOLIUM 'PAPRIKA'	PAPRIKA YARROW
AUSA	AURINIA SAXATILIS	BASKET OF GOLD
DEME	DELOSPERMA 'MESA VERDE'	MESA VERDE ICE PLANT
NATE	NASSELLA TENUISSIMA	MEXICAN FEATHER GRASS
SASY	SALVIA SYLVESTRIS 'MAINACHT'	MAY NIGHT SALVIA

PERENNIAL MIX B

ACTE	ACHILLEA MILLEFOLIUM 'TERRA COTTA'	TERRA COTTA YARROW
AGPS	AGASTACHE 'APACHE SUNSET'	APACHE SUNSET HYSSOP
ESCA	ESCHSCHOLZIA CALIFORNICA	CALIFORNIA POPPY
NATE	NASSELLA TENUISSIMA	MEXICAN FEATHER GRASS
SASY	SALVIA SYLVESTRIS 'MAINACHT'	MAY NIGHT SALVIA

MISCELLANEOUS

XERISCAPE SEED MIX	100% LOW GROW MIX AVAILABLE THROUGH ARKANSAS VALLEY SEED. SEE SEED NOTES SHEET L2.0
DETENTION BASIN SEED MIX	DETENTION BASIN SEED MIX CONSISTENT WITH REQUIREMENTS BY CITY OF FORT COLLINS. SEE SEED NOTES SHEET L2.0
ROCK TYPE C - LARGE MULTICOLOR ROCK COBBLE	5-12" GREY ROSE COBBLESTONE, AS AVAILABLE THROUGH PIONEER OR 3/4" BUTTER ROCK, AS AVAILABLE THROUGH PIONEER OR APPROVED EQUAL
ROCK TYPE A - SMALL TAN ROCK	11-3" WASHED RIVER ROCK, AS AVAILABLE THROUGH PIONEER OR APPROVED EQUAL
ROCK TYPE B - MEDIUM MULTICOLOR RIVER ROCK	BUTTER BREEZE SCREENED TO 3/4" AS AVAILABLE THROUGH PIONEER OR APPROVED EQUAL
TAN BREEZE	PREMIUM TRAIL MIX 1/4" MINUS AS AVAILABLE THROUGH PIONEER OR APPROVED EQUAL
BROWN TRAIL BREEZE	DARK BROWN SHREDDED CEDAR MULCH TO BE USED FOR MULCH RINGS AT ALL PLANTS AND IN PERENNIAL BEDS.
WOOD MULCH	BLACK STEEL EDGING, SEE LANDSCAPE NOTES
STEEL EDGING	

Project No:	JLH000001
Drawn By:	SRA
Checked By:	TTN
Date:	03.13.2020

L1.03



MATCHLINE-SEE SHEET L1.04



PLANTING LEGEND	
LEGEND	
ABBREV. BOTANIC NAME	COMMON NAME

DECIDUOUS TREES			
	ACFR	ACER X FREEMANI 'JEFFERSRED'	AUTUMN BLAZE MAPLE
	CASP	CATALPA SPECIOSA	WESTERN CATALPA
	CEOC	CELTIS OCCIDENTALIS	COMMON HACKBERRY
	GLTR	GLEDITSIA TRIACANTHOS INERMIS 'SHADEMASTER'	SHADEMASTER HONEYLOCUST
	GYDI	GYMNOCLADUS DIOICUS	KENTUCKY COFFEETREE
	PLAC	PLATANUS XACERIFOLIA 'MORTON CIRCLE'	EXCLAMATION LONDON PLANETREE
	QUAL	QUERCUS ALBA	WHITE OAK
	QUMA	QUERCUS MACROCARPA	BUR OAK
	QURO	QUERCUS ROBUR	ENGLISH OAK

EVERGREEN TREES		
PIAR	PINUS ARISTATA	BRISTLECONE PINE
PIED	PINUS EDULIS	PINYON PINE
PIPO	PINUS PONDEROSA	PONDEROSA PINE

ORNAMENTAL TREES		
ACTA	ACER TATARICUM 'HOT WINGS'	HOT WINGS MAPLE
CROR	CRATAEGUS 'CRUS-GALLI' 'INERMIS'	THORNLESS COCKSPUR HAWTHORN
KOPA	KOELREUTERIA PANICULATA	GOLDENRAIN TREE
QUGA	QUERCUS GAMBELII	GAMBEL OAK



DECIDUOUS SHRUBS		
	AMCA AMORPHA CANESCENS	LEADPLANT
	CACL CARYOPTERIS X CLANDONENSIS	BLUE MIST SPIREA
	PEAT PEROVSKIA ATRIPLICIFOLIA	RUSSIAN SAGE
	POFR POTENTILLA FRUTICOSA 'TANGERINE'	TANGERINE POTENTILLA
	PRBE PRUNUS BESSEYI	WESTERN SAND CHERRY
	PRPB PRUNUS BESSEYI 'PAWNEE BUTTES'	PAWNEE BUTTES SAND CHERRY
	RHAR RHUS AROMATICA 'GRO-LOW'	GROW LOW SUMAC
	RHTR RHUS TRILOBATA	THREE LEAF SUMAC
	SYPA SYRINGA PATULA 'MISS KIM'	MISS KIM LILAC
	SYVU SYRINGA VULGARIS	COMMON LILAC

EVERGREEN SHRUBS		
	CYPU	CYTISUS PURGAN 'SPANISH GOLD' SPANISH GOLD BROOM
	PIMU	PINUS MUGO 'WHITEBUD' WHITEBUD MUGO PINE

ORNAMENTAL GRASSES			
⊕	BOGR	BOUTELOUA GRACILLIS 'BLONDE AMBITION'	BLOND AMBITION BLUE GRAMA
⊕	HESE	HELICTOTRICHON SEMPERVIRENS	BLUE AVENA

 4,500 SF	PERENNIAL MIX A	
	ACMI	ACHILLEA MILLEFOLIUM 'PAPRIKA'
	AUSA	AURINIA SAXATILIS
	DEME	DELOSPERMA 'MESA VERDE'
	NATE	NASSELLA TENUSSIMA
	SASY	SALVIA SYLVESTRIS 'MAINACHT'
	PAPRIKA YARROW	BASKET OF GOLD
	MESA VERDE ICE PLANT	MEXCAN FEATHER GRASS
	MAY NIGHT SALVIA	

 4,500 SF	PERENNIAL MIX B	
	ACTE	ACHILLEA MILLEFOLEUM 'TERRA COTTA'
	AGPS	AGASTACHE 'APACHE SUNSET'
	ESCA	ESCHSCHOLZIA CALIFORNICA
	NATE	NASSELLA TENUISSIMA
	SASY	SALVIA SYLVESTRIS 'MAINACHT'
		TERRA COTTA YARROW
		APACHE SUNSET HYSSOP
		CALIFORNIA POPPY
		MEXCAN FEATHER GRASS
		MAY NIGHT SALVIA

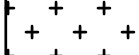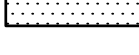MISCELLANEOUS		
	KERISCAPE SEED MIX	100% LOW GROW MIX AVAILABLE THROUGH ARKANSAS VALLEY SEED. SEE SEED NOTES SHEET L2.0
	DETENTION BASIN SEED MIX	DETENTION BASIN SEED MIX CONSISTENT WITH REQUIREMENTS BY CITY OF FORT COLLINS. SEE SEED NOTES SHEET L2.0
	ROCK TYPE C - LARGE MULTICOLOR ROCK COBBLE	5-12" GREY ROSE COBBLESTONE, AS AVAILABLE THROUGH PIONEER OR 3/4" BUTTER ROCK, AS AVAILABLE THROUGH PIONEER OR APPROVED EQUAL
	ROCK TYPE A - SMALL TAN ROCK	
	ROCK TYPE B - MEDIUM MULTICOLOR RIVER ROCK	1.5-3" WASHED RIVER ROCK, AS AVAILABLE THROUGH PIONEER OR APPROVED EQUAL
	TAN BREEZE	BUTTER BREEZE SCREENED TO 3/4" AS AVAILABLE THROUGH PIONEER OR APPROVED EQUAL
	BROWN TRAIL BREEZE	PREMIUM TRAIL MIX 1/4" MINUS AS AVAILABLE THROUGH PIONEER OR APPROVED EQUAL
	WOOD MULCH	DARK BROWN SHREDED CEDAR MULCH TO BE USED FOR MULCH RINGS AT ALL PLANTS AND IN PERENNIAL BEDS
	STEEL EDGING	BLACK STEEL EDGING. SEE LANDSCAPE NOTES

1. THE LANDSCAPE CONTRACTOR IS REQUIRED TO CONTACT THE TOWN PUBLIC WORKS DEPARTMENT, AND ANY OTHER PUBLIC OR PRIVATE AGENCY NECESSARY FOR UTILITY LOCATION PRIOR TO ANY CONSTRUCTION.
2. THIS DRAWING IS A PART OF A COMPLETE SET OF BID DOCUMENTS, SPECIFICATIONS, ADDITIONAL DRAWINGS, AND EXHIBITS. UNDER NO CIRCUMSTANCES SHOULD THESE PLANS BE USED FOR CONSTRUCTION QUALITY WITHOUT THE PRESENT LOCATIONS OF UTILITIES ON SITE, AND REVIEWING ALL RELATED DOCUMENTS.
3. THE LOCATION OF THE ALL UNDERGROUND UTILITIES ARE LOCATED ON THE ENGINEERING DRAWINGS FOR THIS PROJECT. THE MOST CURRENT RECORD HEREIN IS MADE PART OF THIS DOCUMENT. UNDERGROUND UTILITIES EXIST THROUGHOUT THIS SITE AND MUST BE LOCATED PRIOR TO ANY CONSTRUCTION ACTIVITY. WHERE UNDERGROUND UTILITIES EXIST, FIELD ADJUSTMENT MAY BE NECESSARY AND MUST BE APPROVED BY REPRESENTATIVE OF THE TOWN OF THE OWNER. THE LANDSCAPE ARCHITECT ASSUMES ANY RESPONSIBILITY WHATSOEVER, IN RESPECT TO THE CONTRACTORS' ACCURACY IN LOCATING THE INDICATED PLANT MATERIAL, AND UNDER NO CIRCUMSTANCES SHOULD THESE BE USED WITHOUT REFERRING TO THE ABOVE MENTIONED DOCUMENTS.

COPYRIGHT

THESE PLANS ARE AN INSTRUMENT OF SERVICE AND ARE THE PROPERTY OF GALLOWAY, AND MAY NOT BE DUPLICATED, DISCLOSED, OR REPRODUCED WITHOUT THE WRITTEN CONSENT OF GALLOWAY. COPYRIGHTS AND INFRINGEMENTS WILL BE ENFORCED AND PROSECUTED.



THE RIDGE AT JOHNSTOWN FILING 1
(EAST VILLAGE)
J-25 LAND HOLDINGS



JOHNSTOWN, CO

#	Date	Issue / Description	Init.
1	12/17/19	Landscape Set Updates	SRA
2	04/28/20	Landscape Resubmittal	SRA
3			
4			
5			
6			
7			
8			
9			
10			
11			
12			
13			
14			
15			
16			
17			
18			
19			
20			

Project No:	JLH000001
Drawn By:	SRA
Checked By:	TTN
Date:	03.13.2020

LANDSCAPE PLAN

L1.04

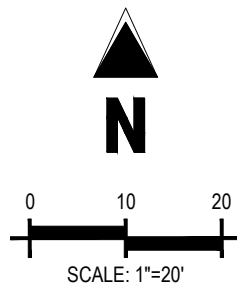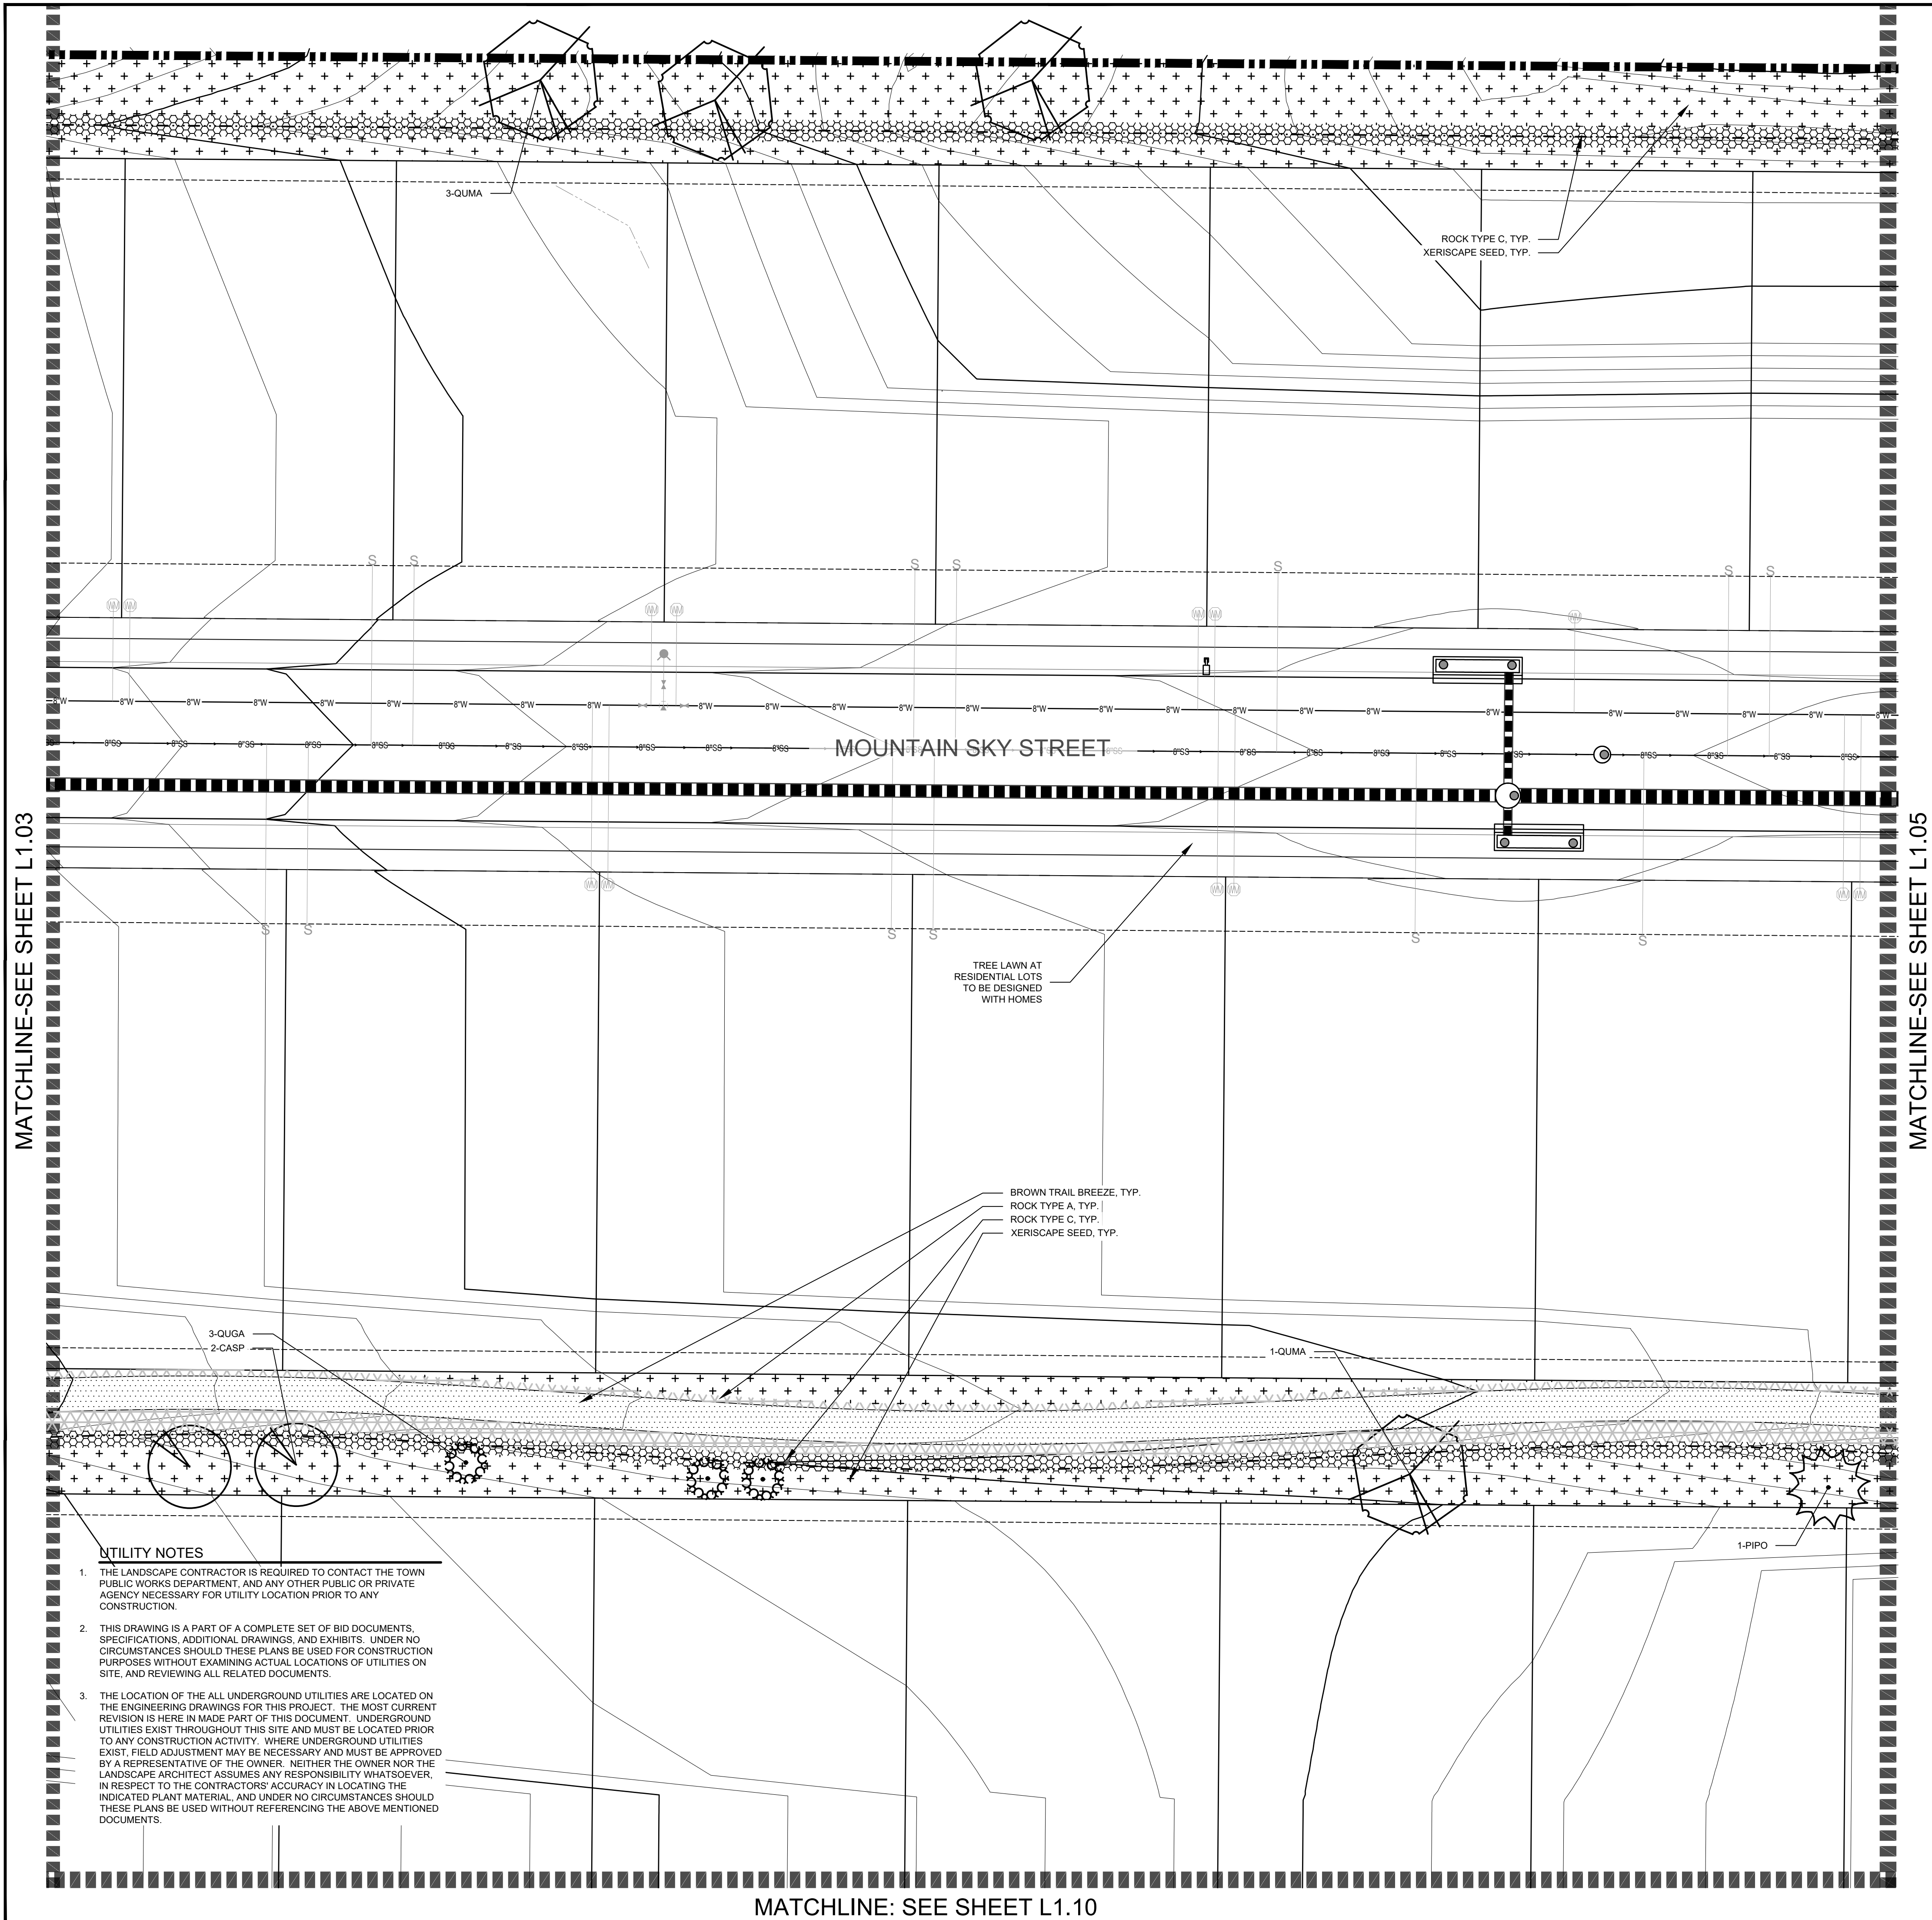

PLANTING LEGEND

LEGEND
ABBREV BOTANIC NAME COMMON NAME

DECIDUOUS TREES

ACFR	ACER X FREEMANII 'JEFFERSRED'	AUTUMN BLAZE MAPLE
CASP	CATALPA SPECIOSA	WESTERN CATALPA
CEOC	CELTIS OCCIDENTALIS	COMMON HACKBERRY
GLTR	GLEDITSIA TRIACANTHOS INERMIS 'SHADEMASTER'	SHADEMASTER HONEYLOCUST
GYDI	GYMNOCLADUS DIOICUS	KENTUCKY COFFEETREE
PLAC	PLATANUS X ACERIFOLIA 'MORTON CIRCLE'	EXCLAMATION LONDON PLANETREE
QUAL	QUERCUS ALBA	WHITE OAK
QUMA	QUERCUS MACROCARPA	BUR OAK
QURO	QUERCUS ROBUR	ENGLISH OAK

EVERGREEN TREES

PIAR	PINUS ARISTATA	BRISTLECONE PINE
PIED	PINUS EDULIS	PINYON PINE
PIPO	PINUS PONDEROSA	PONDEROSA PINE

ORNAMENTAL TREES

ACTA	ACER TATARICUM 'HOT WINGS'	HOT WINGS MAPLE
CROR	CRATAEGUS CRUS-GALLI 'INERMIS'	THORNLESS COCKSPUR HAWTHORN
KOPA	KOELREUTERIA PANICULATA	GOLDENRAIN TREE
QUGA	QUERCUS GAMBELII	GAMBEL OAK

DECIDUOUS SHRUBS

AMCA	AMORPHA CANESCENS	LEADPLANT
CACL	CARYOPTERIS X CLANDONENSIS	BLUE MIST SPIREA
PEAT	PEROVSKIA ATRIPLICIFOLIA	RUSSIAN SAGE
POFR	POTENTILLA FRUTICOSA 'TANGERINE'	TANGERINE POTENTILLA
PRBE	PRUNUS BESSEYI	WESTERN SAND CHERRY
PRPB	PRUNUS BESSEYI 'PAWNEE BUTTES'	PAWNEE BUTTES SAND CHERRY
RHAR	RHUS AROMATICA 'GRO-LOW'	GROW LOW SUMAC
RHTR	RHUS TRILOBATA	THREE LEAF SUMAC
SYPA	SYRINGA PATULA 'MISS KIM'	MISS KIM LILAC
SYVU	SYRINGA VULGARIS	COMMON LILAC

EVERGREEN SHRUBS

CYPU	CYTISUS PURGAN 'SPANISH GOLD'	SPANISH GOLD BROOM
PIMU	PINUS MUGO 'WHITEBUD'	WHITEBUD MUGO PINE

ORNAMENTAL GRASSES

BOGR	BOUTELOUA GRACILLIS 'BLONDE AMBITION'	BLOND AMBITION BLUE GRAMA
HESE	HELICTOTRICHON SEMPERVIRENS	BLUE AVENA

PERENNIAL MIX A

ACMI	ACHILLEA MILLEFOLEUM 'PAPRIKA'	PAPRIKA YARROW
AUSA	AURINIA SAXATILIS	BASKET OF GOLD
DEME	DELOSPERMA 'MESA VERDE'	MESA VERDE ICE PLANT
NATE	NASSELLA TENUISSIMA	MEXICAN FEATHER GRASS
SASY	SALVIA SYLVESTRIS 'MAINACHT'	MAY NIGHT SALVIA

PERENNIAL MIX B

ACTE	ACHILLEA MILLEFOLEUM 'TERRA COTTA'	TERRA COTTA YARROW
AGPS	AGASTACHE 'APACHE SUNSET'	APACHE SUNSET HYSSOP
ESCA	ESCHSCHOLZIA CALIFORNICA	CALIFORNIA POPPY
NATE	NASSELLA TENUISSIMA	MEXICAN FEATHER GRASS
SASY	SALVIA SYLVESTRIS 'MAINACHT'	MAY NIGHT SALVIA


MISCELLANEOUS

XERISCAPE SEED MIX	100% LOW GROW MIX AVAILABLE THROUGH ARKANSAS VALLEY SEED. SEE SEED NOTES SHEET L2.0
DETENTION BASIN SEED MIX	DETENTION BASIN SEED MIX CONSISTENT WITH REQUIREMENTS BY CITY OF FORT COLLINS. SEE SEED NOTES SHEET L2.0
ROCK TYPE C - LARGE MULTICOLOR ROCK COBBLE	5-12" GREY ROSE COBBLESTONE, AS AVAILABLE THROUGH PIONEER OR
ROCK TYPE A - SMALL TAN ROCK	3/4" BUTTER ROCK, AS AVAILABLE THROUGH PIONEER OR APPROVED EQUAL
ROCK TYPE B - MEDIUM MULTICOLOR RIVER ROCK	1.5-3" WASHED RIVER ROCK, AS AVAILABLE THROUGH PIONEER OR APPROVED EQUAL
TAN BREEZE	BUTTER BREEZE SCREENED TO 3/4" AS AVAILABLE THROUGH PIONEER OR APPROVED EQUAL
BROWN TRAIL BREEZE	PREMIUM TRAIL MIX 1/4" MINUS AS AVAILABLE THROUGH PIONEER OR APPROVED EQUAL
WOOD MULCH	DARK BROWN SHREDDED CEDAR MULCH TO BE USED FOR MULCH RINGS AT ALL PLANTS AND IN PERENNIAL BEDS.
STEEL EDGING	BLACK STEEL EDGING, SEE LANDSCAPE NOTES

MATCHLINE-SEE SHEET L1.03

MATCHLINE-SEE SHEET L1.05

MATCHLINE: SEE SHEET L1.10

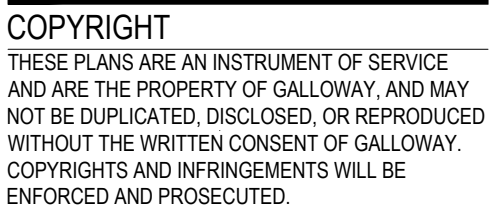

JOHNSTOWN, CO

Project No:	JLH000001
Drawn By:	SRA
Checked By:	TTN
Date:	03.13.2020

L1.05



ABBREV. BOTANIC NAME

[illegible]

	CASP	CATALPA SPECIOSA	WESTERN CATALPA
	CEOC	CELTIS OCCIDENTALIS	COMMON HACKBERRY
	GLTR	GLEDITSIA TRIACANTHOS INERMIS 'SHADEMASTER'	SHADEMASTER HONEYLOCUST
	GYND	GYMNOCLADUS DIOICUS	KENTUCKY COFFEETREE
	PLAC	PLATANUS X ACERIFOLIA 'MORTON CIRCLE'	EXCLAMATION LONDON PLANETREE
	QUAL	QUERCUS ALBA	WHITE OAK
	QUMA	QUERCUS MACROCARPA	BUR OAK
	QURO	QUERCUS ROBUR	ENGLISH OAK

	PIED	PINUS EDULIS	PINYON PINE
	PIPO	PINUS PONDEROSA	PONDEROSA PINE

	CRCR	CRATAEGUS CRUS-GALLI 'INERMIS'	THORNLESS COCKSPUR HAWTHORN
	KOPA	KOELREUTERIA PANICULATA	GOLDENRAIN TREE
	QUQA	QUERCUS GAMBELII	GAMBEL OAK

	CACL	CARYOPTERIS X CLANDONENSIS	BLUE MIST SPIREA
	PEAT	PEROVSKIA ATRIPLICIFOLIA	RUSSIAN SAGE
	POPR	POTENTILLA FRUTICOSA 'TANGERINE'	TANGERINE POTENTILLA
	PRBE	PRUNUS BESSEYI	WESTERN SAND CHERRY
	PRPB	PRUNUS BESSEYI 'PAWNEE BUTTES'	PAWNEE BUTTES SAND CHERRY
	RHAR	RHUS AROMATICA 'GRO-LOW'	GROW LOW SUMAC
	RHTR	RHUS TRILOBATA	THREE LEAF SUMAC
	SYPA	SYRINGA PATULA 'MISS KIM'	MISS KIM LILAC
	SYVU	SYRINGA VULGARIS	COMMON LILAC

	PIMU	PINUS MUGO 'WHITEBUD'	WHITEBUD MUGO PINE
---	------	-----------------------	--------------------

⊕	HESE	HELICOTRICHON SEMPERVIRENS	BLUE AVENA
---	------	----------------------------	------------

4,500 SF	AUSA	AURINIA SAXATILIS	BASKET OF GOLD
	DEME	DELOSPERMA 'MESA VERDE'	MESA VERDE ICE PLANT
	NATE	NASSELLA TENUISSIMA	MEXICAN FEATHER GRASS
	SASY	SALVIA SYLVESTRIS 'MAINACHT'	MAY NIGHT SALVIA

4.50


4,500 SF	AGPS	AGASTACHE 'APACHE SUNSET'	APACHE SUNSET HYSSOP
	ESCA	ESCHSCHOLZIA CALIFORNICA	CALIFORNIA POPPY
	NATE	NASSELLA TENUSSIMA	MEXICAN FEATHER GRASS
	SASY	SALVIA SYLVESTRIS 'MAINACHT'	MAY NIGHT SALVIA

4

	XERISCAPE SEED MIX	THROUGH ARKANSAS VALLEY SEED. SEE SHEED NOTES SHEET L2.0
	DETENTION BASIN SEED MIX	DETENTION BASIN SEED MIX CONSISTEN WITH REQUIREMENTS BY CITY OF FORT COLLINS. SEE SHEED NOTES SHEET L2.0
	ROCK TYPE C - LARGE MULTICOLOR ROCK COBBLE	5-12" GREY, ROSE COBBLESTONE, AS AVAILABLE THROUGH PIONEER OR 3/4" BUTTER ROCK, AS AVAILABLE THROUGH PIONEER OR APPROVED EQUAL
	ROCK TYPE A - SMALL TAN ROCK	1.5-3" WASHED RIVER ROCK, AS AVAILABLE THROUGH PIONEER OR APPROVED EQUAL
	ROCK TYPE B - MEDIUM MULTICOLOR RIVER ROCK	BUTTER BREEZE SCREENED TO 3/4" AS AVAILABLE THROUGH PIONEER OR APPROVED EQUAL
	TAN BREEZE	PREMIUM TRAIL MIX 1/4" MINUS AS AVAILABLE THROUGH PIONEER OR APPROVED EQUAL
	BROWN TRAIL BREEZE	DARK BROWN SHREDED CEDAR MULCH TO BE USED FOR MULCH RINGS AT ALL PLANTS AND IN PERENNIAL BEDS
	WOOD MULCH	BLACK STEEL EDGING. SEE LANDSCAPE NOTES
	STEEL EDGING	

MATCHLINE-SEE SHEET L1.06

MATCHLINE: SEE SHEET L1.11

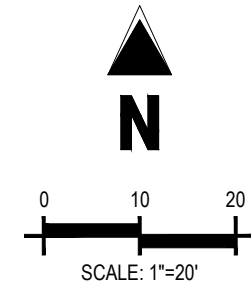

PLANTING LEGEND	
LEGEND	
ABBREV. BOTANIC NAME	COMMON NAME

DECIDUOUS TREES			
	ACFR	ACER X FREEMANII 'JEFFERSRED'	AUTUMN BLAZE MAPLE
	CASP	CATALPA SPECIOSA	WESTERN CATALPA
	CEOC	CELTIS OCCIDENTALIS	COMMON HACKBERRY
	GLTR	GLEDITSIA TRIACANTHOS INERMIS 'SHADEMASTER'	SHADEMASTER HONEYLOCUST
	GNDY	GYMNOCLADUS DIOICUS	KENTUCKY COFFEETREE
	PLAC	PLATANUS X ACERIFOLIA 'MORTON CIRCLE'	EXCLAMATION LONDON PLANETREE
	QUAL	QUERCUS ALBA	WHITE OAK
	QUMA	QUERCUS MACROCARPA	BUR OAK
	QURO	QUERCUS ROBUR	ENGLISH OAK

EVERGREEN TREES		
	PIAR	PINUS ARISTATA
	PIED	PINUS EDULIS
	PIPO	PINUS PONDEROSA

ORNAMENTAL TREES		
ACTA	ACER TATARICUM 'HOT WINGS'	HOT WINGS MAPLE
CROR	CRATAEGUS CRUS-GALLI 'INERMIS'	THORNLESS COCKSPUR HAWTHORN
KOPA	KOELREUTERIA PANICULATA	GOLDENRAIN TREE
QUGA	QUERCUS GAMBELII	GAMBEL OAK






DECIDUOUS SHRUBS		
	AMCA AMORPHA CANESCENS	LEADPLANT
	CACL CARYOPTERIS X CLANDONENSIS	BLUE MIST SPIREA
	PEAT PEROVSKIA ATRIPICIFOLIA	RUSSIAN SAGE
	POFR POTENTILLA FRUTICOSA 'TANGERINE'	TANGIERINE POTENTILLA
	PRBE PRUNUS BESSEYI	WESTERN SAND CHERRY
	PRPB PRUNUS BESSEYI 'PAWNEE BUTTES'	PAWNEE BUTTES SAND CHERRY
	RHAR RHUS AROMATICA 'GRO-LOW'	GROW LOW SUMAC
	RHTR RHUS TRILOBATA	THREE LEAF SUMAC
	SYPA SYRINGA PATULA 'MISS KIM'	MISS KIM LILAC
	SYVU SYRINGA VULGARIS	COMMON LILAC

EVERGREEN SHRUBS		
	CYPU	CYTISUS PURGAN 'SPANISH GOLD' SPANISH GOLD BROOM
	PIMU	PINUS MUGO 'WHITEBUD' WHITEBUD MUGO PINE

ORNAMENTAL GRASSES			
⊗	BOGR	BOUTELOUA GRACILIS 'BLONDE AMBITION'	BLOND AMBITION BLUE GRAMA
⊕	HESE	HELICTOTRICHON SEMPERVIRENS	BLUE AVENA

 4,500 SF	PERENNIAL MIX A		
	ACMI	ACHILLEA MILLEFOLIUM 'PAPRIKA'	PAPRIKA YARROW
	AUSA	AURINA SAXATILIS	BASKET OF GOLD
	DEME	DELOSPERMA 'MESA VERDE'	MESA VERDE ICE PLANT
	NATE	NASSELLA TENUISSIMA	MEXCAN FEATHER GRASS
	SASY	SALVIA SYLVESTRIS 'MAINACHT'	MAY NIGHT SALVIA

 4,500 SF	PERENNIAL MIX B		
	ACET	ACHILLEA MILLEFOLIUM 'TERRA COTTA'	TERRA COTTA YARROW
	AGPS	AGASTACHE 'APACHE SUNSET'	APACHE SUNSET HYSSOP
	ESCA	ESCHSCHOLZIA CALIFORNICA	CALIFORNIA POPPY
	NATE	NASSELLA TENUISSIMA	MEXICAN FEATHER GRASS
	SASY	SALVIA SYLVESTRIS 'MAINACHT'	MAY NIGHT SALVIA

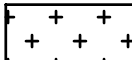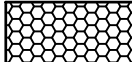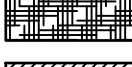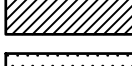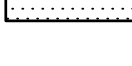MISCELLANEOUS		
	XERISCAPE SEED MIX	100% LOW GROW MIX AVAILABLE THROUGH ARKANSAS VALLEY SEED. SEE SEED NOTES SHEET L2.0
	DETENTION BASIN SEED MIX	DETENTION BASIN SEED MIX CONSISTENT WITH REQUIREMENTS BY CITY OF FORT COLLINS. SEE SEED NOTES SHEET L2.0
	ROCK TYPE C - LARGE MULTICOLOR ROCK COBBLE	5-12" GREY ROSE COBBLESTONE. AS AVAILABLE THROUGH PIONEER OR BUTTER ROCK. AS AVAILABLE THROUGH PIONEER OR APPROVED EQUAL
	ROCK TYPE A - SMALL TAN ROCK	1-5.5" WASHED RIVER ROCK. AS AVAILABLE THROUGH PIONEER OR APPROVED EQUAL
	ROCK TYPE B - MEDIUM MULTICOLOR RIVER ROCK	BUTTER BREEZE SCREENED TO 3/4" AS AVAILABLE THROUGH PIONEER OR APPROVED EQUAL
	TAN BREEZE	PREMIUM TRAIL MIX 1/4" MINUS AS AVAILABLE THROUGH PIONEER OR APPROVED EQUAL
	BROWN TRAIL BREEZE	DARK BROWN SHREDDED CEDAR MULCH TO BE USED FOR MULCH RINGS AT ALL PLANTS AND IN PERENNIAL BEDS.
	WOOD MULCH	BLACK STEEL EDGING. SEE LANDSCAPE NOTES
	STEEL EDGING	

COPYRIGHT
THESE PLANS ARE AN INSTRUMENT OF SERVICE
AND ARE THE PROPERTY OF GALLOWAY, AND MAY
NOT BE DUPLICATED, DISCLOSED, OR REPRODUCED
WITHOUT THE WRITTEN CONSENT OF GALLOWAY.
COPYRIGHTS AND INFRINGEMENTS WILL BE
ENFORCED AND PROSECUTED.



THE RIDGE AT JOHNSTOWN FILING 1
(EAST VILLAGE)
J-25 LAND HOLDINGS


JOHNSTOWN, CO

[illegible]

Project No:	JLH000001
Drawn By:	SRA
Checked By:	TTN
Date:	03.13.2020


LANDSCAPE PLAN

L1.06

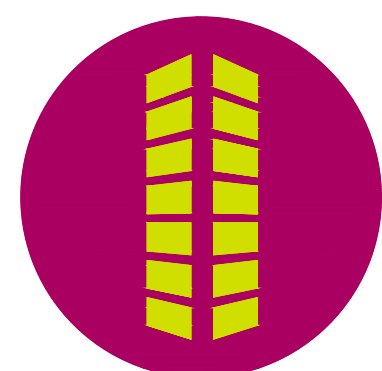

#	Date	Issue / Description	Init.
1	12/17/19	Landscape Set Updates	SRA
2	04/28/20	Landscape Resubmittal	SRA
3			
4			
Project No:	JLH000001
Drawn By:	SRA
Checked By:	TTN
Date:	03.13.2020

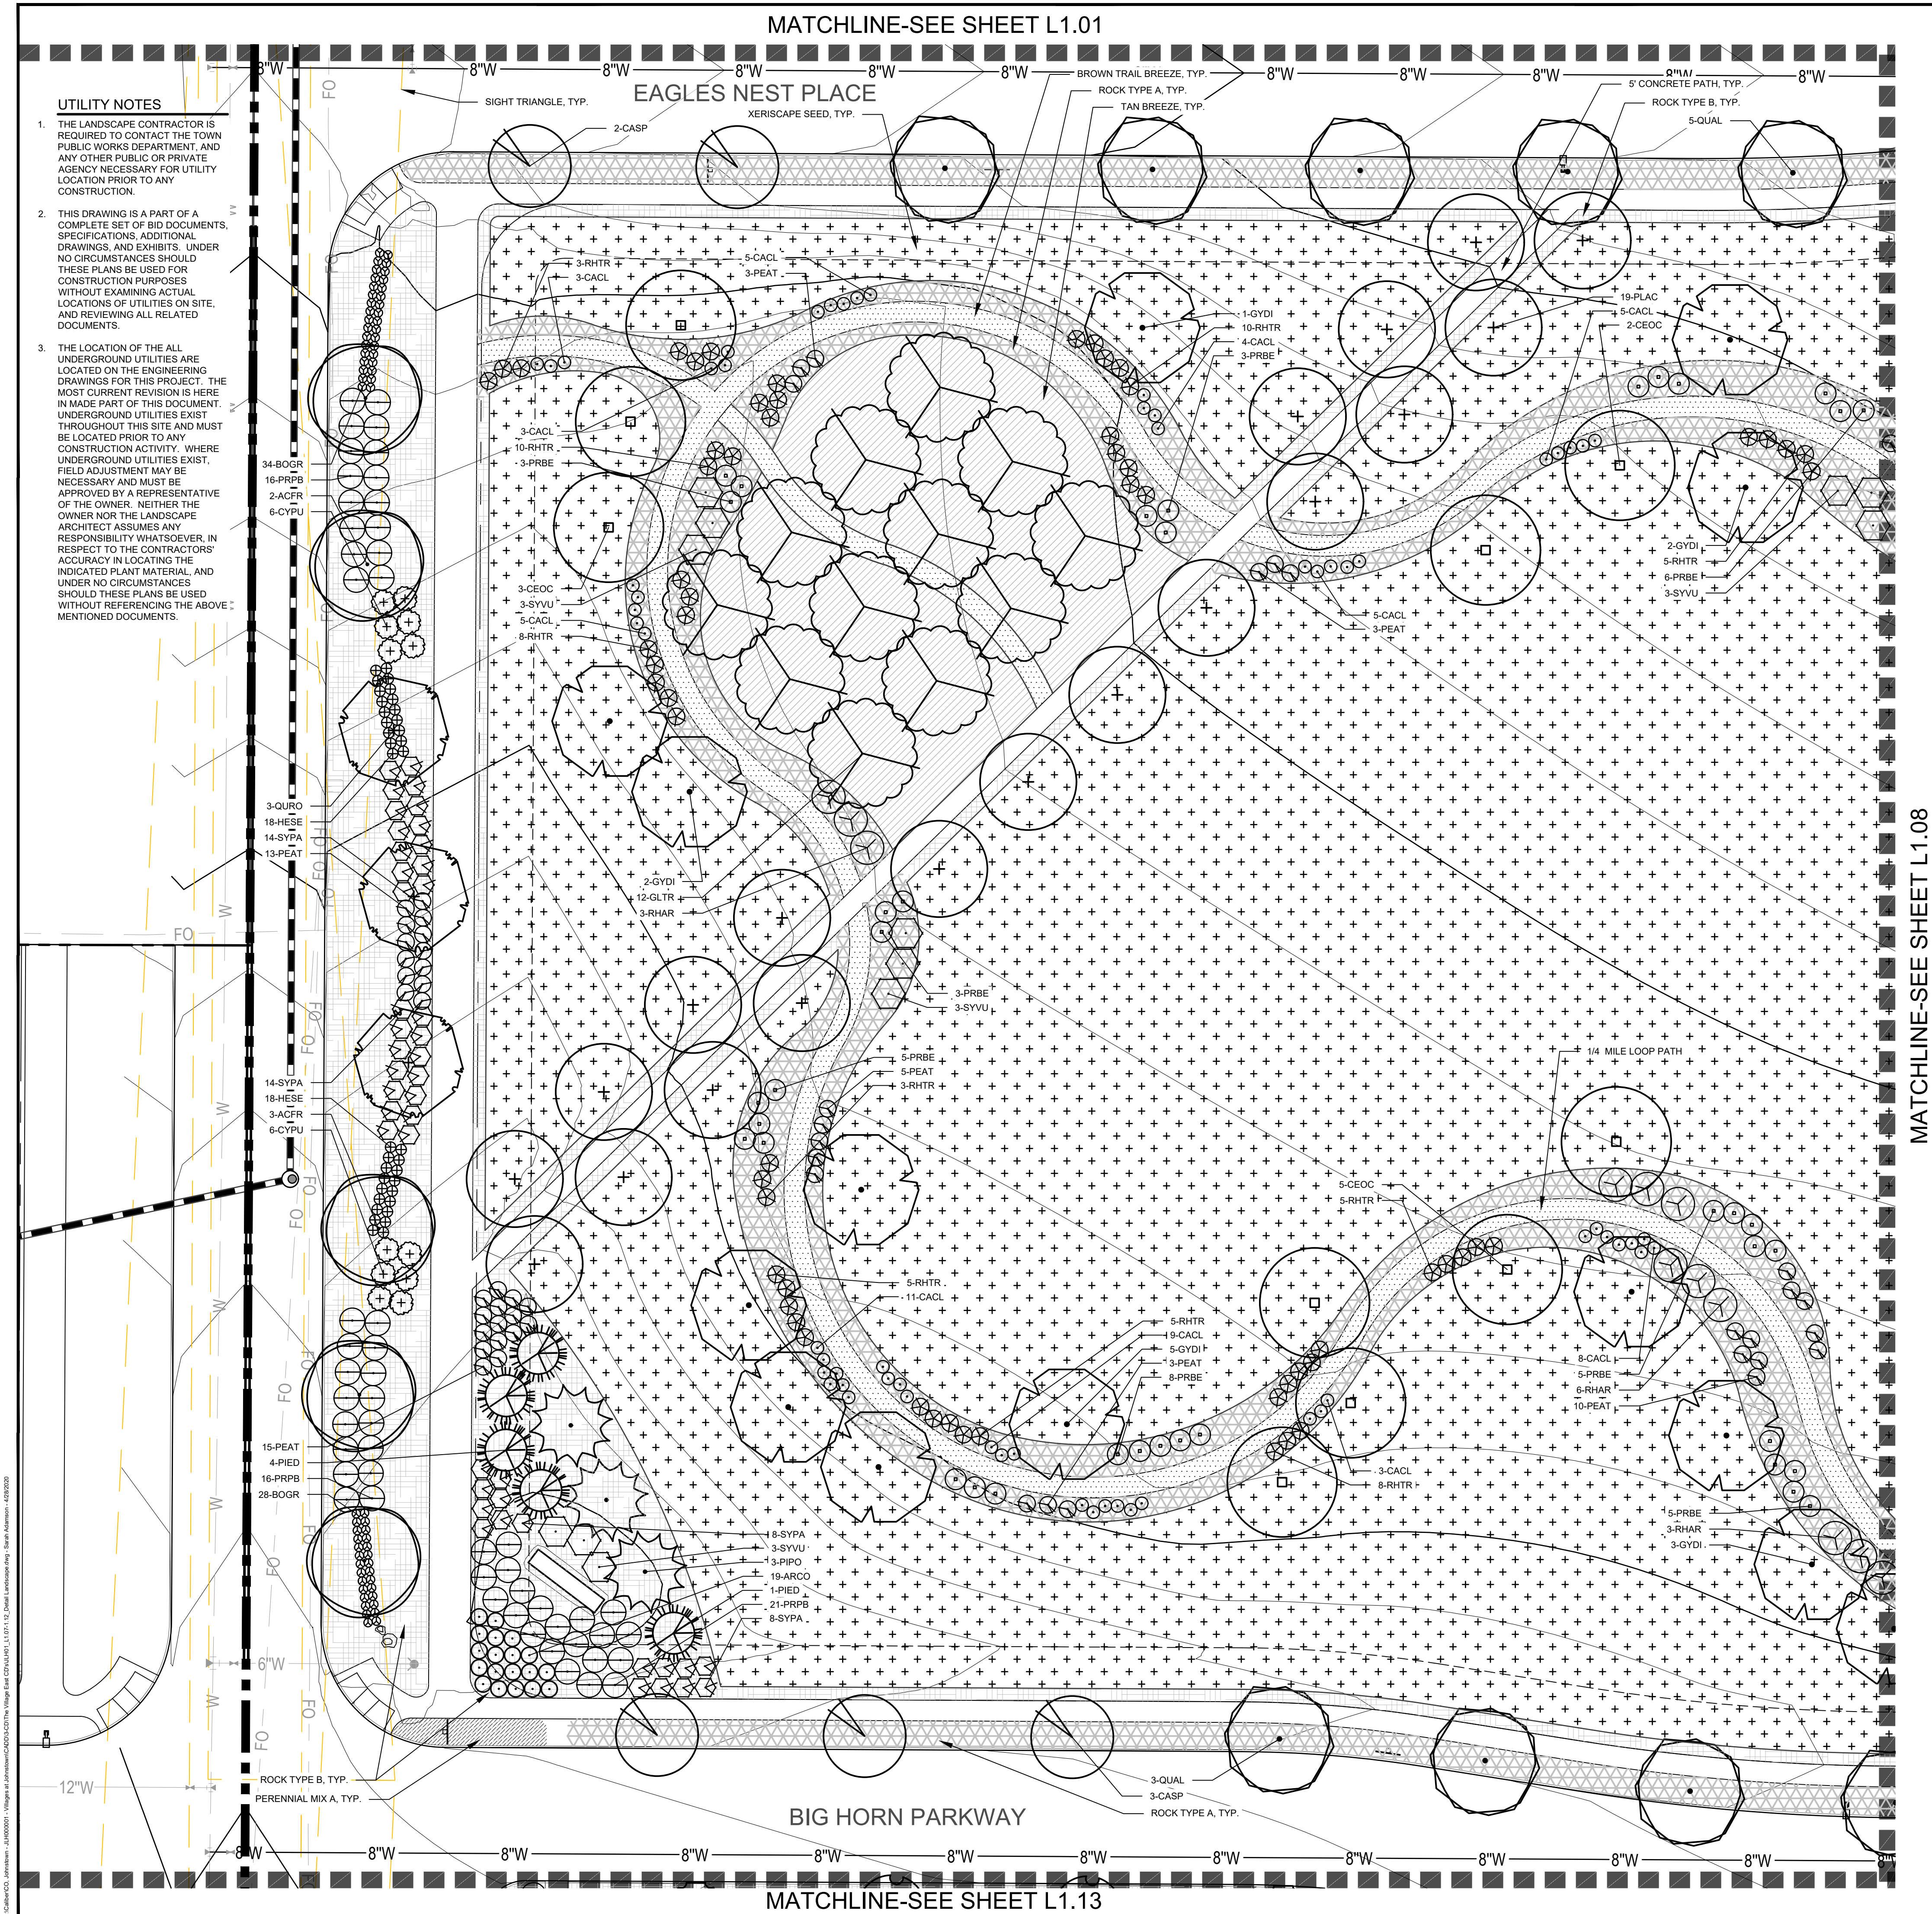

COPYRIGHT
THESE PLANS ARE AN INSTRUMENT OF SERVICE AND ARE THE PROPERTY OF GALLOWAY, AND MAY NOT BE DUPLICATED, DISCLOSED, OR REPRODUCED WITHOUT THE WRITTEN CONSENT OF GALLOWAY. COPYRIGHTS AND INFRINGEMENTS WILL BE ENFORCED AND PROSECUTED.



THE RIDGE AT JOHNSTOWN FILING 1
(EAST VILLAGE)
J-25 LAND HOLDINGS

JOHNSTOWN, CO

#	Date	Issue / Description	Init.
1	12/17/19	Landscape Set Updates	SRA
2	04/28/20	Landscape Resubmittal	SRA
3			
4			
5			
6			
7			
8			
9			
10			

Project No: JH000001
Drawn By: SRA
Checked By: TTN
Date: 03.13.2020


LANDSCAPE PLAN

L1.08

MATCHLINE-SEE SHEET L1.02

UTILITY NOTES

1. THE LANDSCAPE CONTRACTOR IS REQUIRED TO CONTACT THE TOWN PUBLIC WORKS DEPARTMENT, AND ANY OTHER PUBLIC OR PRIVATE AGENCY NECESSARY FOR UTILITY LOCATION PRIOR TO ANY CONSTRUCTION.
2. THIS DRAWING IS A PART OF A COMPLETE SET OF BID DOCUMENTS, SPECIFICATIONS, ADDITIONAL DRAWINGS, AND EXHIBITS. UNDER NO CIRCUMSTANCES SHOULD THESE PLANS BE USED FOR CONSTRUCTION PURPOSES WITHOUT EXAMINING ACTUAL LOCATIONS OF UTILITIES ON SITE, AND REVIEWING ALL RELATED DOCUMENTS.
3. THE LOCATION OF THE ALL UNDERGROUND UTILITIES ARE LOCATED ON THE ENGINEERING DRAWINGS FOR THIS PROJECT. THE MOST CURRENT REVISION IS HEREIN MADE PART OF THIS DOCUMENT. UNDERGROUND UTILITIES EXIST THROUGHOUT THIS SITE AND MUST BE LOCATED PRIOR TO ANY CONSTRUCTION ACTIVITY. WHERE UNDERGROUND UTILITIES EXIST, FIELD ADJUSTMENT MAY BE NECESSARY AND MUST BE APPROVED BY A REPRESENTATIVE OF THE OWNER. NEITHER THE OWNER NOR THE LANDSCAPE ARCHITECT ASSUMES ANY RESPONSIBILITY WHATSOEVER, IN RESPECT TO THE CONTRACTORS' ACCURACY IN LOCATING THE INDICATED PLANT MATERIAL, AND UNDER NO CIRCUMSTANCES SHOULD THESE PLANS BE USED WITHOUT REFERENCING THE ABOVE MENTIONED DOCUMENTS.

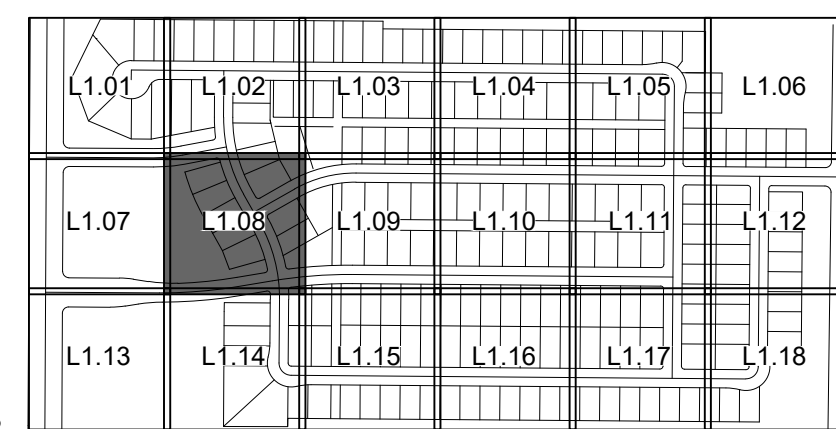

PLANTING LEGEND

LEGEND
ABBREV BOTANIC NAME COMMON NAME

DECIDUOUS TREES

ACFR	ACER X FREEMANII 'JEFFERSRED'	AUTUMN BLAZE MAPLE
CASP	CATALPA SPECIOSA	WESTERN CATALPA
CEOC	CELTIS OCCIDENTALIS	COMMON HACKBERRY
GLTR	GLEDITSIA TRIACANTHOS INERMIS 'SHADEMASTER'	SHADEMASTER HONEYLOCUST
GYDI	GYMNOCLADUS DIOICUS	KENTUCKY COFFEETREE
PLAC	PLATANUS X ACERIFOLIA 'MORTON CIRCLE'	EXCLAMATION LONDON PLANETREE
QUAL	QUERCUS ALBA	WHITE OAK
QUMA	QUERCUS MACROCARPA	BUR OAK
QURO	QUERCUS ROBUR	ENGLISH OAK

EVERGREEN TREES

PIAR	PINUS ARISTATA	BRISTLECONE PINE
PIED	PINUS EDULIS	PINYON PINE
PIPO	PINUS PONDEROSA	PONDEROSA PINE

ORNAMENTAL TREES

ACTA	ACER TATARICUM 'HOT WINGS'	HOT WINGS MAPLE
CRCR	CRATAEGUS CRUS-GALLI 'INERMIS'	THORNLESS COCKSPUR HAWTHORN
KOPA	KOELREUTERIA PANICULATA	GOLDENRAIN TREE
QUGA	QUERCUS GAMBELII	GAMBEL OAK

DECIDUOUS SHRUBS

AMCA	AMORPHA CANESCENS	LEADPLANT
CACL	CARYOPTERIS X CLANDONENSIS	BLUE MIST SPIREA
PEAT	PEROVSKIA ATRIPLICIFOLIA	RUSSIAN SAGE
POFR	POTENTILLA FRUTICOSA 'TANGERINE'	TANGERINE POTENTILLA
PRBE	PRUNUS BESSEYI	WESTERN SAND CHERRY
PRPB	PRUNUS BESSEYI 'PAWNEE BUTTES'	PAWNEE BUTTES SAND CHERRY
RHAR	RHUS AROMATICA 'GRO-LOW'	GROW LOW SUMAC
RHTR	RHUS TRILOBATA	THREE LEAF SUMAC
SYPA	SYRINGA PATULA 'MISS KIM'	MISS KIM LILAC
SYVU	SYRINGA VULGARIS	COMMON LILAC

EVERGREEN SHRUBS

CYPU	CYTISUS PURGAN 'SPANISH GOLD'	SPANISH GOLD BROOM
PIMU	PINUS MUGO 'WHITEBUD'	WHITEBUD MUGO PINE

ORNAMENTAL GRASSES

BOGR	BOUTELOUA GRACILIS 'BLONDE AMBITION'	BLOND AMBITION BLUE GRAMA
HESE	HELIOTRICHON SEMPERVIRENS	BLUE AVENA

PERENNIAL MIX A


ACMI	ACHILLEA MILLEFOLIUM 'PAPRIKA'	PAPRIKA YARROW
AUSA	AURINIA SAXATILIS	BASKET OF GOLD
DEME	DELOSPERMA 'MESA VERDE'	MESA VERDE ICE PLANT
NATE	NASSELLA TENUISSIMA	MEXICAN FEATHER GRASS
SASY	SALVIA SYLVESTRIS 'MAINACHT'	MAY NIGHT SALVIA

PERENNIAL MIX B

ACTE	ACHILLEA MILLEFOLIUM 'TERRA COTTA'	TERRA COTTA YARROW
AGPS	AGASTACHE 'APACHE SUNSET'	APACHE SUNSET HYSSOP
ESCA	ESCHSCHOLZIA CALIFORNICA	CALIFORNIA POPPY
NATE	NASSELLA TENUISSIMA	MEXICAN FEATHER GRASS
SASY	SALVIA SYLVESTRIS 'MAINACHT'	MAY NIGHT SALVIA

MISCELLANEOUS


XERISCAPE SEED MIX	100% LOW GROW MIX AVAILABLE THROUGH ARKANSAS VALLEY SEED. SEE SEED NOTES SHEET L2.0
DETENTION BASIN SEED MIX	DETENTION BASIN SEED MIX CONSISTENT WITH REQUIREMENTS BY CITY OF FORT COLLINS. SEE SEED NOTES SHEET L2.0
ROCK TYPE C - LARGE MULTICOLOR ROCK COBBLE	5-12" GREY ROSE COBBLESTONE, AS AVAILABLE THROUGH PIONEER OR 3/4" BUTTER ROCK, AS AVAILABLE THROUGH PIONEER OR APPROVED EQUAL
ROCK TYPE A - SMALL TAN ROCK	1.5-3" WASHED RIVER ROCK, AS AVAILABLE THROUGH PIONEER OR APPROVED EQUAL
ROCK TYPE B - MEDIUM MULTICOLOR RIVER ROCK	BUTTER BREEZE SCREENED TO 3/4" AS AVAILABLE THROUGH PIONEER OR APPROVED EQUAL
TAN BREEZE	PREMIUM TRAIL MIX 1/4" MINUS AS AVAILABLE THROUGH PIONEER OR APPROVED EQUAL
BROWN TRAIL BREEZE	DARK BROWN SHREDDED CEDAR MULCH TO BE USED FOR MULCH RINGS AT ALL PLANTS AND IN PERENNIAL BEDS.
WOOD MULCH	BLACK STEEL EDGING, SEE LANDSCAPE NOTES
STEEL EDGING	

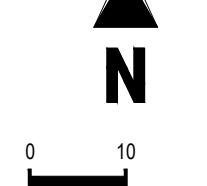

MATCHLINE-SEE SHEET L1.07

MATCHLINE-SEE SHEET L1.09

MATCHLINE-SEE SHEET L1.14

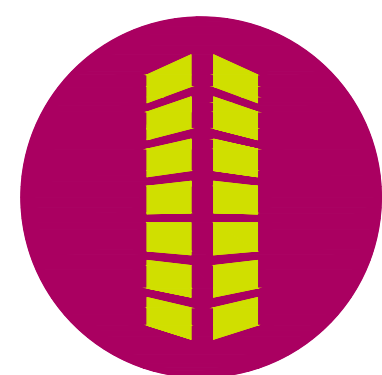

#	Date	Issue / Description	Init.
1	12/17/19	Landscape Set Updates	SRA
2	04/28/20	Landscape Resubmittal	SRA
3			
4			
5			
6			
7			
8			
9			
10			

Project No: JH000001
Drawn By: SRA
Checked By: TTN
Date: 03.13.2020

LANDSCAPE PLAN



PLANTING LEGEND

LEGEND

ABBREV. BOTANIC NAME COMMON NAME

DECIDUOUS TREES

ACFR

ACER X FREEMANII 'JEFFERSRED'

AUTUMN BLAZE MAPLE

CASP

CATALPA SPECIOSA

WESTERN CATALPA

CEOC

CELTIS OCCIDENTALIS

COMMON HACKBERRY

GLTR

GLEDITSIA TRIACANTHOS INERMIS 'SHADEMASTER'

SHADEMASTER HONEYLOCUST

GYDI

GYMNOCLADUS DIOICUS

KENTUCKY COFFEETREE

PLAC

PLATANUS X ACERIFOLIA 'MORTON CIRCLE'

EXCLAMATION LONDON PLANETREE

QUAL

QUERCUS ALBA

WHITE OAK

QUMA

QUERCUS MACROCARPA

BUR OAK

QURO

QUERCUS ROBUR

ENGLISH OAK

EVERGREEN TREES

PIAR

PINUS ARISTATA

BRISTLEcone PINE

PIED

PINUS EDULIS

PINYON PINE

PIPO

PINUS PONDEROSA

PONDEROSA PINE

ORNAMENTAL TREES

ACTA

ACER TATARICUM 'HOT WINGS'

HOT WINGS MAPLE

CROR

CRATAEGUS CRUS-GALLI 'INERMIS'

THORNLESS COCKSPUR HAWTHORN

KOPA

KOELREUTERIA PANICULATA

GOLDENRAIN TREE

QUGA

QUERCUS GAMBELII

GAMBEL OAK

DECIDUOUS SHRUBS

AMCA

AMORPHA CANESCENS

LEADPLANT

CACL

CARYOPTERIS X CLANDONENSIS

BLUE MIST SPIREA

PEAT

PEROVSKIA ATRIPLICIFOLIA

RUSSIAN SAGE

POFR

POTENTILLA FRUTICOSA 'TANGERINE'

TANGERINE POTENTILLA

PRBE

PRUNUS BESSEYI

WESTERN SAND CHERRY

PRPB

PRUNUS BESSEYI 'PAWNEE BUTTES'

PAWNEE BUTTES SAND CHERRY

RHAR

RHUS AROMATICA 'GRO-LOW'

GROW LOW SUMAC

RHTR

RHUS TRILOBATA

THREE LEAF SUMAC

SYPA

SYRINGA PATULA 'MISS KIM'

MISS KIM LILAC

SYVU

SYRINGA VULGARIS

COMMON LILAC

EVERGREEN SHRUBS

CYPY

CYTISUS PURGAN 'SPANISH GOLD'

SPANISH GOLD BROOM

PIMU

PINUS MUGO 'WHITEBUD'

WHITEBUD MUGO PINE

ORNAMENTAL GRASSES

BOGR

BOULETELOUA GRACILLIS 'BLONDE AMBITION'

BLOND AMBITION BLUE GRAMA

HESE

HELIOTRICHON SEMPERVIRENS

BLUE AVENA

PERENNIAL MIX A

ACMI

ACHILLEA MILLEFOLEUM 'PAPRIKA'

PAPRIKA YARROW

AUSA

AURNIA SAXATILIS

BASKET OF GOLD

DEME

DELOSPERMA 'MESA VERDE'

MESA VERDE ICE PLANT

NATE

NASSELLA TENUSSIMA

MEXICAN FEATHER GRASS

SASY

SALVIA SYLVESTRIS 'MAINACHT'

MAY NIGHT SALVIA

PERENNIAL MIX B

ACTE

ACHILLEA MILLEFOLEUM 'TERRA COTTA'

TERRA COTTA YARROW

AGPS

AGASTACHE 'APACHE SUNSET'

APACHE SUNSET HYSSOP

ESCA

ESCHSCHOLZIA CALIFORNICA

CALIFORNIA POPPY

NATE

NASSELLA TENUSSIMA

MEXICAN FEATHER GRASS

SASY

SALVIA SYLVESTRIS 'MAINACHT'

MAY NIGHT SALVIA

MISCELLANEOUS

XERISCAPE SEED MIX

100% LOW GROW MIX AVAILABLE THROUGH ARKANSAS VALLEY SEED. SEE SEED NOTES SHEET L2.0

DETENTION BASIN SEED MIX

DETENTION BASIN SEED MIX CONSISTENT WITH REQUIREMENTS BY CITY OF FORT COLLINS. SEE SEED NOTES SHEET L2.0

ROCK TYPE C - LARGE MULTICOLOR ROCK COBBLE

5-12" GREY ROSE COBBLESTONE, AS AVAILABLE THROUGH PIONEER OR

3/4" BUTTER ROCK, AS AVAILABLE THROUGH PIONEER OR APPROVED EQUAL

ROCK TYPE A - SMALL TAN ROCK

11-3" WASHED RIVER ROCK, AS AVAILABLE THROUGH PIONEER OR APPROVED EQUAL

ROCK TYPE B - MEDIUM MULTICOLOR RIVER ROCK

BUTTER BREEZE SCREENED TO 3/4" AS AVAILABLE THROUGH PIONEER OR APPROVED EQUAL

TAN BREEZE

PREMIUM TRAIL MIX 1/4" MINUS AS AVAILABLE THROUGH PIONEER OR APPROVED EQUAL

BROWN TRAIL BREEZE

DARK BROWN SHREDDED CEDAR MULCH TO BE USED FOR MULCH RINGS AT ALL PLANTS AND IN PERENNIAL BEDS.

WOOD MULCH

BLACK STEEL EDGING, SEE LANDSCAPE NOTES

STEEL EDGING

COPYRIGHT

THESE PLANS ARE AN INSTRUMENT OF SERVICE AND ARE THE PROPERTY OF GALLOWAY, AND MAY NOT BE DUPLICATED, DISCLOSED, OR REPRODUCED WITHOUT THE WRITTEN CONSENT OF GALLOWAY. COPYRIGHTS AND INFRINGEMENTS WILL BE ENFORCED AND PROSECUTED.



THE RIDGE AT JOHNSTOWN FILING 1
(EAST VILLAGE)
J-25 LAND HOLDINGS

JOHNSTOWN, CO


#	Date	Issue / Description	Init.
1	12/17/19	Landscape Set Updates	SRA
2	04/28/20	Landscape Resubmittal	SRA
3			
4			
5			
6			
7			
8			
9			
10			
11			
12			

Project No: JH000001
Drawn By: SRA
Checked By: TTN
Date: 03.13.2020

LANDSCAPE PLAN

L1.10

MATCHLINE-SEE SHEET L1.04

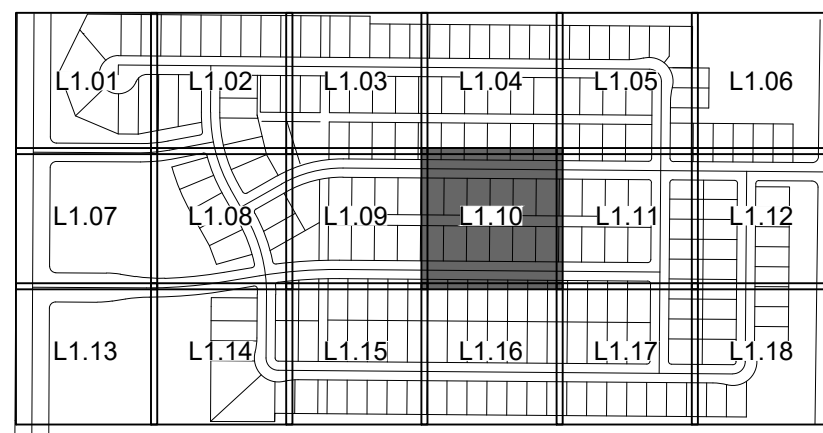↑
KEYMAP

PLANTING LEGEND

LEGEND
ABBREV BOTANIC NAME COMMON NAME

DECIDUOUS TREES

ACFR	ACER X FREEMANII 'JEFFERSRED'	AUTUMN BLAZE MAPLE
CASP	CATALPA SPECIOSA	WESTERN CATALPA
CEOC	CELTIS OCCIDENTALIS	COMMON HACKBERRY
GLTR	GLEDITSIA TRIACANTHOS INERMIS 'SHADEMASTER'	SHADEMASTER HONEYLOCUST
GYDI	GYMNOCLADUS DIOICUS	KENTUCKY COFFEETREE
PLAC	PLATANUS X ACERIFOLIA 'MORTON CIRCLE'	EXCLAMATION LONDON PLANETREE
QUAL	QUERCUS ALBA	WHITE OAK
QUMA	QUERCUS MACROCARPA	BUR OAK
QURO	QUERCUS ROBUR	ENGLISH OAK

EVERGREEN TREES

PIAR	PINUS ARISTATA	BRISTLECONE PINE
PIED	PINUS EDULIS	PINYON PINE
PIPO	PINUS PONDEROSA	PONDEROSA PINE

ORNAMENTAL TREES

ACTA	ACER TATARICUM 'HOT WINGS'	HOT WINGS MAPLE
CRCR	CRATAEGUS CRUS-GALLI 'INERMIS'	THORNLESS COCKSPUR HAWTHORN
KOPA	KOELREUTERIA PANICULATA	GOLDENRAIN TREE
QUGA	QUERCUS GAMBELII	GAMBEL OAK

DECIDUOUS SHRUBS

AMCA	AMORPHA CANESCENS	LEADPLANT
CACL	CARYOPTERIS X CLANDONENSIS	BLUE MIST SPIREA
PEAT	PEROVSKIA ATRIPLICIFOLIA	RUSSIAN SAGE
POFR	POTENTILLA FRUTICOSA 'TANGERINE'	TANGERINE POTENTILLA
PRBE	PRUNUS BESSEYI	WESTERN SAND CHERRY
PRPB	PRUNUS BESSEYI 'PAWNEE BUTTES'	PAWNEE BUTTES SAND CHERRY
RHAR	RHUS AROMATICA 'GRO-LOW'	GROW LOW SUMAC
RHTR	RHUS TRILOBATA	THREE LEAF SUMAC
SYPA	SYRINGA PATULA 'MISS KIM'	MISS KIM LILAC
SYVU	SYRINGA VULGARIS	COMMON LILAC

EVERGREEN SHRUBS

CYPU	CYTISUS PURGAN 'SPANISH GOLD'	SPANISH GOLD BROOM
PIMU	PINUS MUGO 'WHITEBUD'	WHITEBUD MUGO PINE

ORNAMENTAL GRASSES

BOGR	BOUTELOUA GRACILLIS 'BLONDE AMBITION'	BLOND AMBITION BLUE GRAMA
HESE	HELICTOTRICHON SEMPERVIRENS	BLUE AVENA

PERENNIAL MIX A


ACMI	ACHILLEA MILLEFOLIUM 'PAPRIKA'	PAPRIKA YARROW
AUSA	AURNIA SAXATILIS	BASKET OF GOLD
DEME	DELOSPERMA 'MESA VERDE'	MESA VERDE ICE PLANT
NATE	NASSELLA TENUISSIMA	MEXICAN FEATHER GRASS
SASY	SALVIA SYLVESTRIS 'MAINACHT'	MAY NIGHT SALVIA

PERENNIAL MIX B

ACTE	ACHILLEA MILLEFOLIUM 'TERRA COTTA'	TERRA COTTA YARROW
AGPS	AGASTACHE 'APACHE SUNSET'	APACHE SUNSET HYSSOP
ESCA	ESCHSCHOLZIA CALIFORNICA	CALIFORNIA POPPY
NATE	NASSELLA TENUISSIMA	MEXICAN FEATHER GRASS
SASY	SALVIA SYLVESTRIS 'MAINACHT'	MAY NIGHT SALVIA

MISCELLANEOUS

XERISCAPE SEED MIX	100% LOW GROW MIX AVAILABLE THROUGH ARKANSAS VALLEY SEED. SEE SEED NOTES SHEET L2.0
DETENTION BASIN SEED MIX	DETENTION BASIN SEED MIX CONSISTENT WITH REQUIREMENTS BY CITY OF FORT COLLINS. SEE SEED NOTES SHEET L2.0
ROCK TYPE C - LARGE MULTICOLOR ROCK COBBLE	5-12" GREY ROSE COBBLESTONE, AS AVAILABLE THROUGH PIONEER OR 3/4" BUTTER ROCK, AS AVAILABLE THROUGH PIONEER OR APPROVED EQUAL
ROCK TYPE A - SMALL TAN ROCK	11-3" WASHED RIVER ROCK, AS AVAILABLE THROUGH PIONEER OR APPROVED EQUAL
ROCK TYPE B - MEDIUM MULTICOLOR RIVER ROCK	BUTTER BREEZE SCREENED TO 3/4" AS AVAILABLE THROUGH PIONEER OR APPROVED EQUAL
TAN BREEZE	PREMIUM TRAIL MIX 1/4" MINUS AS AVAILABLE THROUGH PIONEER OR APPROVED EQUAL
BROWN TRAIL BREEZE	DARK BROWN SHREDDED CEDAR MULCH TO BE USED FOR MULCH RINGS AT ALL PLANTS AND IN PERENNIAL BEDS.
WOOD MULCH	BLACK STEEL EDGING, SEE LANDSCAPE NOTES
STEEL EDGING	

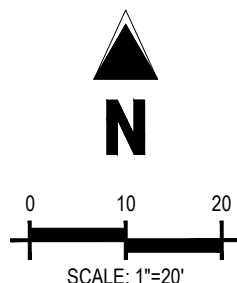

MATCHLINE-SEE SHEET L1.11

UTILITY NOTES

1. THE LANDSCAPE CONTRACTOR IS REQUIRED TO CONTACT THE TOWN PUBLIC WORKS DEPARTMENT, AND ANY OTHER PUBLIC OR PRIVATE AGENCY NECESSARY FOR UTILITY LOCATION PRIOR TO ANY CONSTRUCTION.
2. THIS DRAWING IS A PART OF A COMPLETE SET OF BID DOCUMENTS, SPECIFICATIONS, ADDITIONAL DRAWINGS, AND EXHIBITS. UNDER NO CIRCUMSTANCES SHOULD THESE PLANS BE USED FOR CONSTRUCTION PURPOSES WITHOUT EXAMINING ACTUAL LOCATIONS OF UTILITIES ON SITE, AND REVIEWING ALL RELATED DOCUMENTS.
3. THE LOCATION OF THE ALL UNDERGROUND UTILITIES ARE LOCATED ON THE ENGINEERING DRAWINGS FOR THIS PROJECT. THE MOST CURRENT REVISION IS HERE IN MADE PART OF THIS DOCUMENT. UNDERGROUND UTILITIES EXIST THROUGHOUT THIS SITE AND MUST BE LOCATED PRIOR TO ANY CONSTRUCTION ACTIVITY. WHERE UNDERGROUND UTILITIES EXIST, FIELD ADJUSTMENT MAY BE NECESSARY AND MUST BE APPROVED BY A REPRESENTATIVE OF THE OWNER. NEITHER THE OWNER NOR THE LANDSCAPE ARCHITECT ASSUMES ANY RESPONSIBILITY WHATSOEVER, IN RESPECT TO THE CONTRACTORS' ACCURACY IN LOCATING THE INDICATED PLANT MATERIAL, AND UNDER NO CIRCUMSTANCES SHOULD THESE PLANS BE USED WITHOUT REFERENCING THE ABOVE MENTIONED DOCUMENTS.

MATCHLINE-SEE SHEET L1.16

MATCHLINE-SEE SHEET L1.09

COPYRIGHT
THESE PLANS ARE AN INSTRUMENT OF SERVICE AND ARE THE PROPERTY OF GALLOWAY, AND MAY NOT BE DUPLICATED, DISCLOSED, OR REPRODUCED WITHOUT THE WRITTEN CONSENT OF GALLOWAY. COPYRIGHTS AND INFRINGEMENTS WILL BE ENFORCED AND PROSECUTED.



THE RIDGE AT JOHNSTOWN FILING1
(EAST VILLAGE)
J-25 LAND HOLDINGS


JOHNSTOWN, CO

#	Date	Issue / Description	Init.
1	12/17/19	Landscape Set Updates	SRA
2	04/28/20	Landscape Resubmittal	SRA
3			
4			
5			
6			
7			
8			
9			
10			
11			
12			

Project No: JLH00001
Drawn By: SRA
Checked By: TTN
Date: 03.13.2020

LANDSCAPE PLAN

L1.13

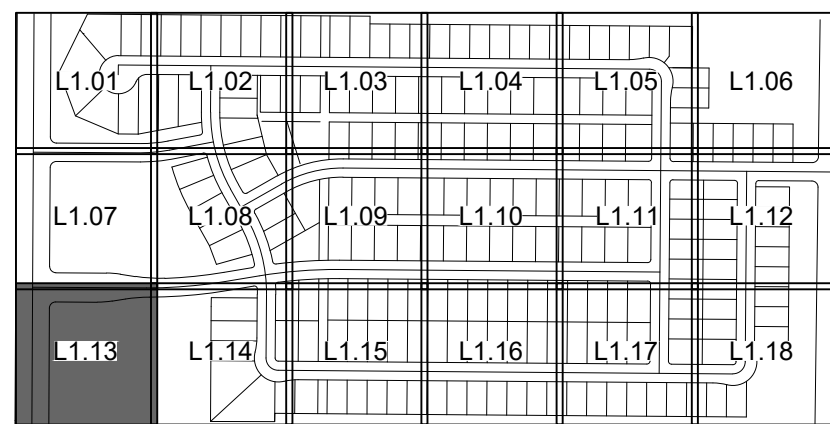

PLANTING LEGEND

LEGEND
ABBREV. BOTANIC NAME COMMON NAME

DECIDUOUS TREES

ACFR	ACER X FREEMANII 'JEFFERSRED'	AUTUMN BLAZE MAPLE
CASP	CATALPA SPECIOSA	WESTERN CATALPA
CEOC	CELTIS OCCIDENTALIS	COMMON HACKBERRY
GLTR	GLEDITSIA TRIACANTHOS INERMIS 'SHADEMASTER'	SHADEMASTER HONEYLOCUST
GYDI	GYMNOCLADUS DIOICUS	KENTUCKY COFFEETREE
PLAC	PLATANUS X ACERIFOLIA 'MORTON CIRCLE'	EXCLAMATION LONDON PLANETREE
QUAL	QUERCUS ALBA	WHITE OAK
QUMA	QUERCUS MACROCARPA	BUR OAK
QURO	QUERCUS ROBUR	ENGLISH OAK

EVERGREEN TREES

PIAR	PINUS ARISTATA	BRISTLECONE PINE
PIED	PINUS EDULIS	PINYON PINE
PIPO	PINUS PONDEROSA	PONDEROSA PINE

ORNAMENTAL TREES

ACTA	ACER TATARICUM 'HOT WINGS'	HOT WINGS MAPLE
CRCR	CRATAEGUS CRUS-GALLI 'INERMIS'	THORNLESS COCKSPUR HAWTHORN
KOPA	KOELREUTERIA PANICULATA	GOLDENRAIN TREE
QUGA	QUERCUS GAMBELII	GAMBEL OAK

DECIDUOUS SHRUBS

AMCA	AMORPHA CANESCENS	LEADPLANT
CACL	CARYOPTERIS X CLANDONENSIS	BLUE MIST SPIREA
PEAT	PEROVSKIA ATRIPLICIFOLIA	RUSSIAN SAGE
POFR	POTENTILLA FRUTICOSA 'TANGERINE'	TANGERINE POTENTILLA
PRBE	PRUNUS BESSEYI	WESTERN SAND CHERRY
PRPB	PRUNUS BESSEYI 'PAWNEE BUTTES'	PAWNEE BUTTES SAND CHERRY
RHAR	RHUS AROMATICA 'GRO-LOW'	GROW LOW SUMAC
RHTR	RHUS TRILOBATA	THREE LEAF SUMAC
SYPA	SYRINGA PATULA 'MISS KIM'	MISS KIM LILAC
SYVU	SYRINGA VULGARIS	COMMON LILAC

EVERGREEN SHRUBS

CYPU	CYTISUS PURGAN 'SPANISH GOLD'	SPANISH GOLD BROOM
PIMU	PINUS MUGO 'WHITEBUD'	WHITEBUD MUGO PINE

ORNAMENTAL GRASSES

BOGR	BOUTELOUA GRACILLIS 'BLONDE AMBITION'	BLOND AMBITION BLUE GRAMA
HESE	HELICTOTRICHON SEMPERVIRENS	BLUE AVENA

PERENNIAL MIX A


ACMI	ACHILLEA MILLEFOLIUM 'PAPRIKA'	PAPRIKA YARROW
AUSA	AURINIA SAXATILIS	BASKET OF GOLD
DEME	DELOSPERMA 'MESA VERDE'	MESA VERDE ICE PLANT
NATE	NASSELLA TENUISSIMA	MEXICAN FEATHER GRASS
SASY	SALVIA SYLVESTRIS 'MAINACHT'	MAY NIGHT SALVIA

PERENNIAL MIX B

ACTE	ACHILLEA MILLEFOLIUM 'TERRA COTTA'	TERRA COTTA YARROW
AGPS	AGASTACHE 'APACHE SUNSET'	APACHE SUNSET HYSSOP
ESCA	ESCHSCHOLZIA CALIFORNICA	CALIFORNIA POPPY
NATE	NASSELLA TENUISSIMA	MEXICAN FEATHER GRASS
SASY	SALVIA SYLVESTRIS 'MAINACHT'	MAY NIGHT SALVIA

MISCELLANEOUS

XERISCAPE SEED MIX	100% LOW GROW MIX AVAILABLE THROUGH ARKANSAS VALLEY SEED. SEE SEED NOTES SHEET L2.0
DETENTION BASIN SEED MIX	DETENTION BASIN SEED MIX CONSISTENT WITH REQUIREMENTS BY CITY OF FORT COLLINS. SEE SEED NOTES SHEET L2.0
ROCK TYPE C - LARGE MULTICOLOR ROCK COBBLE	5-12" GREY ROSE COBBLESTONE. AS AVAILABLE THROUGH PIONEER OR
ROCK TYPE A - SMALL TAN ROCK	3/4" BUTTER ROCK. AS AVAILABLE THROUGH PIONEER OR APPROVED EQUAL
ROCK TYPE B - MEDIUM MULTICOLOR RIVER ROCK	1.5-3" WASHED RIVER ROCK. AS AVAILABLE THROUGH PIONEER OR APPROVED EQUAL
TAN BREEZE	BUTTER BREEZE SCREENED TO 3/4" AS AVAILABLE THROUGH PIONEER OR APPROVED EQUAL
BROWN TRAIL BREEZE	PREMIUM TRAIL MIX 1/4" MINUS AS AVAILABLE THROUGH PIONEER OR APPROVED EQUAL
WOOD MULCH	DARK BROWN SHREDDED CEDAR MULCH TO BE USED FOR MULCH RINGS AT ALL PLANTS AND IN PERENNIAL BEDS.
STEEL EDGING	BLACK STEEL EDGING, SEE LANDSCAPE NOTES

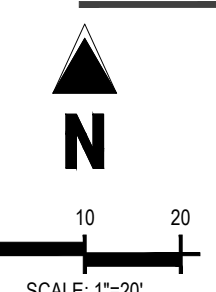

MATCHLINE-SEE SHEET L1.14

OWNED BY OTHERS
NOT A PART

UTILITY NOTES


- THE LANDSCAPE CONTRACTOR IS REQUIRED TO CONTACT THE TOWN PUBLIC WORKS DEPARTMENT, AND ANY OTHER PUBLIC OR PRIVATE AGENCY NECESSARY FOR UTILITY LOCATION PRIOR TO ANY CONSTRUCTION.
- THIS DRAWING IS A PART OF A COMPLETE SET OF BID DOCUMENTS, SPECIFICATIONS, ADDITIONAL DRAWINGS, AND EXHIBITS. UNDER NO CIRCUMSTANCES SHOULD THESE PLANS BE USED FOR CONSTRUCTION PURPOSES WITHOUT EXAMINING ACTUAL LOCATIONS OF UTILITIES ON SITE, AND REVIEWING ALL RELATED DOCUMENTS.
- THE LOCATION OF THE ALL UNDERGROUND UTILITIES ARE LOCATED ON THE ENGINEERING DRAWINGS FOR THIS PROJECT. THE MOST CURRENT REVISION IS HERE IN MADE PART OF THIS DOCUMENT. UNDERGROUND UTILITIES EXIST THROUGHOUT THIS SITE AND MUST BE LOCATED PRIOR TO ANY CONSTRUCTION ACTIVITY. WHERE UNDERGROUND UTILITIES EXIST, FIELD ADJUSTMENT MAY BE NECESSARY AND MUST BE APPROVED BY A REPRESENTATIVE OF THE OWNER. NEITHER THE OWNER NOR THE LANDSCAPE ARCHITECT ASSUMES ANY RESPONSIBILITY WHATSOEVER, IN RESPECT TO THE CONTRACTORS' ACCURACY IN LOCATING THE INDICATED PLANT MATERIAL, AND UNDER NO CIRCUMSTANCES SHOULD THESE PLANS BE USED WITHOUT REFERENCING THE ABOVE MENTIONED DOCUMENTS.



#	Date	Issue / Description	Init.
1	12/17/19	Landscape Set Updates	SRA
2	04/28/20	Landscape Resubmittal	SRA
3			
4			
Project No:	JLH000001
Drawn By:	SRA
Checked By:	TTN
Date:	03.13.2020

MATCHLINE-SEE SHEET L1.09

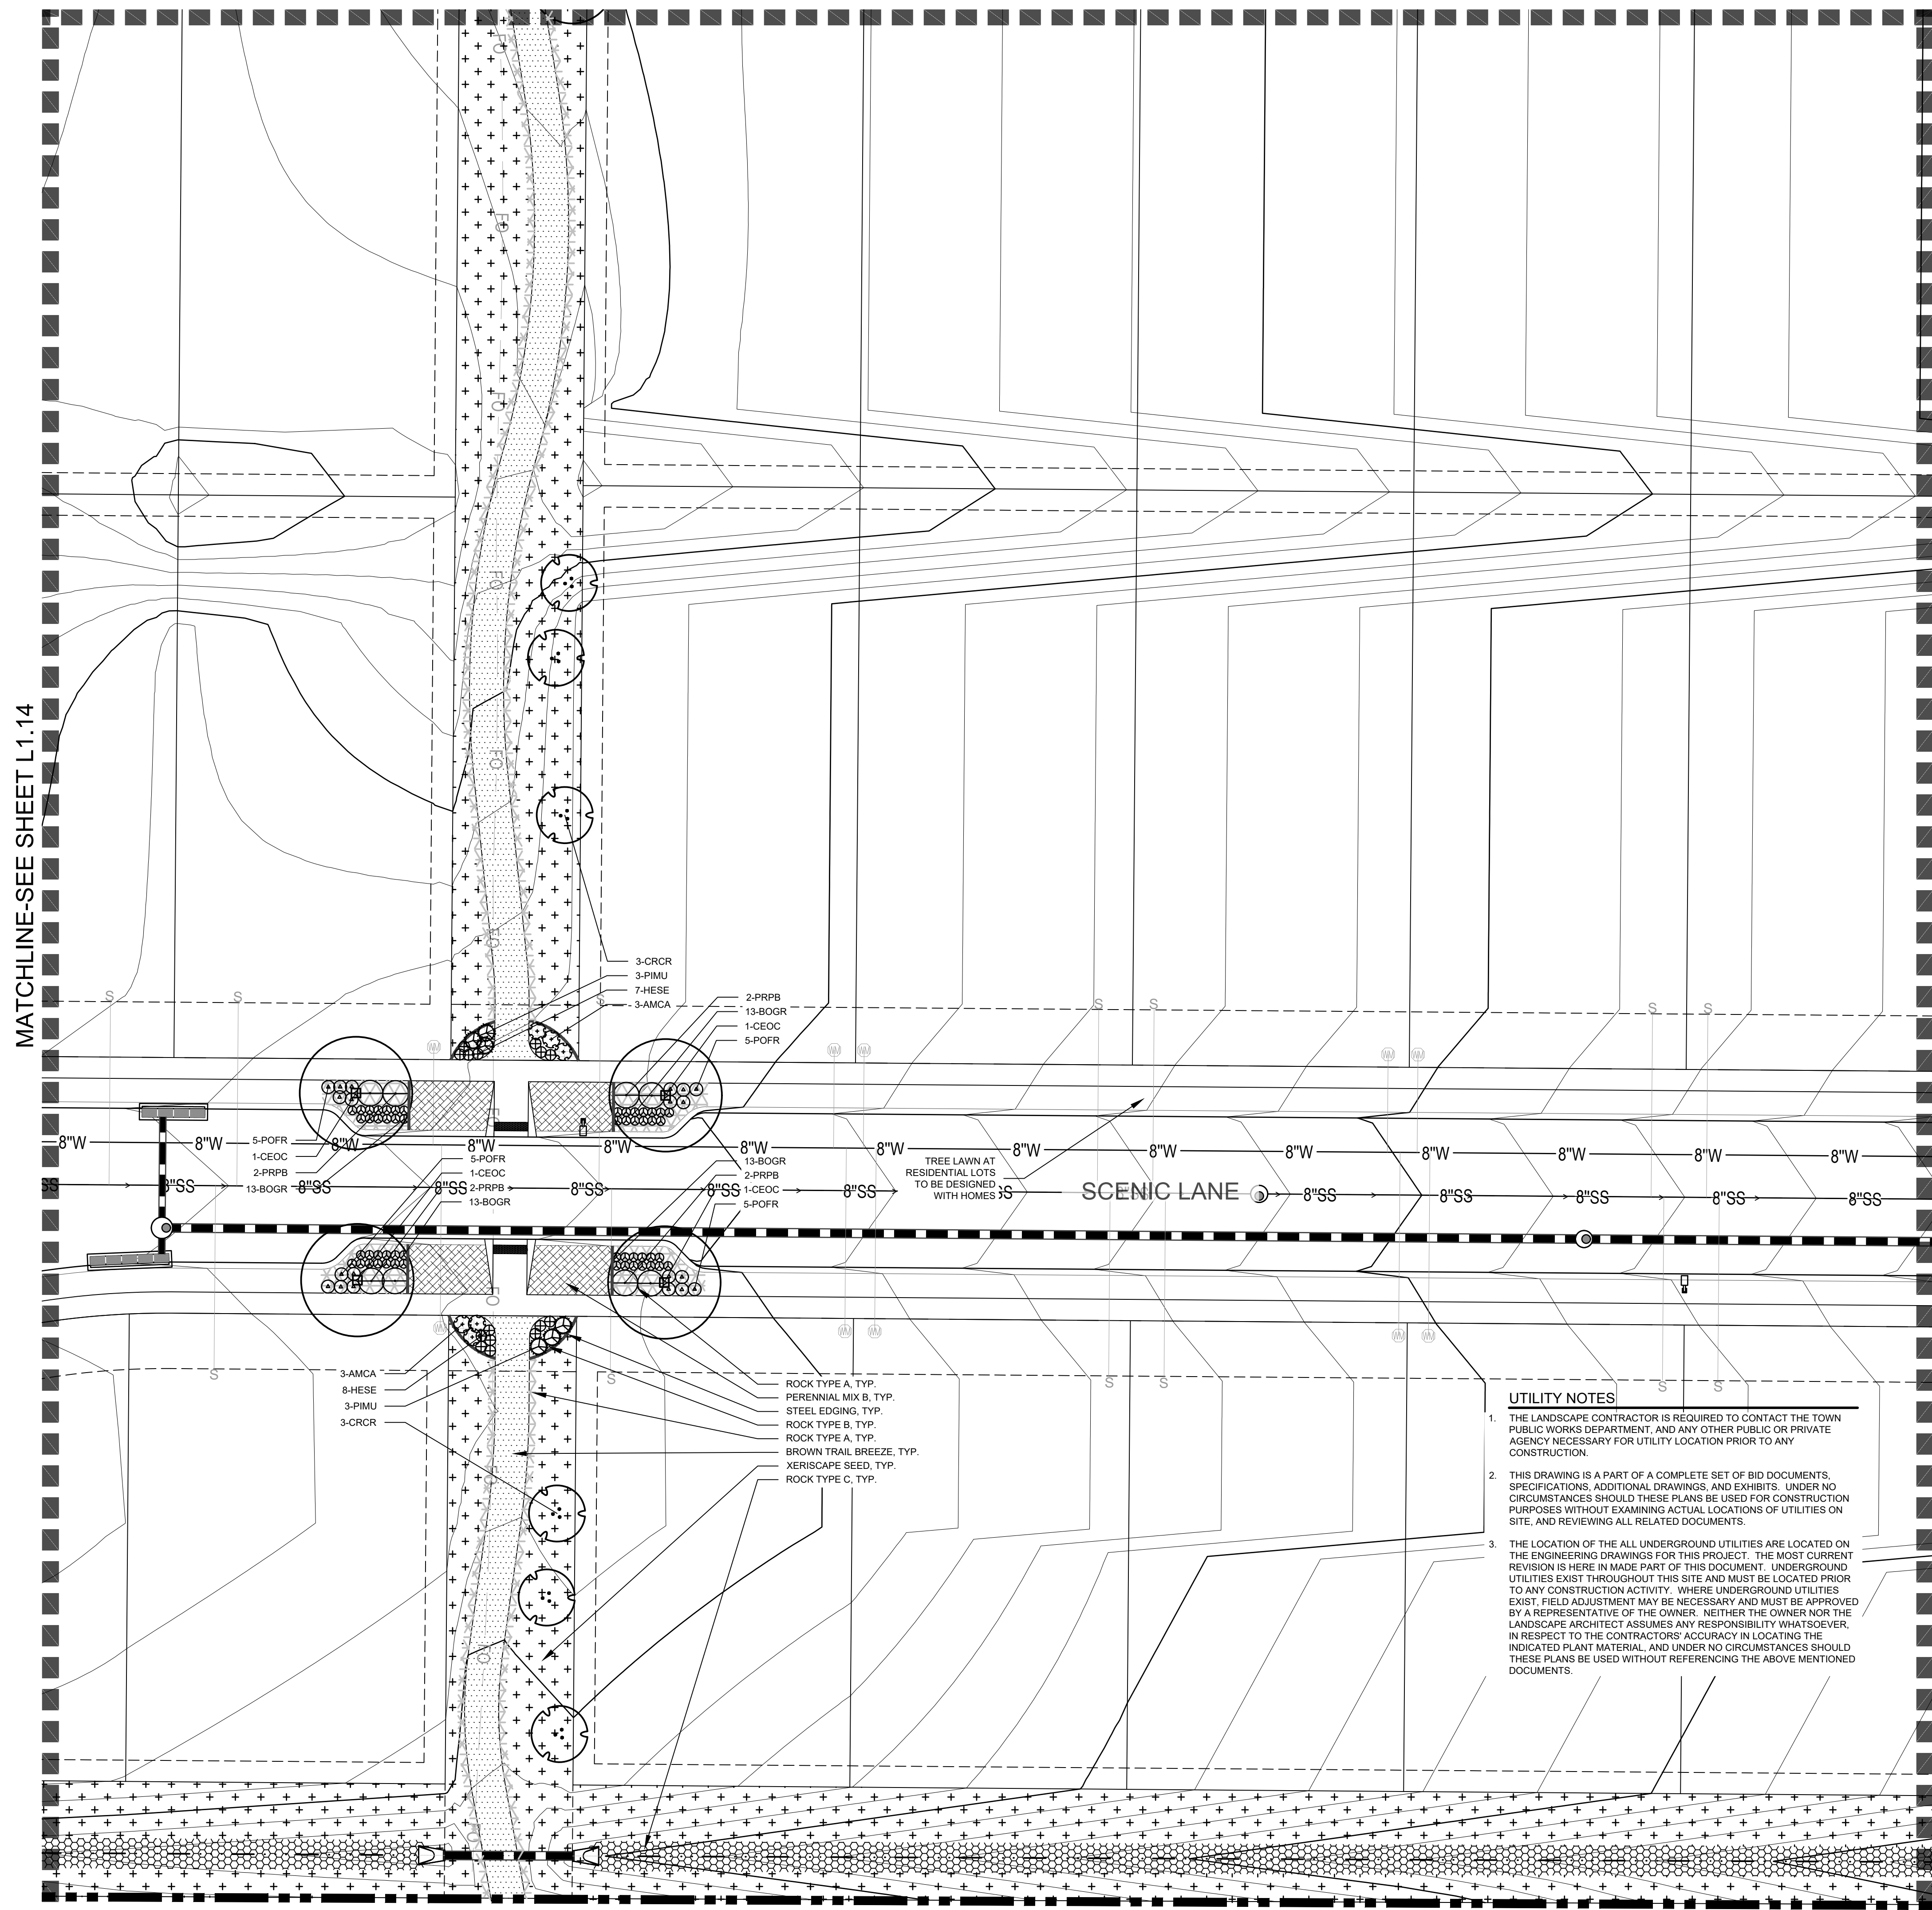

MATCHLINE-SEE SHEET L1.14

MATCHLINE-SEE SHEET L1.16



↑
KEYMAP

PLANTING LEGEND

LEGEND	
ABBREV. BOTANIC NAME	COMMON NAME

DECIDUOUS TREES

	ACFR	ACER X FREEMANII 'JEFFERSRED'	AUTUMN BLAZE MAPLE
	CEOP	CATALPA SPECIOSA	WESTERN CATALPA
	CEOC	CELTIS OCCIDENTALIS	COMMON HACKBERRY
	GLTR	GLEDITSIA TRIACANTHOS INERMIS 'SHADEMASTER'	SHADEMASTER HONEYLOCUST
	GYDI	GYMNOCLADUS DIOICUS	KENTUCKY COFFEETREE
	PLAC	PLATANUS X ACERIFOLIA 'MORTON CIRCLE'	EXCLAMATION LONDON PLANETREE
	QUAL	QUERCUS ALBA	WHITE OAK
	QUMA	QUERCUS MACROCARPA	BUR OAK
	QURO	QUERCUS ROBUR	ENGLISH OAK

EVERGREEN TREES

	PIAR	PINUS ARISTATA	BRISTLECONE PINE
	PIED	PINUS EDULIS	PINYON PINE
	PIPO	PINUS PONDEROSA	PONDEROSA PINE

ORNAMENTAL TREES

	ACTA	ACER TATARICUM 'HOT WINGS'	HOT WINGS MAPLE
	CRRCR	CRATAEGUS CRUS-GALLI 'INERMIS'	THORNLESS COCKSPUR HAWTHORN
	KOPA	KOELREUTERIA PANICULATA	GOLDENRAIN TREE
	QUGA	QUERCUS GAMBELII	GAMBEL OAK

DECIDUOUS SHRUBS

	AMCA	AMORPHA CANESCENS	LEADPLANT
	CACL	CARYOPTERIS X CLANDONENSIS	BLUE MIST SPIREA
	PEAT	PEROVSKIA ATRIPICIFOLIA	RUSSIAN SAGE
	POFR	POTENTILLA FRUTICOSA 'TANGERINE'	TANGERINE POTENTILLA
	PRPB	PRUNUS BESSEYI	WESTERN SAND CHERRY
	PRBE	PRUNUS BESSEYI 'PAWNEE BUTTES'	PAWNEE BUTTES SAND CHERRY
	RHAR	RHUS AROMATICA 'GRO-LOW'	GROW LOW SUMAC
	RHTR	RHUS TRILOBATA	THREE LEAF SUMAC
	SYPA	SYRINGA PATULA 'MISS KIM'	MISS KIM LILAC
	SYVU	SYRINGA VULGARIS	COMMON LILAC

EVERGREEN SHRUBS

	CYPU	CYTISUS PURGAN 'SPANISH GOLD'	SPANISH GOLD BROOM
	PIMU	PINUS MUGO 'WHITEBUD'	WHITEBUD MUGO PINE

ORNAMENTAL GRASSES

⊖	BOGR	BOUTELOUA GRACILLIS 'BLONDE AMBITION'	BLOND AMBITION BLUE GRAMA
⊕	HESE	HELICOTRICHON SEMPERVIRENS	BLUE AVENA

PERENNIAL MIX A


4,500 SF	ACMI	ACHILLEA MILLEFOLEUM 'PAPRIKA'	PAPRIKA YARROW
	AUSA	AURINIA SAXATILIS	BASKET OF GOLD
	DEME	DELOSERMA 'MESA VERDE'	MESA VERDE ICE PLANT
	NATE	NASSELLA TENUJSSIMA	MEXCAN FEATHER GRASS
	SASY	SALVIA SYLVESTRIS 'MAINACHT'	MAY NIGHT SALVIA

PERENNIAL MIX B

4,500 SF	ACTE	ACHILLEA MILLEFOLEUM 'TERRA COTTA'	TERRA COTTA YARROW
	AGPS	AGASTACHE 'APACHE SUNSET'	APACHE SUNSET HYSSOP
	ESCA	ESCHSCHOLZIA CALIFORNICA	CALIFORNIA POPPY
	NATE	NASSELLA TENUISSIMA	MEXICAN FEATHER GRASS
	SASY	SALVIA SYLVESTRIS 'MAINACHT'	MAY NIGHT SALVIA

MISCELLANEOUS

	XERISCAPE SEED MIX	100% LOW GROW MIX AVAILABLE THROUGH ARKANSAS VALLEY SEED. SEE SEED NOTES SHEET L2.0
	DETENTION BASIN SEED MIX	DETENTION BASIN SEED MIX CONSISTENT WITH REQUIREMENTS BY CITY OF FORT COLLINS. SEE SEED NOTES SHEET L2.0
	ROCK TYPE C - LARGE MULTICOLOR ROCK COBBLE	5-12" GREY ROSE COBBLESTONE AS AVAILABLE THROUGH PIONEER OR 3/4" BUTTER ROCK, AS AVAILABLE THROUGH PIONEER OR APPROVED EQUAL
	ROCK TYPE A - SMALL TAN ROCK	1.5-3" WASHED RIVER ROCK, AS AVAILABLE THROUGH PIONEER OR APPROVED EQUAL
	ROCK TYPE B - MEDIUM MULTICOLOR RIVER ROCK	BUTTER BREEZE: SCREENED TO 3/4" AS AVAILABLE THROUGH PIONEER OR APPROVED EQUAL
	TAN BREEZE	PREMIUM TRAIL MIX 1/4" MINUS AS AVAILABLE THROUGH PIONEER OR APPROVED EQUAL
	BROWN TRAIL BREEZE	DARK BROWN SHREDDED CEDAR MULCH TO BE USED FOR MULCH RINGS AT ALL PLANTS AND IN PERENNIAL BEDS
	WOOD MULCH	BLACK STEEL EDGING, SEE LANDSCAPE NOTES
	STEEL EDGING	

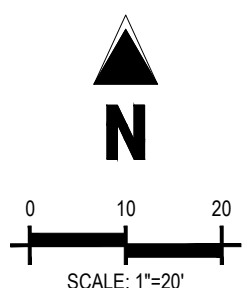

COPYRIGHT

THESE PLANS ARE AN INSTRUMENT OF SERVICE AND ARE THE PROPERTY OF GALLOWAY, AND MAY NOT BE DUPLICATED, DISCLOSED, OR REPRODUCED WITHOUT THE WRITTEN CONSENT OF GALLOWAY. COPYRIGHTS AND INFRINGEMENTS WILL BE ENFORCED AND PROSECUTED.

THE RIDGE AT JOHNSTOWN FILING1
(EAST VILLAGE)
J-25 LAND HOLDINGS

JOHNSTOWN, CO

#	Date	Issue / Description	Init.
1	12/17/19	Landscape Set Updates	SRA
2	04/28/20	Landscape Resubmittal	SRA
3			
4			
5			
6			
7			
8			
9			
10			

Project No: JH000001
Drawn By: SRA
Checked By: TTN
Date: 03.13.2020


LANDSCAPE PLAN

L1.16

MATCHLINE-SEE SHEET L1.10

MATCHLINE-SEE SHEET L1.15

MATCHLINE-SEE SHEET L1.17

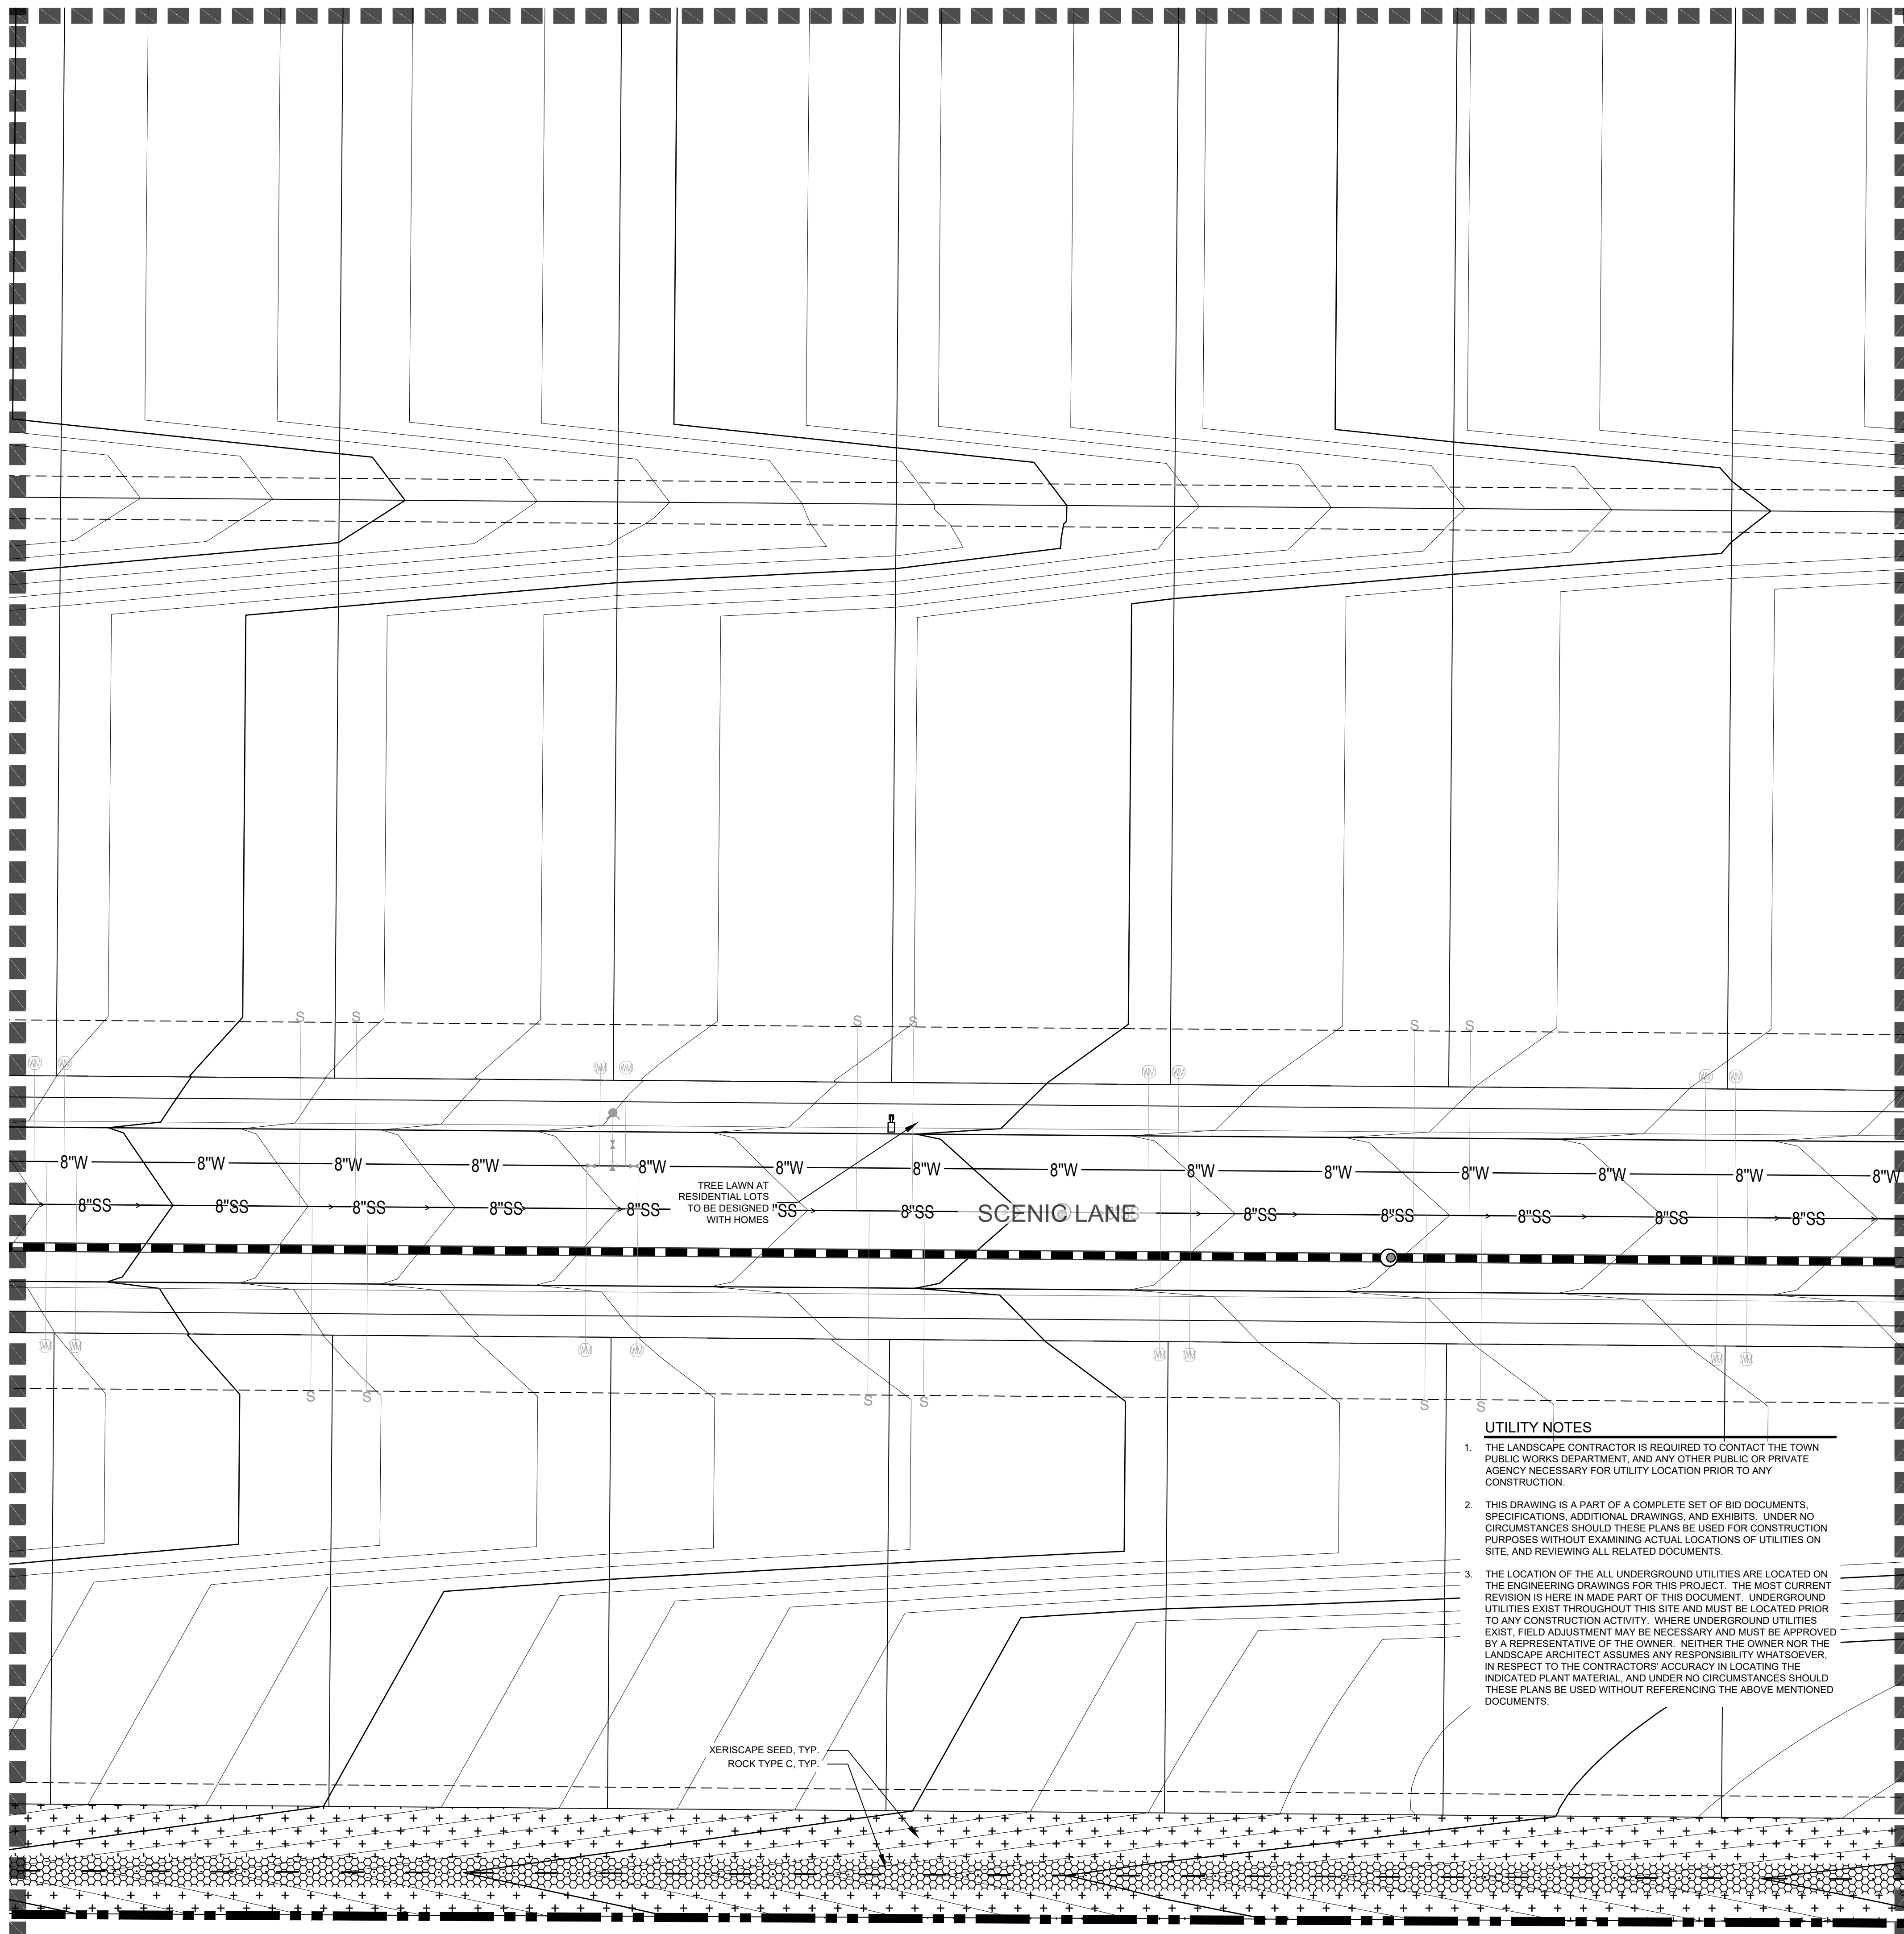

UTILITY NOTES

1. THE LANDSCAPE CONTRACTOR IS REQUIRED TO CONTACT THE TOWN PUBLIC WORKS DEPARTMENT, AND ANY OTHER PUBLIC OR PRIVATE AGENCY NECESSARY FOR UTILITY LOCATION PRIOR TO ANY CONSTRUCTION.
2. THIS DRAWING IS A PART OF A COMPLETE SET OF BID DOCUMENTS, SPECIFICATIONS, ADDITIONAL DRAWINGS, AND EXHIBITS. UNDER NO CIRCUMSTANCES SHOULD THESE PLANS BE USED FOR CONSTRUCTION PURPOSES WITHOUT EXAMINING ACTUAL LOCATIONS OF UTILITIES ON SITE, AND REVIEWING ALL RELATED DOCUMENTS.
3. THE LOCATION OF THE ALL UNDERGROUND UTILITIES ARE LOCATED ON THE ENGINEERING DRAWINGS FOR THIS PROJECT. THE MOST CURRENT REVISION IS HERE IN MADE PART OF THIS DOCUMENT. UNDERGROUND UTILITIES EXIST THROUGHOUT THIS SITE AND MUST BE LOCATED PRIOR TO ANY CONSTRUCTION ACTIVITY. WHERE UNDERGROUND UTILITIES EXIST, FIELD ADJUSTMENT MAY BE NECESSARY AND MUST BE APPROVED BY A REPRESENTATIVE OF THE OWNER. NEITHER THE OWNER NOR THE LANDSCAPE ARCHITECT ASSUMES ANY RESPONSIBILITY WHATSOEVER, IN RESPECT TO THE CONTRACTORS' ACCURACY IN LOCATING THE INDICATED PLANT MATERIAL, AND UNDER NO CIRCUMSTANCES SHOULD THESE PLANS BE USED WITHOUT REFERENCING THE ABOVE MENTIONED DOCUMENTS.

XERISCAPE SEED, TYP.
ROCK TYPE C, TYP.

PLANTING LEGEND

LEGEND
ABBREV. BOTANIC NAME COMMON NAME

DECIDUOUS TREES

ACFR	ACER X FREEMANII 'JEFFERSRED'	AUTUMN BLAZE MAPLE
CASP	CATALPA SPECIOSA	WESTERN CATALPA
CEOC	CELTIS OCCIDENTALIS	COMMON HACKBERRY
GLTR	GLEDTISIA TRIACANTHOS INERMIS 'SHADEMASTER'	SHADEMASTER HONEYLOCUST
GYDI	GYMNOCLADUS DIOICUS	KENTUCKY COFFEETREE
PLAC	PLATANUS X ACERIFOLIA 'MORTON CIRCLE'	EXCLAMATION LONDON PLANETREE
QUAL	QUERCUS ALBA	WHITE OAK
QUMA	QUERCUS MACROCARPA	BUR OAK
QURO	QUERCUS ROBUR	ENGLISH OAK

EVERGREEN TREES

PIAR	PINUS ARISTATA	BRISTLECONE PINE
PIED	PINUS EDULIS	PINYON PINE
PIPO	PINUS PONDEROSA	PONDEROSA PINE

ORNAMENTAL TREES

ACTA	ACER TATARICUM 'HOT WINGS'	HOT WINGS MAPLE
CROR	CRATAEGUS CRUS-GALLI 'INERMIS'	THORNLESS COCKSPUR HAWTHORN
KOPA	KOELREUTERIA PANICULATA	GOLDENRAIN TREE
QUGA	QUERCUS GAMBELII	GAMBEL OAK

DECIDUOUS SHRUBS

AMCA	AMORPHA CANESCENS	LEADPLANT
CACL	CARYOPTERIS X CLANDONENSIS	BLUE MIST SPIREA
PEAT	PEROVSKIA ATRIPLICIFOLIA	RUSSIAN SAGE
POFR	POTENTILLA FRUTICOSA 'TANGERINE'	TANGERINE POTENTILLA
PRBE	PRUNUS BESSEYI	WESTERN SAND CHERRY
PRPB	PRUNUS BESSEYI 'PAWNEE BUTTES'	PAWNEE BUTTES SAND CHERRY
RHAR	RHUS AROMATICA 'GRO-LOW'	GROW LOW SUMAC
RHTR	RHUS TRILOBATA	THREE LEAF SUMAC
SYPA	SYRINGA PATULA 'MISS KIM'	MISS KIM LILAC
SYVU	SYRINGA VULGARIS	COMMON LILAC

EVERGREEN SHRUBS

CYPU	CYTISUS PURGAN 'SPANISH GOLD'	SPANISH GOLD BROOM
PIMU	PINUS MUGO 'WHITEBUD'	WHITEBUD MUGO PINE

ORNAMENTAL GRASSES

BOGR	BOUTELOUA GRACILLIS 'BLONDE AMBITION'	BLOND AMBITION BLUE GRAMA
HESE	HELICTOTRICHON SEMPERVIRENS	BLUE AVENA

PERENNIAL MIX A


ACMI	ACHILLEA MILLEFOLEUM 'PAPRIKA'	PAPRIKA YARROW
AUSA	AURNIA SAXATILIS	BASKET OF GOLD
DEME	DELOSPERMA 'MESA VERDE'	MESA VERDE ICE PLANT
NATE	NASSELLA TENUISSIMA	MEXICAN FEATHER GRASS
SASY	SALVIA SYLVESTRIS 'MAINACHT'	MAY NIGHT SALVIA

PERENNIAL MIX B

ACTE	ACHILLEA MILLEFOLEUM 'TERRA COTTA'	TERRA COTTA YARROW
AGPS	AGASTACHE 'APACHE SUNSET'	APACHE SUNSET HYSSOP
ESCA	ESCHSCHOLZIA CALIFORNICA	CALIFORNIA POPPY
NATE	NASSELLA TENUISSIMA	MEXICAN FEATHER GRASS
SASY	SALVIA SYLVESTRIS 'MAINACHT'	MAY NIGHT SALVIA

MISCELLANEOUS

XERISCAPE SEED MIX	100% LOW GROW MIX AVAILABLE THROUGH ARKANSAS VALLEY SEED. SEE SEED NOTES SHEET L2.0
DETENTION BASIN SEED MIX	DETENTION BASIN SEED MIX CONSISTENT WITH REQUIREMENTS BY CITY OF FORT COLLINS. SEE SEED NOTES SHEET L2.0
ROCK TYPE C - LARGE MULTICOLOR ROCK COBBLE	5-12" GREY ROSE COBBLESTONE. AS AVAILABLE THROUGH PIONEER OR 3/4" BUTTER ROCK. AS AVAILABLE THROUGH PIONEER OR APPROVED EQUAL
ROCK TYPE A - SMALL TAN ROCK	11-3" WASHED RIVER ROCK. AS AVAILABLE THROUGH PIONEER OR APPROVED EQUAL
ROCK TYPE B - MEDIUM MULTICOLOR RIVER ROCK	BUTTER BREEZE SCREENED TO 3/4" AS AVAILABLE THROUGH PIONEER OR APPROVED EQUAL
TAN BREEZE	PREMIUM TRAIL MIX 1/4" MINUS AS AVAILABLE THROUGH PIONEER OR APPROVED EQUAL
BROWN TRAIL BREEZE	DARK BROWN SHREDDED CEDAR MULCH TO BE USED FOR MULCH RINGS AT ALL PLANTS AND IN PERENNIAL BEDS.
WOOD MULCH	BLACK STEEL EDGING, SEE LANDSCAPE NOTES
STEEL EDGING	

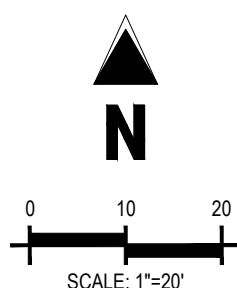



PLANTING LEGEND	
LEGEND	
ABBREV. BOTANIC NAME	COMMON NAME

DECIDUOUS TREES		
	ACFR ACER X FREEMANI 'JEFFERSRED'	AUTUMN BLAZE MAPLE
	CASP CATALPA SPECIOSA	WESTERN CATALPA
	CEOC CELTIS OCCIDENTALIS	COMMON HACKBERRY
	GLDITSA TRIACANTHOS INERMIS 'SHADEMASTER'	SHADEMASTER HONEYLOCUST
	GYMNOCLADUS DIOICUS	KENTUCKY COFFEETREE
	PLATANUS XACERIFOLIA 'MORTON CIRCLE'	EXCLAMATION LONDON PLANETREE
	QUERCUS ALBA	WHITE OAK
	QUERCUS MACROCARPA	BUR OAK
	QUERCUS ROBUR	ENGLISH OAK

EVERGREEN TREES		
PIAR	PINUS ARISTATA	BRISTLECONE PINE
PIED	PINUS EDULIS	PINYON PINE
PIPO	PINUS PONDEROSA	PONDEROSA PINE

ORNAMENTAL TREES		
ACTA	ACER TATARICUM 'HOT WINGS'	HOT WINGS MAPLE
CROR	CRATAEGUS CRUS-GALLI 'INERMIS'	THORNLESS COCKSPUR HAWTHORN
KOPA	KOELREUTERIA PANICULATA	GOLDENRAIN TREE
QUGA	QUERCUS GAMBELII	GAMBEL OAK





DECIDUOUS SHRUBS			
	AMCA	AMORPHA CANESCENS	LEADPLANT
	CACL	CARYOPTERIS X CLANDONENSIS	BLUE MIST SPIREA
	PEAT	PEROVSKIA ATRIPLICIFOLIA	RUSSIAN SAGE
	POPR	POTENTILLA FRUTICOSA 'TANGERINE'	TANGERINE POTENTILLA
	PRBE	PRUNUS BESSEYI	WESTERN SAND CHERRY
	PRPB	PRUNUS BESSEYI 'PAWNEE BUTTES'	PAWNEE BUTTES SAND CHERRY
	RHAR	RHUS AROMATICA 'GRO-LOW'	GROW LOW SUMAC
	RHTR	RHUS TRILOBATA	THREE LEAF SUMAC
	SYPA	SYRINGA PATULA 'MISS KIM'	MISS KIM LILAC
	SYVU	SYRINGA VULGARIS	COMMON LILAC


EVERGREEN SHRUBS			
	CYPU	CYTISUS PURGAN 'SPANISH GOLD'	SPANISH GOLD BROOM
	PIMU	PINUS MUGO 'WHITEBUD'	WHITEBUD MUGO PINE

ORNAMENTAL GRASSES			
⊗	BOGR	BOUTELOUA GRACILLIS 'BLONDE AMBITION'	BLOND AMBITION BLUE GRAMA
⊕	HESE	HELICTOTRICHON SEMPERVIRENS	BLUE AVENA

 4,500 SF	PERENNIAL MIX A		
	ACMI	ACHILLEA MILLEFOLIUM 'PAPRIKA'	PAPRIKA YARROW
	AUSA	AURINA SAXATILIS	BASKET OF GOLD
	DEME	DELOSPERMA 'MESA VERDE'	MESA VERDE ICE PLANT
	NATE	NASSELLA TENUISSIMA	MEXCAN FEATHER GRASS
	SASY	SALVIA SYLVESTRIS 'MAINCANT'	MAY NIGHT SALVIA

 4,500 SF	PERENNIAL MIX B	
	ACTE	ACHILLEA MILLEFOLIUM 'TERRA COTTA' TERRA COTTA YARROW
	AGPS	AGASTACHE 'APACHE SUNSET' APACHE SUNSET HYSSOP
	ESCA	ESCHSCHOLZIA CALIFORNICA CALIFORNIA POPPY
	NATE	NASSELLA TENUSSIMA MEXICAN FEATHER GRASS
	SASY	SALVIA SYLVESTRIS 'MAINACH' MAY NIGHT SALVIA

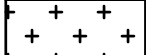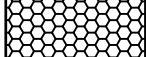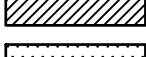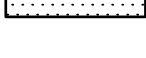MISCELLANEOUS		
	XERISCAPE SEED MIX	100% LOW GROW MIX AVAILABLE THROUGH ARKANSAS VALLEY SEED. SEE SEED NOTES SHEET L2.0
	DETENTION BASIN SEED MIX	DETENTION BASIN SEED MIX CONSISTENT WITH REQUIREMENTS BY CITY OF FORT COLLINS. SEE SEED NOTES SHEET L2.0
	ROCK TYPE C - LARGE MULTICOLOR ROCK COBBLE	5-12" GREY ROSE COBBLESTONE, AS AVAILABLE THROUGH PIONEER OR 3/4" BUTTER ROCK, AS AVAILABLE THROUGH PIONEER OR APPROVED EQUAL
	ROCK TYPE A - SMALL TAN ROCK	1-5 1/2" WASHED RIVER ROCK, AS AVAILABLE THROUGH PIONEER OR APPROVED EQUAL
	ROCK TYPE B - MEDIUM MULTICOLOR RIVER ROCK	BUTTER BRÉEZE SCREENED TO 3/4" AS AVAILABLE THROUGH PIONEER OR APPROVED EQUAL
	TAN BRÉEZE	PREMIUM TRAIL MIX 1/4" MINUS AS AVAILABLE THROUGH PIONEER OR APPROVED EQUAL
	BROWN TRAIL BRÉEZE	DARK BROWN SHREDDED CEDAR MULCH TO BE USED FOR MULCH RINGS AT ALL PLANTS AND IN PERENNIAL BEDS.
	WOOD MULCH	BLACK STEEL EDGING, SEE LANDSCAPE NOTES
	STEEL EDGING	

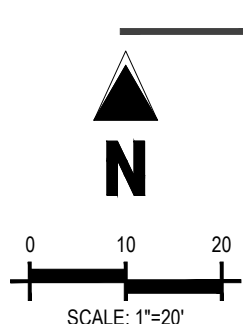

MATCHLINE-SEE SHEET L1.17

MATCHLINE-SEE SHEET L1.12

UTILITY NOTES

1. THE LANDSCAPE CONTRACTOR IS REQUIRED TO CONTACT THE TOWN PUBLIC WORKS DEPARTMENT, AND ANY OTHER PUBLIC OR PRIVATE AGENCY NECESSARY FOR UTILITY LOCATION PRIOR TO ANY CONSTRUCTION.
2. THIS DRAWING IS A PART OF A COMPLETE SET OF BID DOCUMENTS, SPECIFICATIONS, ADDITIONAL DRAWINGS, AND EXHIBITS. UNDER NO CIRCUMSTANCES SHOULD THESE PLANS BE USED FOR CONSTRUCTION PURPOSES WITHOUT EXAMINING ACTUAL LOCATION OF UTILITIES ON SITE, AND REVIEWING ALL RELATED DOCUMENTS.
3. THE LOCATION OF THE ALL UNDERGROUND UTILITIES ARE LOCATED ON THE ENGINEERING DRAWINGS FOR THIS PROJECT. THE MOST CURRENT REVISION IS HERE IN MADE PART OF THIS DOCUMENT. UNDERGROUND UTILITIES EXIST THROUGHOUT THIS SITE AND MUST BE LOCATED PRIOR TO ANY CONSTRUCTION ACTIVITY. WHERE UNDERGROUND UTILITIES ARE NOT SHOWN, THE CONTRACTOR SHALL BE RESPONSIBLE TO BE APPROPRIATELY LOCATED BY A REPRESENTATIVE OF THE OWNER. NEITHER THE OWNER NOR THE LANDSCAPE ARCHITECT ASSUMES ANY RESPONSIBILITY WHATSOEVER, IN RESPECT TO THE CONTRACTORS' ACCURACY IN LOCATING THE INDICATED PLANT MATERIAL, AND UNDER NO CIRCUMSTANCES SHOULD THIS PLAN BE USED WITHOUT REFERRING TO THE ABOVE MENTIONED DOCUMENTS.

GRIZZLY PLACE

SCENIC LAND

POND B
FULL SPECTRUM
DETENTION POND

FUTURE LANDSCAPE - TO BE
INSTALLED WITH COUNTY RD 3

XERISCAPE SEED, TYP.
ROCK TYPE C, TYP.

^/Calter/CO, Johnston - JUNE0301 - Villages at Johnston/CAD03-CD/The Villages East CD's/JUNE1_L1.13-1.18_Detail Landscape dwg - Sarah Adamson - 4/28/2020

CMs




-
- Architectural elevation drawing of a two-story house. The drawing includes the following annotations and dimensions:
- Roof:** Composite Shingles (30 or 40 Year) Install per 2012 I.R.C. (indicated by a line pointing to the roof). 5 TYP., U.N.O. (indicated by a line pointing to the roofline).
 - Exterior Siding:** Shake Shingle Siding (indicated by a line pointing to the upper story). Hardboard Siding w/ 8" Exposure (TYP.) (indicated by a line pointing to the lower story).
 - Windows:** 1x6 TRIM (TYP.) (indicated by a line pointing to the window trim). 1x4 TRIM (TYP.) (indicated by a line pointing to the window trim). 1x6 TRIM (TYP.) (indicated by a line pointing to the window trim).
 - Doors:** 1x6 TRIM (TYP.) (indicated by a line pointing to the door trim). 1x8 TRIM (TYP.) (indicated by a line pointing to the door trim). OPT. 10'x8' O.H. DR. (indicated by a line pointing to the overhead door). OPT. 8'x8' O.H. DR. (indicated by a line pointing to the overhead door).
 - Trim:** 1x6 TRIM (TYP.) (indicated by a line pointing to the trim). 1x8 TRIM (TYP.) (indicated by a line pointing to the trim).
 - Foundation:** SLOPE FINISH GRADE DOWNWARD AND AWAY FROM STRUCTURE AT 5/8" PER FOOT (5 PERCENT) FOR A MIN. OF FIVE FEET UNLESS AN EXISTING ENGINEERED SOILS REPORT RECOMMENDS OTHERWISE (indicated by a line pointing to the foundation).
 - Dimensions:**
 - 8'-1 1/8" (indicated by a vertical dimension line).
 - 6'-10 1/2" (indicated by a vertical dimension line).
 - 9'-1 1/8" (indicated by a vertical dimension line).
 - 7'-0" (indicated by a vertical dimension line).
 - 2'-6" (indicated by a vertical dimension line).
 - 7'-9 3/8" (indicated by a vertical dimension line).
 - 10'-3 1/4" (indicated by a vertical dimension line).
 - 25'-9 1/8" (grade to ridge) (indicated by a vertical dimension line).
 - Other Notes:** REMOVE WDW. W/ 3-CAR. OPT. (indicated by a line pointing to a window). OPT. 3-CAR GARAGE (indicated by a line pointing to the garage area).




sheet

A-4

Copyright © 2014 by the Timberline Home Designs, Inc., Castle Rock CO, 720-733-3998. All rights reserved. The plans, elevations, drawings, illustrations and other material contained within this set are the property of Timberline Home Designs, Inc., and may not be reproduced either in part or wholly, nor are they to be assigned to any third party without the express written permission of the Timberline Home Designs, Inc. Written dimensions on the drawings shall have precedence over scaled dimensions, not be reproduced either in part or wholly, nor are they to be assigned to any third party without the express written permission of the Timberline Home Designs, Inc. Written dimensions on the drawings shall have precedence over scaled dimensions, contractors shall verify and be responsible for all dimensions and conditions on the job. Timberline Home Designs, Inc. must be notified in writing of any variations from the dimensions and conditions shown by these drawings.

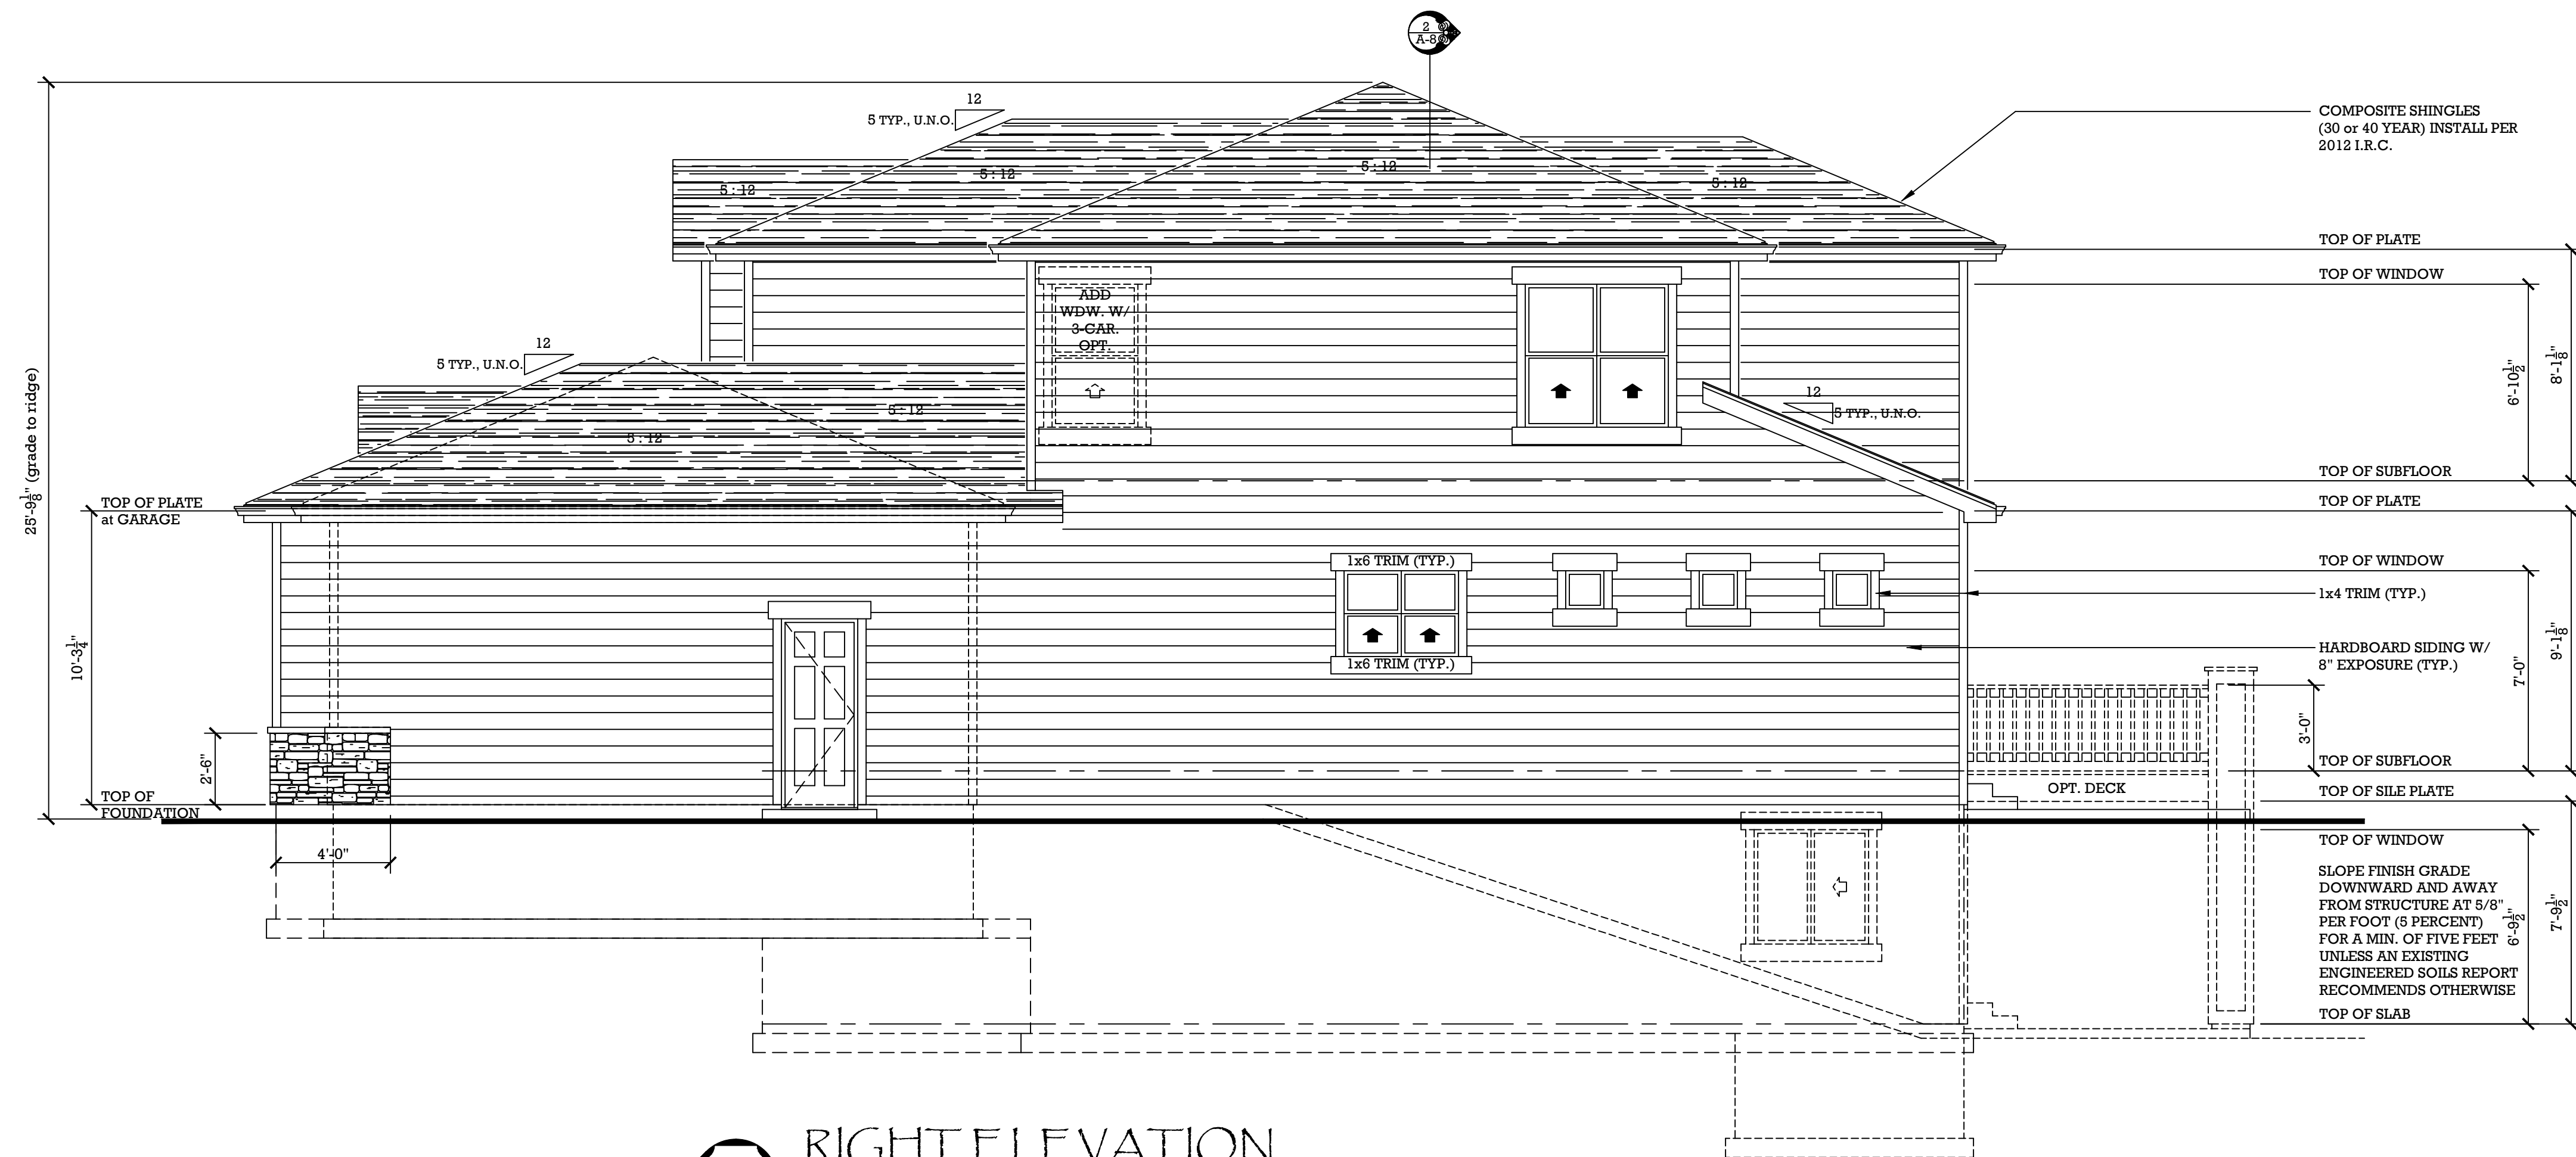

2 RIGHT ELEVATION
SCALE: 1/4"=1'-0"

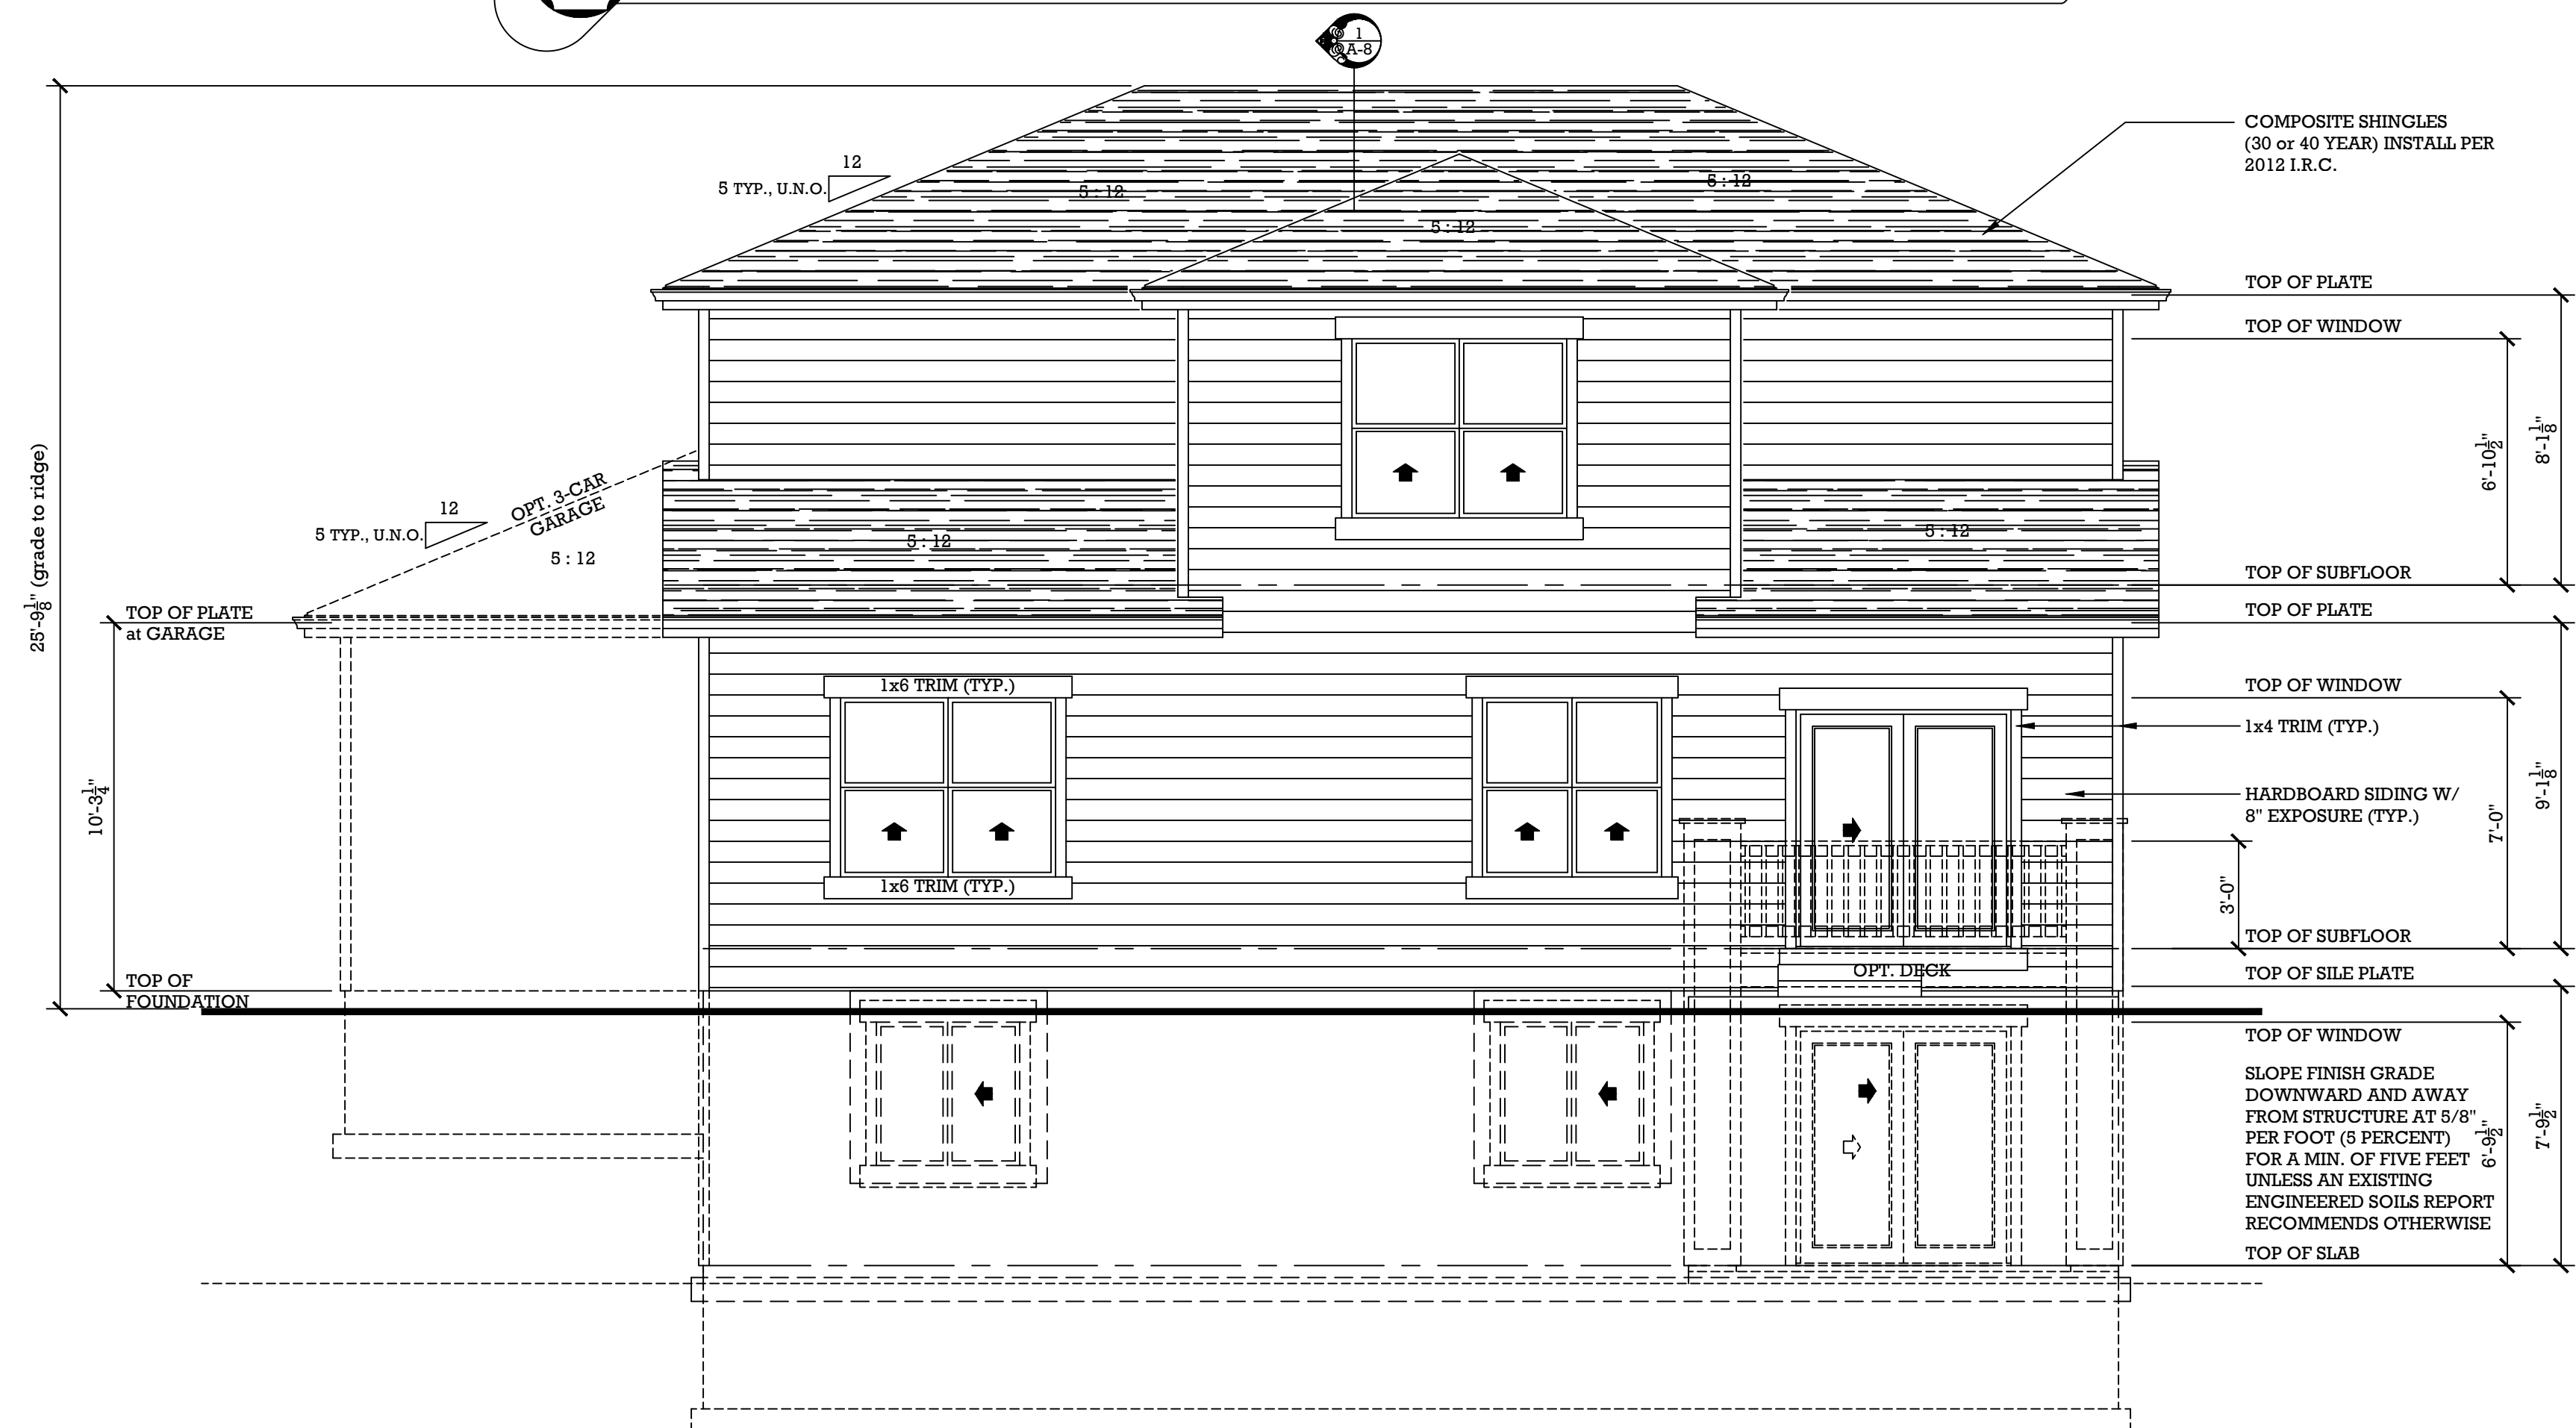

1 REAR ELEVATION
SCALE: 1/4"=1'-0"

TYPICAL ELEVATION NOTES:

- EXTERIOR MATERIALS :
HARDBOARD SIDING W/ 8" EXPOSURE PER MFR. AS SHOWN.
OR CEMENTITIOUS STUCCO-TWO COAT SYSTEM with
METAL LATH and 30" FELT PER MFR. (FINISH AND COLOR
PER BUILDER'S SPEC.) AS SHOWN. OR STONE VENEER AS
SHOWN OVER EXTERIOR GRADE "O.S.B." SHEATHING (OR
EQUAL). INSTALL VENEER PER 2012 I.R.C.
- WINDOW TRIM :
AT DOOR & WINDOWS AS SHOWN.
- EAVE AND RAKE MATERIALS :
EAVE DETAIL PER BUILDER WITH GUTTER OR RAKE WITH
1x4 TRIM.
- WINDOWS :
VINYL GLASS UNITS OR APPROVED EQUALS. PER BUILDER.
(REFER TO PLANS AND WINDOW MFR. SPEC. FOR TEMPER
GLASS LOCATIONS).
- RAILINGS :
RAILING PER BUILDER. 36" HT. MIN. W/ 4" MAX. SPACS.
- ROOFING AND PITCH :
ROOFING TO BE (30 or 40 YEAR) COMPOSITE SHINGLE
OVER 30# FELT INSTALL PER MFR. 5 : 12 PITCH, UNLESS
NOTED OTHERWISE.
- ATTIC VENTILATION :
PROVIDE ROOF VENTS AND/OR DECORATIVE VENTS AS
SHOWN TO PROVIDE ATTIC VENTILATION AS REQUIRED
PER LOCAL CODE.
- REFER TO SECTIONS FOR ADDITIONAL INFORMATION.

Timberline
Home
Designs, Inc.
residential CAD designs
P.O. Box 933
Castle Rock, Colorado 80104
(720)-753-5996 OFFICE
(720)-753-5997 FAX
(720)-448-4177 CELL

ELEVATIONS
(SIDING)

HORIZON VIEW HOMES, LLC.

6240 LAKE SHORE COURT - SUITE D - Colo. Spgs., Colorado 80915
Office : (719) 382-9433 - www.aspenviewhomes.net

PLAN 2550-N
MASTERPLAN
STATE of COLORADO

plan no.
2550-N


designed
by: CMB
drawn by: CMB
date: 06/04/14

revisions:

date	drawn by

sheet
A-5

Copyright © 2014 by the Timberline Home Designs, Inc., Castle Rock CO, 720-733-3996. All rights reserved. The plans, elevations, drawings, illustrations and other material contained within this set are the property of Timberline Home Designs, Inc., and may not be reproduced either in part or wholly, nor are they to be assigned to any third party without the express written permission of the Timberline Home Designs, Inc. Written dimensions on the drawings shall have precedence over scaled dimensions, contractors shall verify and be responsible for all dimensions and conditions shown by these drawings.

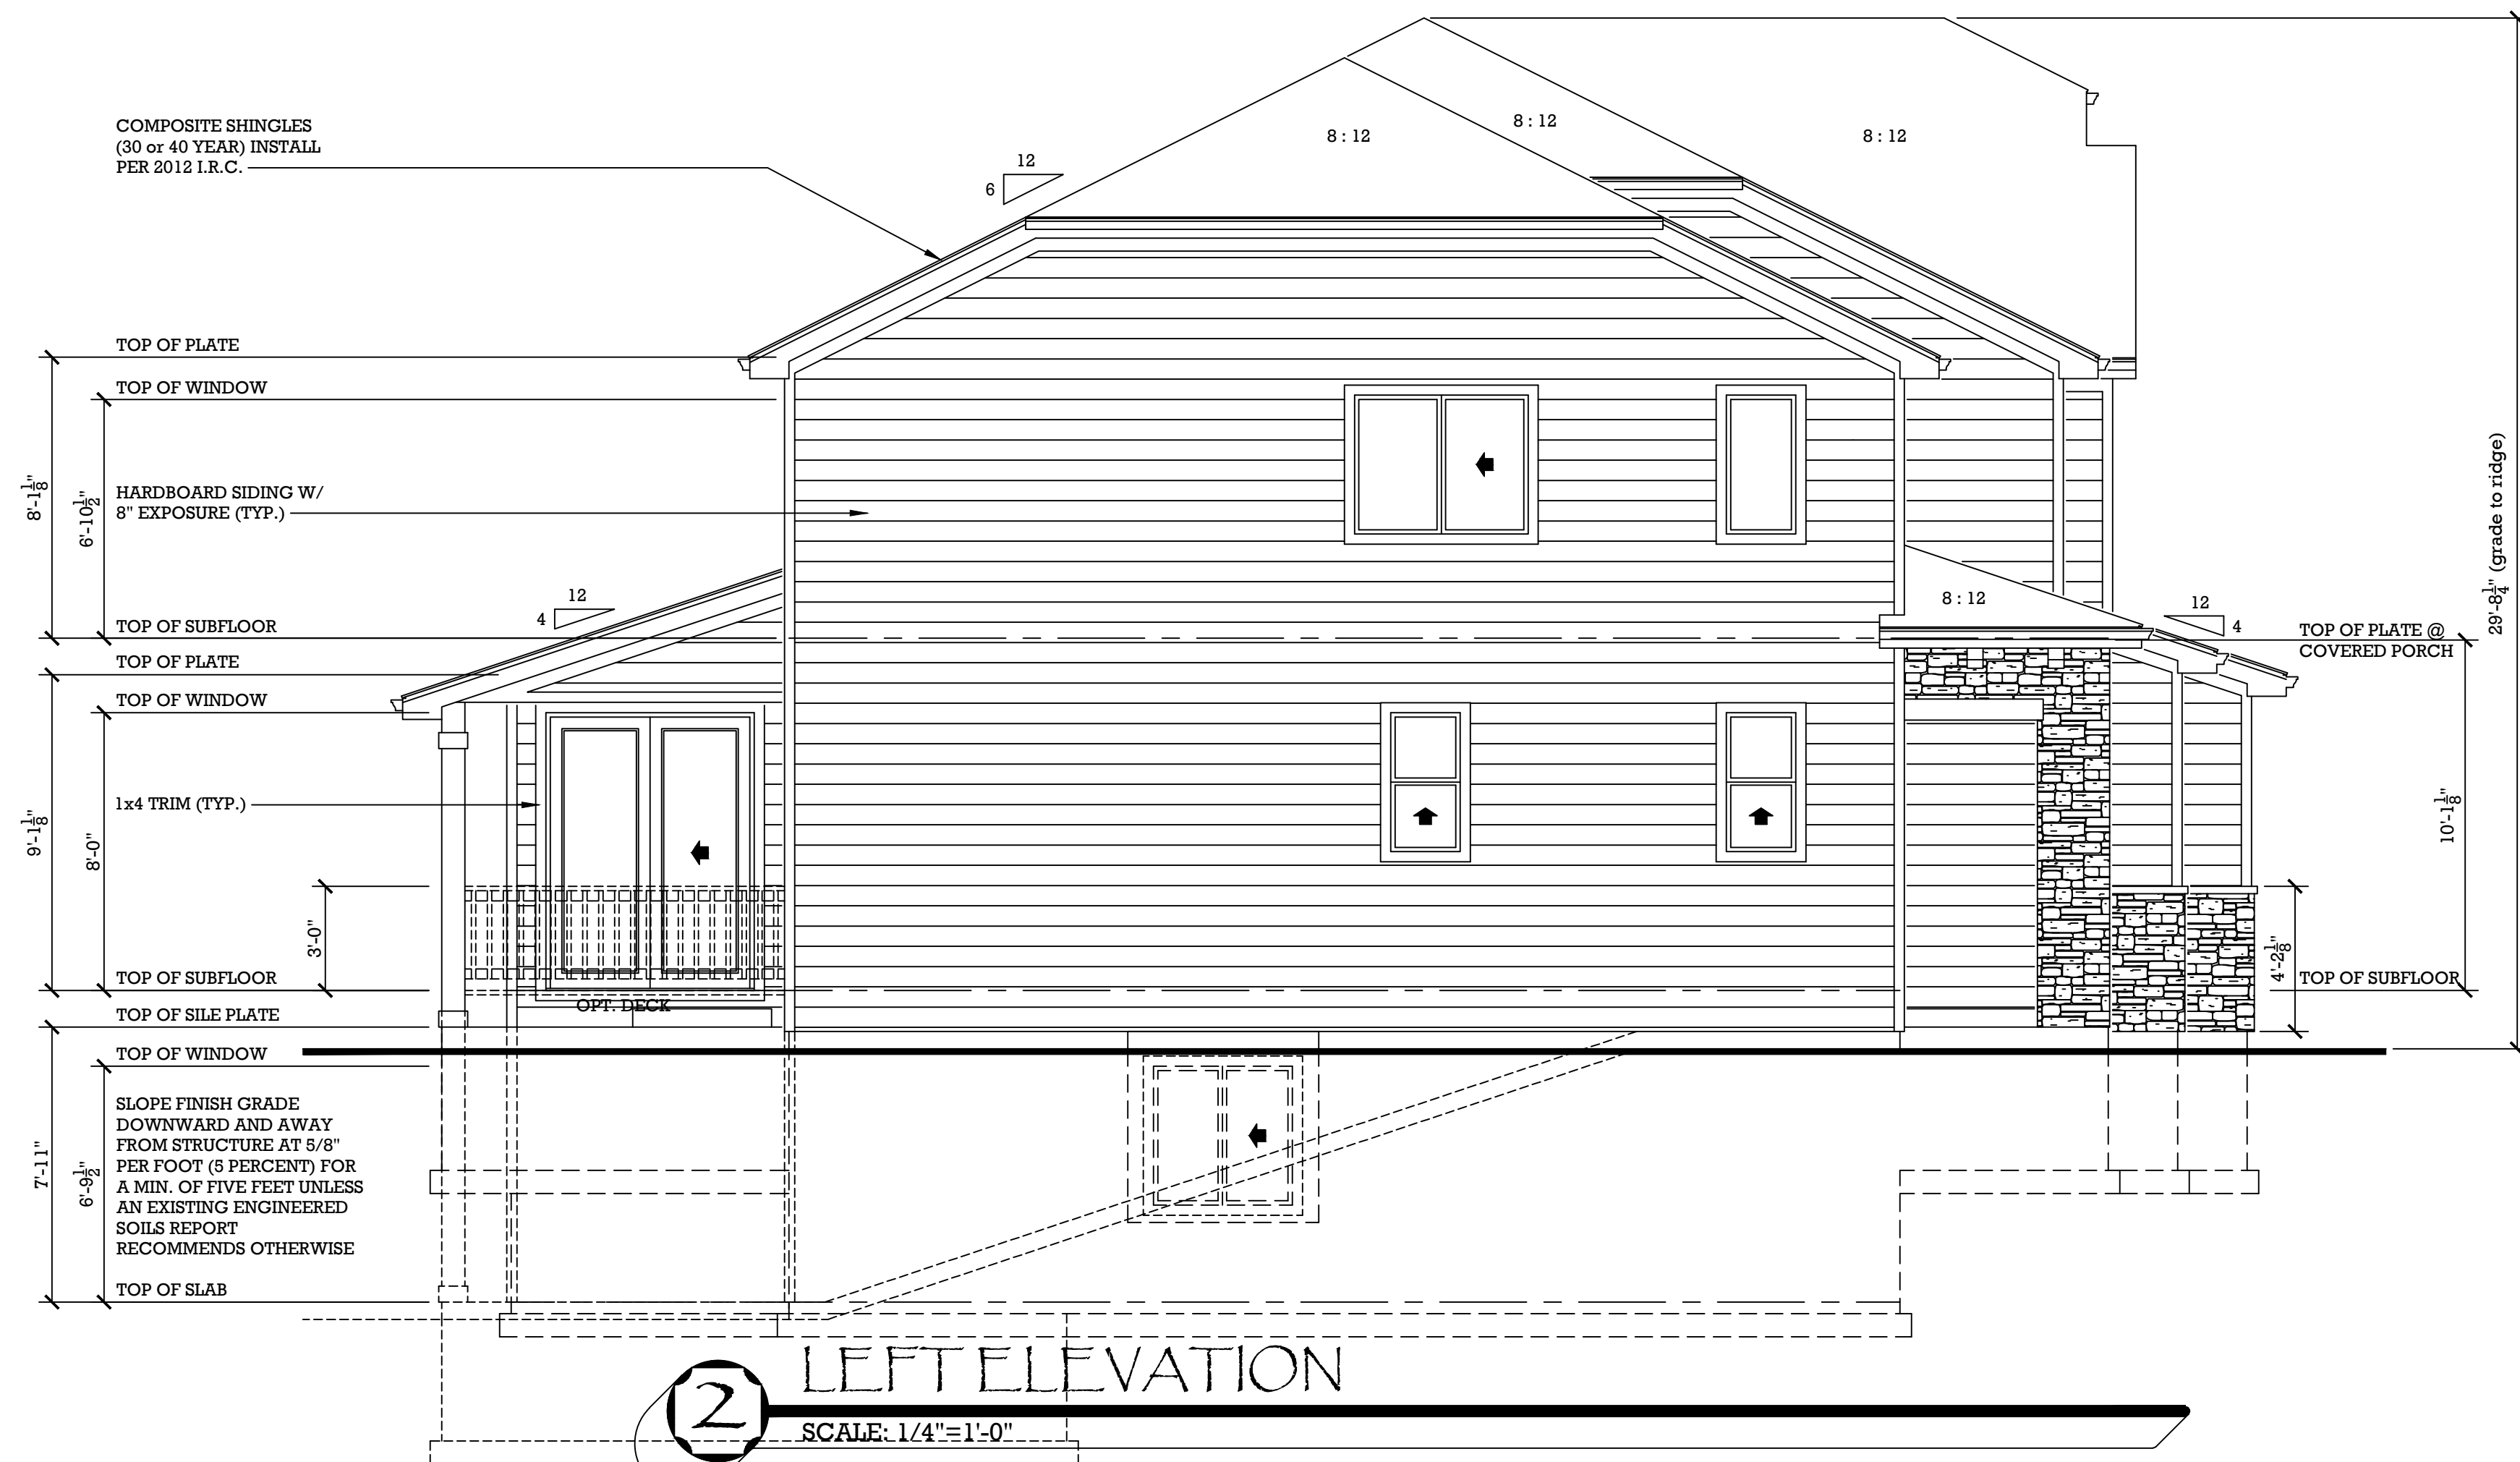

TYPICAL ELEVATION NOTES:

- EXTERIOR MATERIALS :
HARDBOARD SIDING W/ 8" EXPOSURE PER MFR. AS SHOWN.
OR CEMENTITIOUS STUCCO-TWO COAT SYSTEM with
METAL LATH and 30# FELT PER MFR. (FINISH AND COLOR
PER BUILDER'S SPEC.) AS SHOWN. OR STONE VENEER AS
SHOWN OVER EXTERIOR GRADE 'O.S.B.' SHEATHING (OR
EQUAL). INSTALL VENEER PER 2012 I.R.C.
- WINDOW TRIM :
AT DOOR & WINDOWS AS SHOWN.
- EAVE AND RAKE MATERIALS :
EAVE DETAIL PER BUILDER WITH GUTTER OR RAKE WITH
1x4 TRIM.
- WINDOWS :
VINYL GLASS UNITS OR APPROVED EQUALS. PER BUILDER.
[REFER TO PLANS AND WINDOW MFR. SPEC. FOR TEMPER
GLASS LOCATIONS].
- RAILINGS :
RAILING PER BUILDER. 36" HT. MIN. W/ 4" MAX. SPACS.
- ROOFING AND PITCH :
ROOFING TO BE (30 or 40 YEAR) COMPOSITE SHINGLE
OVER 30# FELT INSTALL PER MFR. 5 : 12 PITCH, UNLESS
NOTED OTHERWISE.
- ATTIC VENTILATION :
PROVIDE ROOF VENTS AND/OR DECORATIVE VENTS AS
SHOWN TO PROVIDE ATTIC VENTILATION AS REQUIRED
PER LOCAL CODE.
- REFER TO SECTIONS FOR ADDITIONAL INFORMATION.



THD
TIMBERLINE
HOME DESIGNS, INC.
P.O. Box 955
Castle Rock, Colorado 80104
TimberlineHomeDesigns.com
(720)-755-5996 office
(720)-755-5997 fax
(720)-448-4177 cell

"Come Home To Your Dream"

ELEVATIONS
(SIDING)

HORIZON VIEW HOMES, LLC.

11409 Business Park Circle - SUITE 140 - Firestone, Colorado 80504
Office - (970) 465-4479 - www.hvhome.com

PLAN 2358 - N

MASTERPLAN

STATE of COLORADO

plan no.

2358 - N

designed

by: CMB

drawn by: CMB

date: 08 / 25 / 17


revisions :

date	drawn by

sheet

A-5


Copyright © 2015 by the Timberline Home Designs, Inc., Castle Rock CO, 720-733-3996. All rights reserved. The plans, elevations, drawings, illustrations and other material contained within this set are the property of Timberline Home Designs, Inc., and may not be reproduced either in part or wholly, nor are they to be assigned to any third party without the express written permission of the Timberline Home Designs, Inc. Written dimensions on the drawings shall have precedence over scaled dimensions, contractors shall verify and be responsible for all dimensions and conditions shown by these drawings.

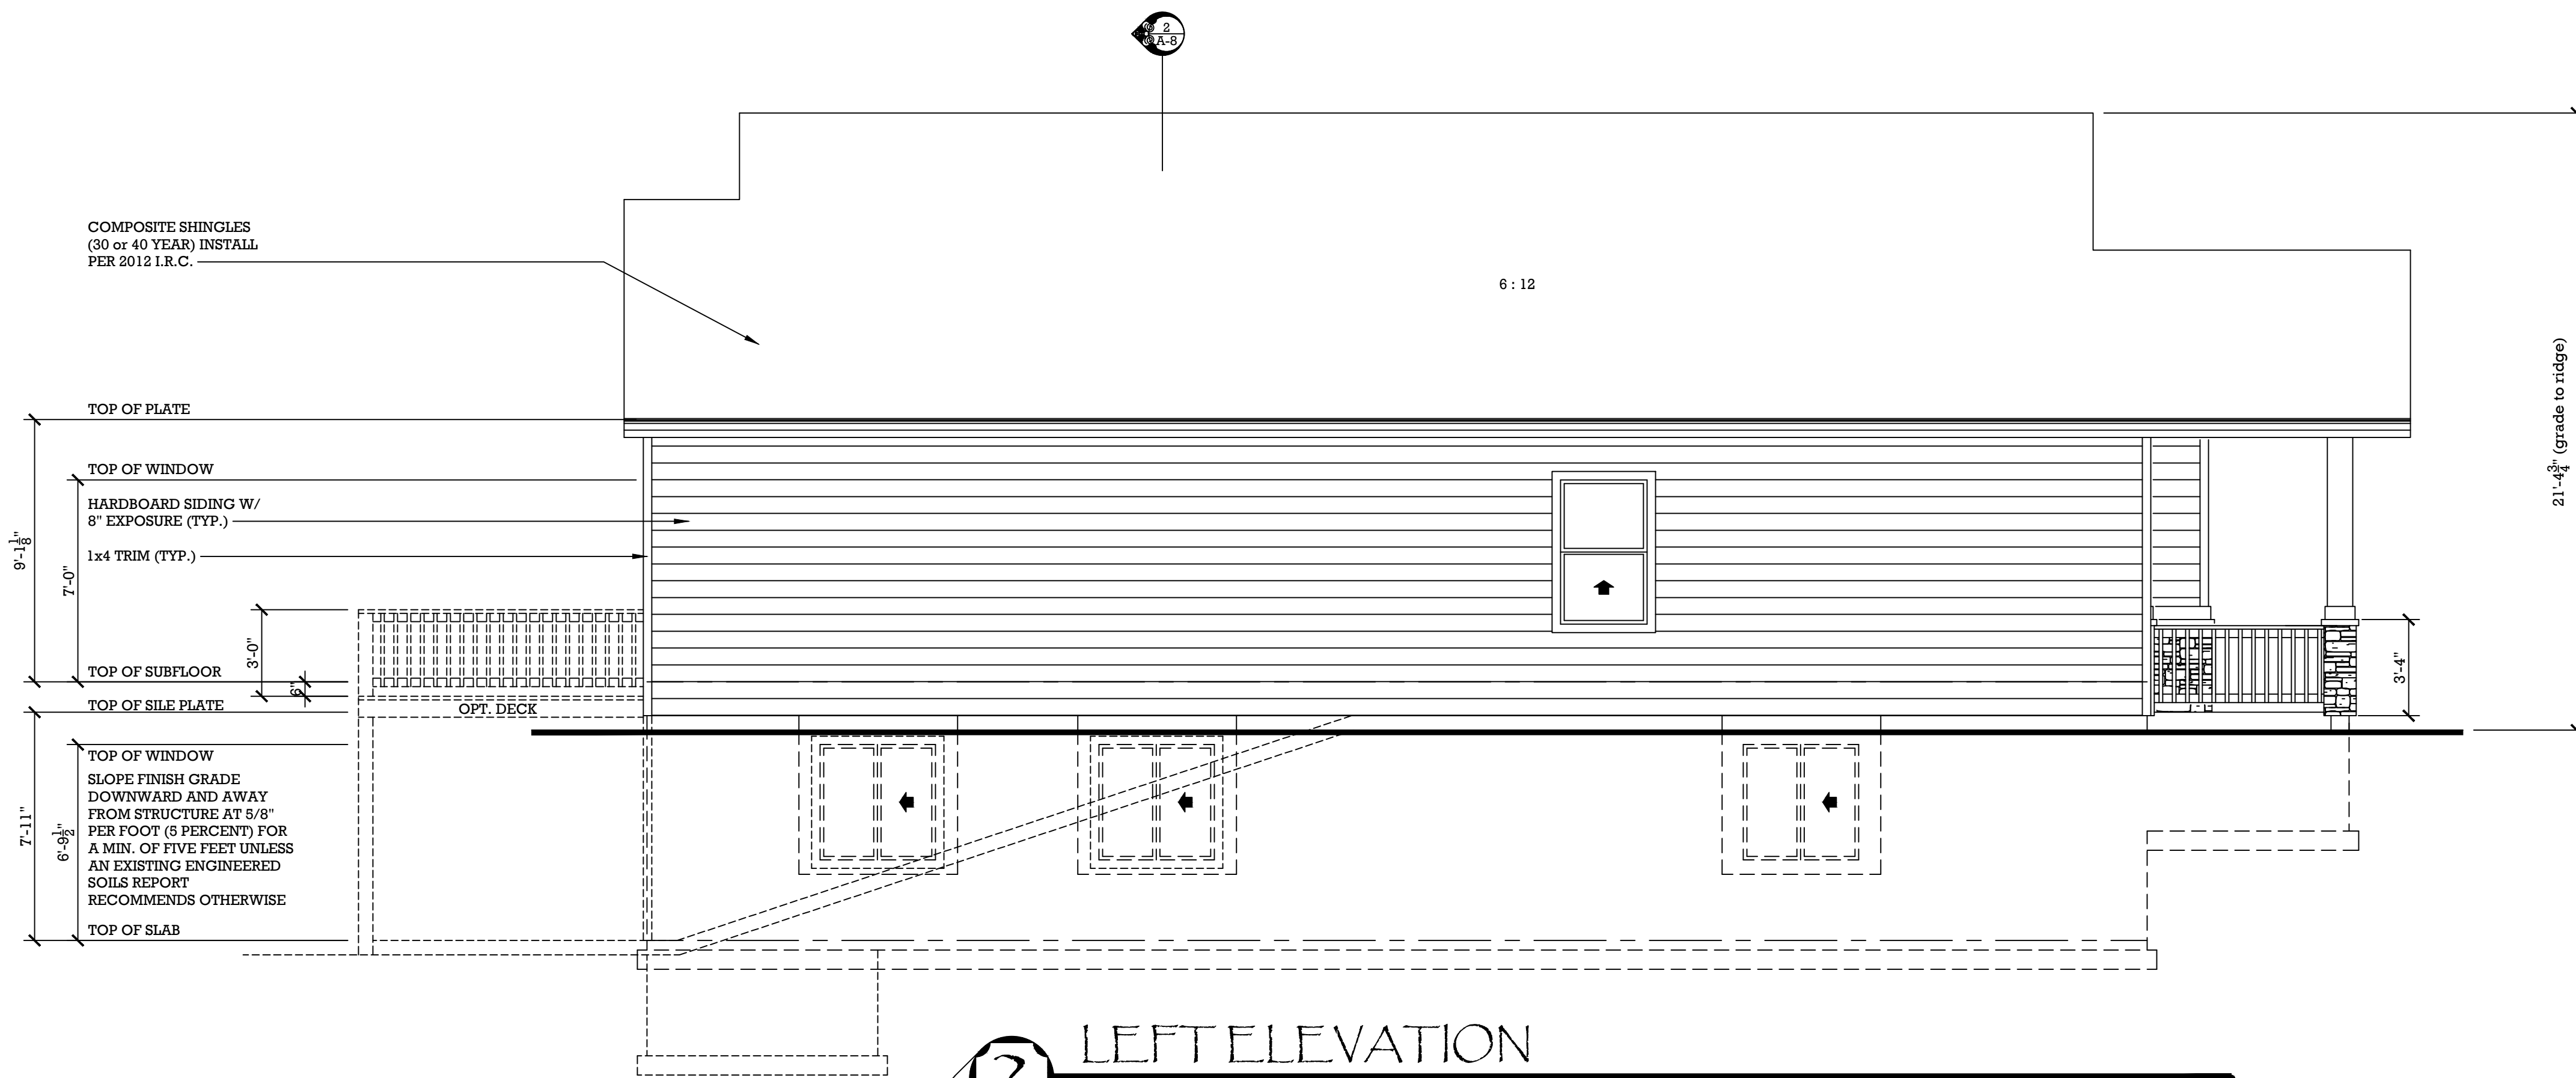

2 LEFT ELEVATION
SCALE: 1/4"=1'-0"

TYPICAL ELEVATION NOTES:

- EXTERIOR MATERIALS :
HARDBOARD SIDING W/ 8" EXPOSURE PER MFR. AS SHOWN.
OR CEMENTITIOUS STUCCO-TWO COAT SYSTEM with
METAL LATH and 30# FELT PER MFR. (FINISH AND COLOR
PER BUILDER'S SPEC.) AS SHOWN. OR STONE VENEER AS
SHOWN OVER EXTERIOR GRADE 'O.S.B.' SHEATHING (OR
EQUAL). INSTALL VENEER PER 2012 I.R.C.
- WINDOW TRIM :
AT DOOR & WINDOWS AS SHOWN.
- EAVE AND RAKE MATERIALS :
EAVE DETAIL PER BUILDER WITH GUTTER OR RAKE WITH
1x4 TRIM.
- WINDOWS :
VINYL GLASS UNITS OR APPROVED EQUALS. PER BUILDER.
[REFER TO PLANS AND WINDOW MFR. SPEC. FOR TEMPER
GLASS LOCATIONS].
- RAILINGS :
RAILING PER BUILDER. 36" HT. MIN. W/ 4" MAX. SPACS.
- ROOFING AND PITCH :
ROOFING TO BE (30 or 40 YEAR) COMPOSITE SHINGLE
OVER 30# FELT INSTALL PER MFR. 6 : 12 PITCH, UNLESS
NOTED OTHERWISE.
- ATTIC VENTILATION :
PROVIDE ROOF VENTS AND/OR DECORATIVE VENTS AS
SHOWN TO PROVIDE ATTIC VENTILATION AS REQUIRED
PER LOCAL CODE.
- REFER TO SECTIONS FOR ADDITIONAL INFORMATION.

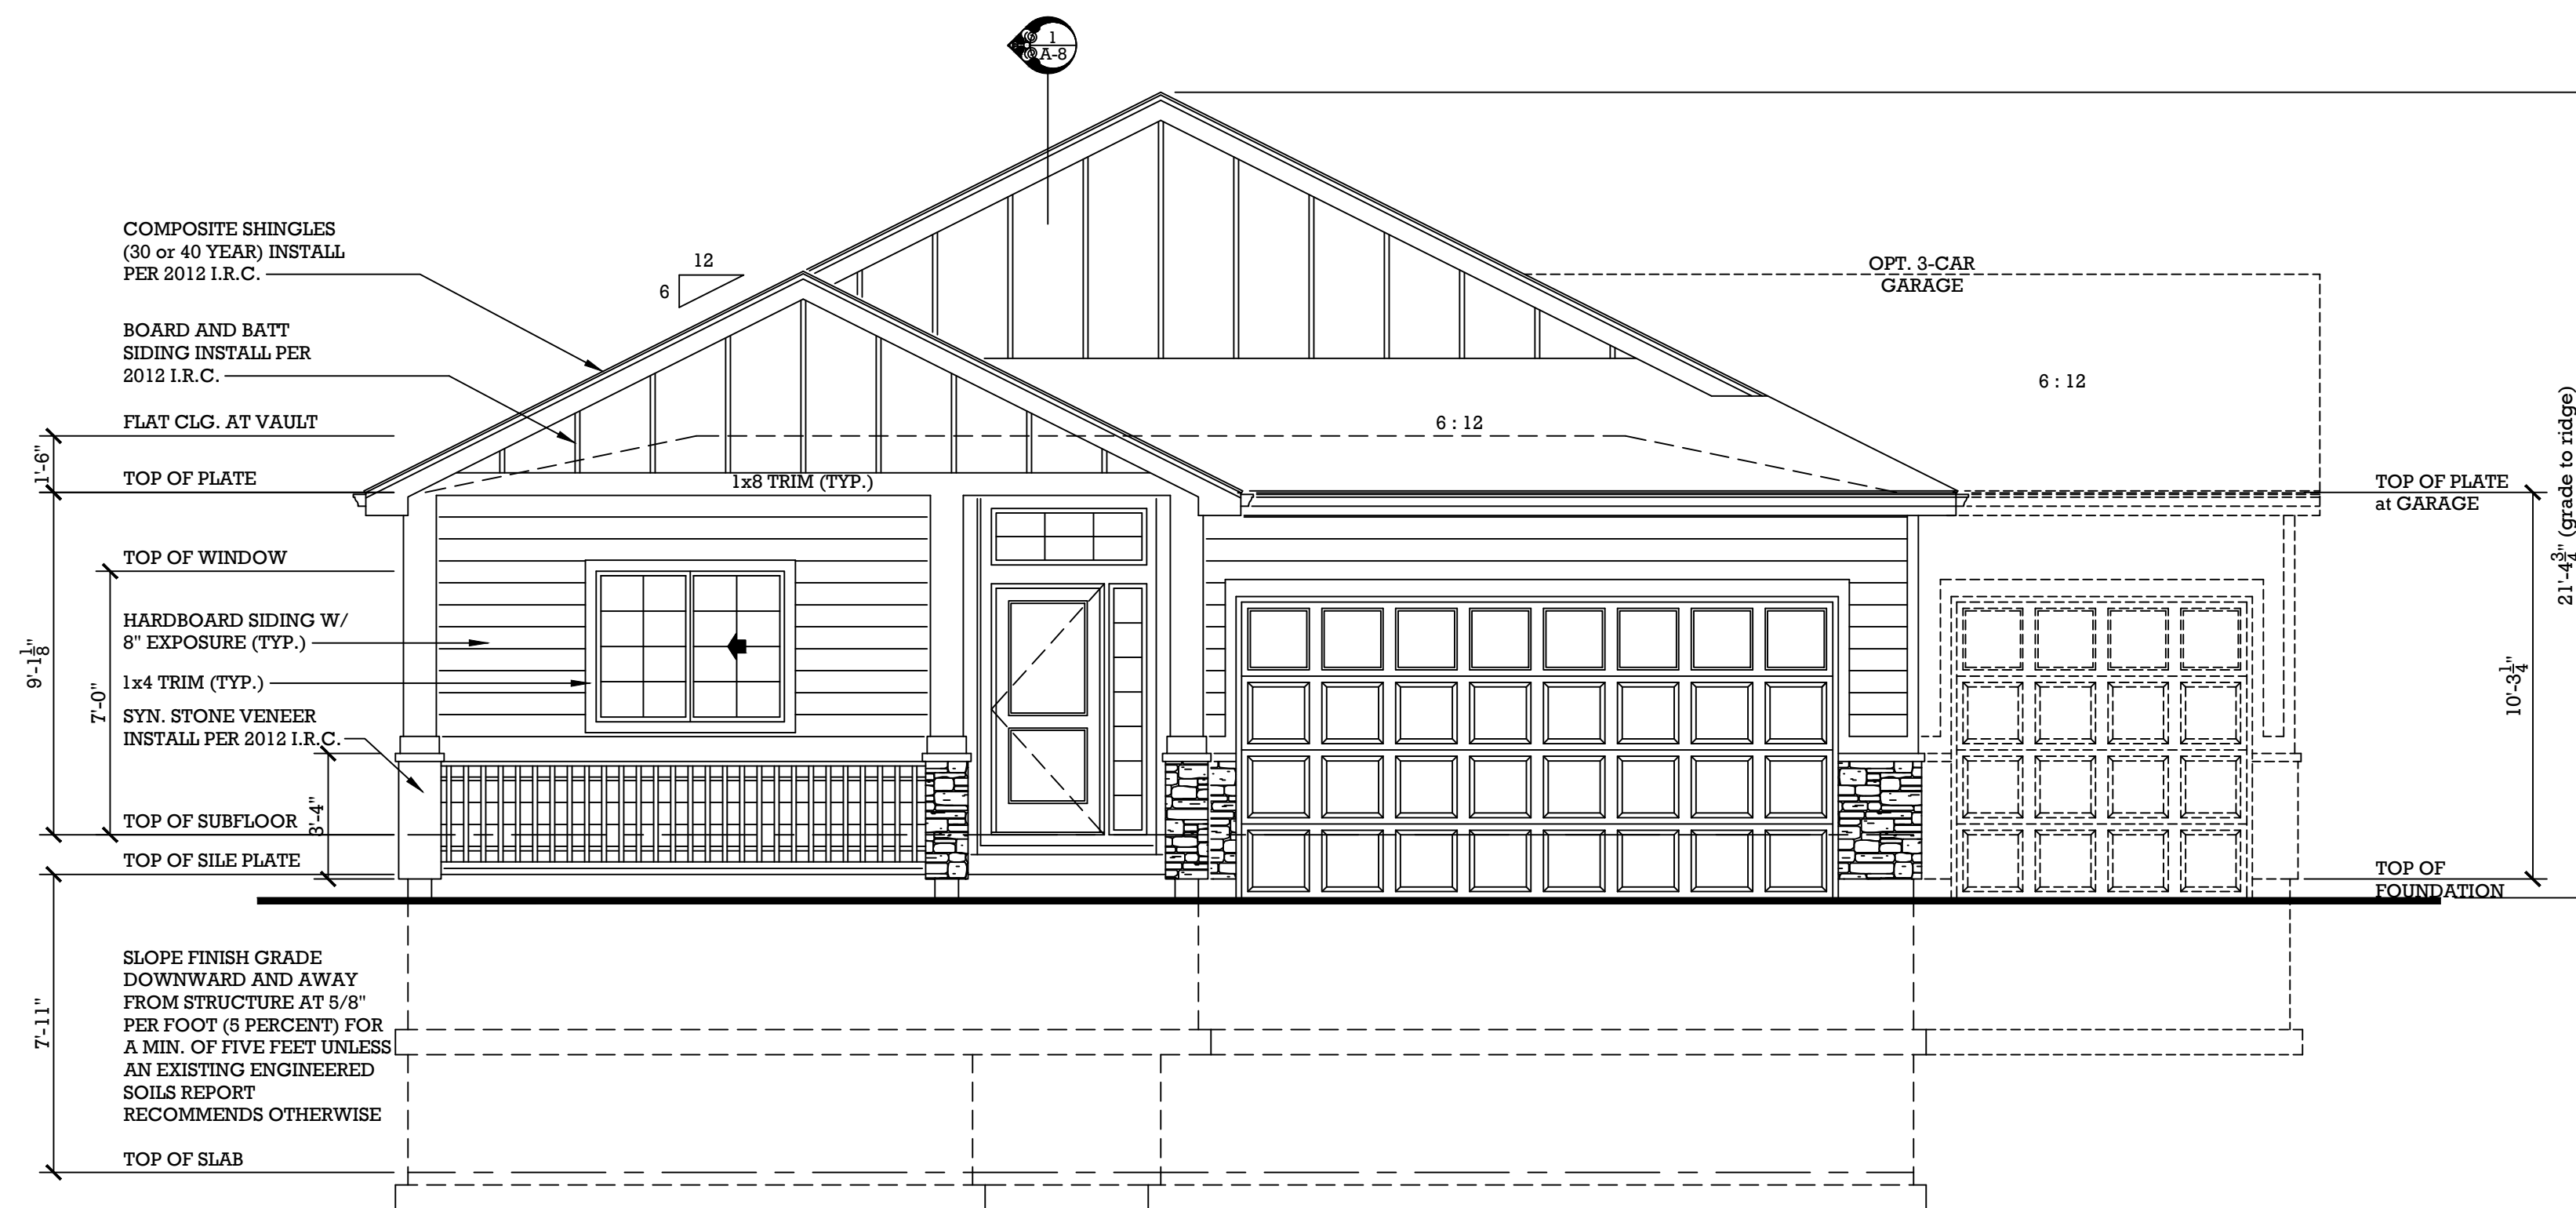

1 FRONT ELEVATION
SCALE: 1/4"=1'-0"

THD
TIMBERLINE
HOME DESIGNS, INC.
P.O. Box 955
Castle Rock, Colorado 80104
TimberlineHomeDesigns.com
(720)-755-5996 office
(720)-755-5997 fax
(720)-448-4177 cell

ELEVATIONS
(SIDING)
HORIZON VIEW HOMES, LLC.
11409 Business Park Circle - SUITE 140 - Firestone, Colorado 80504
Office - (970)-585-4479 - www.hvhome.com

PLAN 1605 - N
MASTERPLAN
STATE of COLORADO

plan no.
1605-N

designed
by: **CMB**
drawn by: **CMB**
date: **08 / 25 / 17**
revisions :
date drawn by

sheet
A - 4

Copyright © 2017 by the Timberline Home Designs, Inc., Castle Rock CO, 720-753-3996. All rights reserved. The plans, elevations, drawings, illustrations and other material contained within this set are the property of Timberline Home Designs, Inc., and may not be reproduced either in part or wholly, nor are they to be assigned to any third party without the express written permission of the Timberline Home Designs, Inc. Written dimensions on the drawings shall have precedence over scaled dimensions, contractors shall verify and be responsible for all dimensions and conditions shown by these drawings.





DAVID WOODY and CO.
CUSTOM HOME DESIGN AND DRAFTING
PO BOX 2391 MONUMENT, CO 80132
(719)531-9018

**MODEL : 1398.N
FULL BASEMENT**

Horizon View Homes
6240 Lake Shore Court
Colorado Springs, CO 80915
Telephone: (719) 382-9433
Fax: (719) 382-9488

DATE: 4-18-14
DRAWN BY: D.W.
A=3



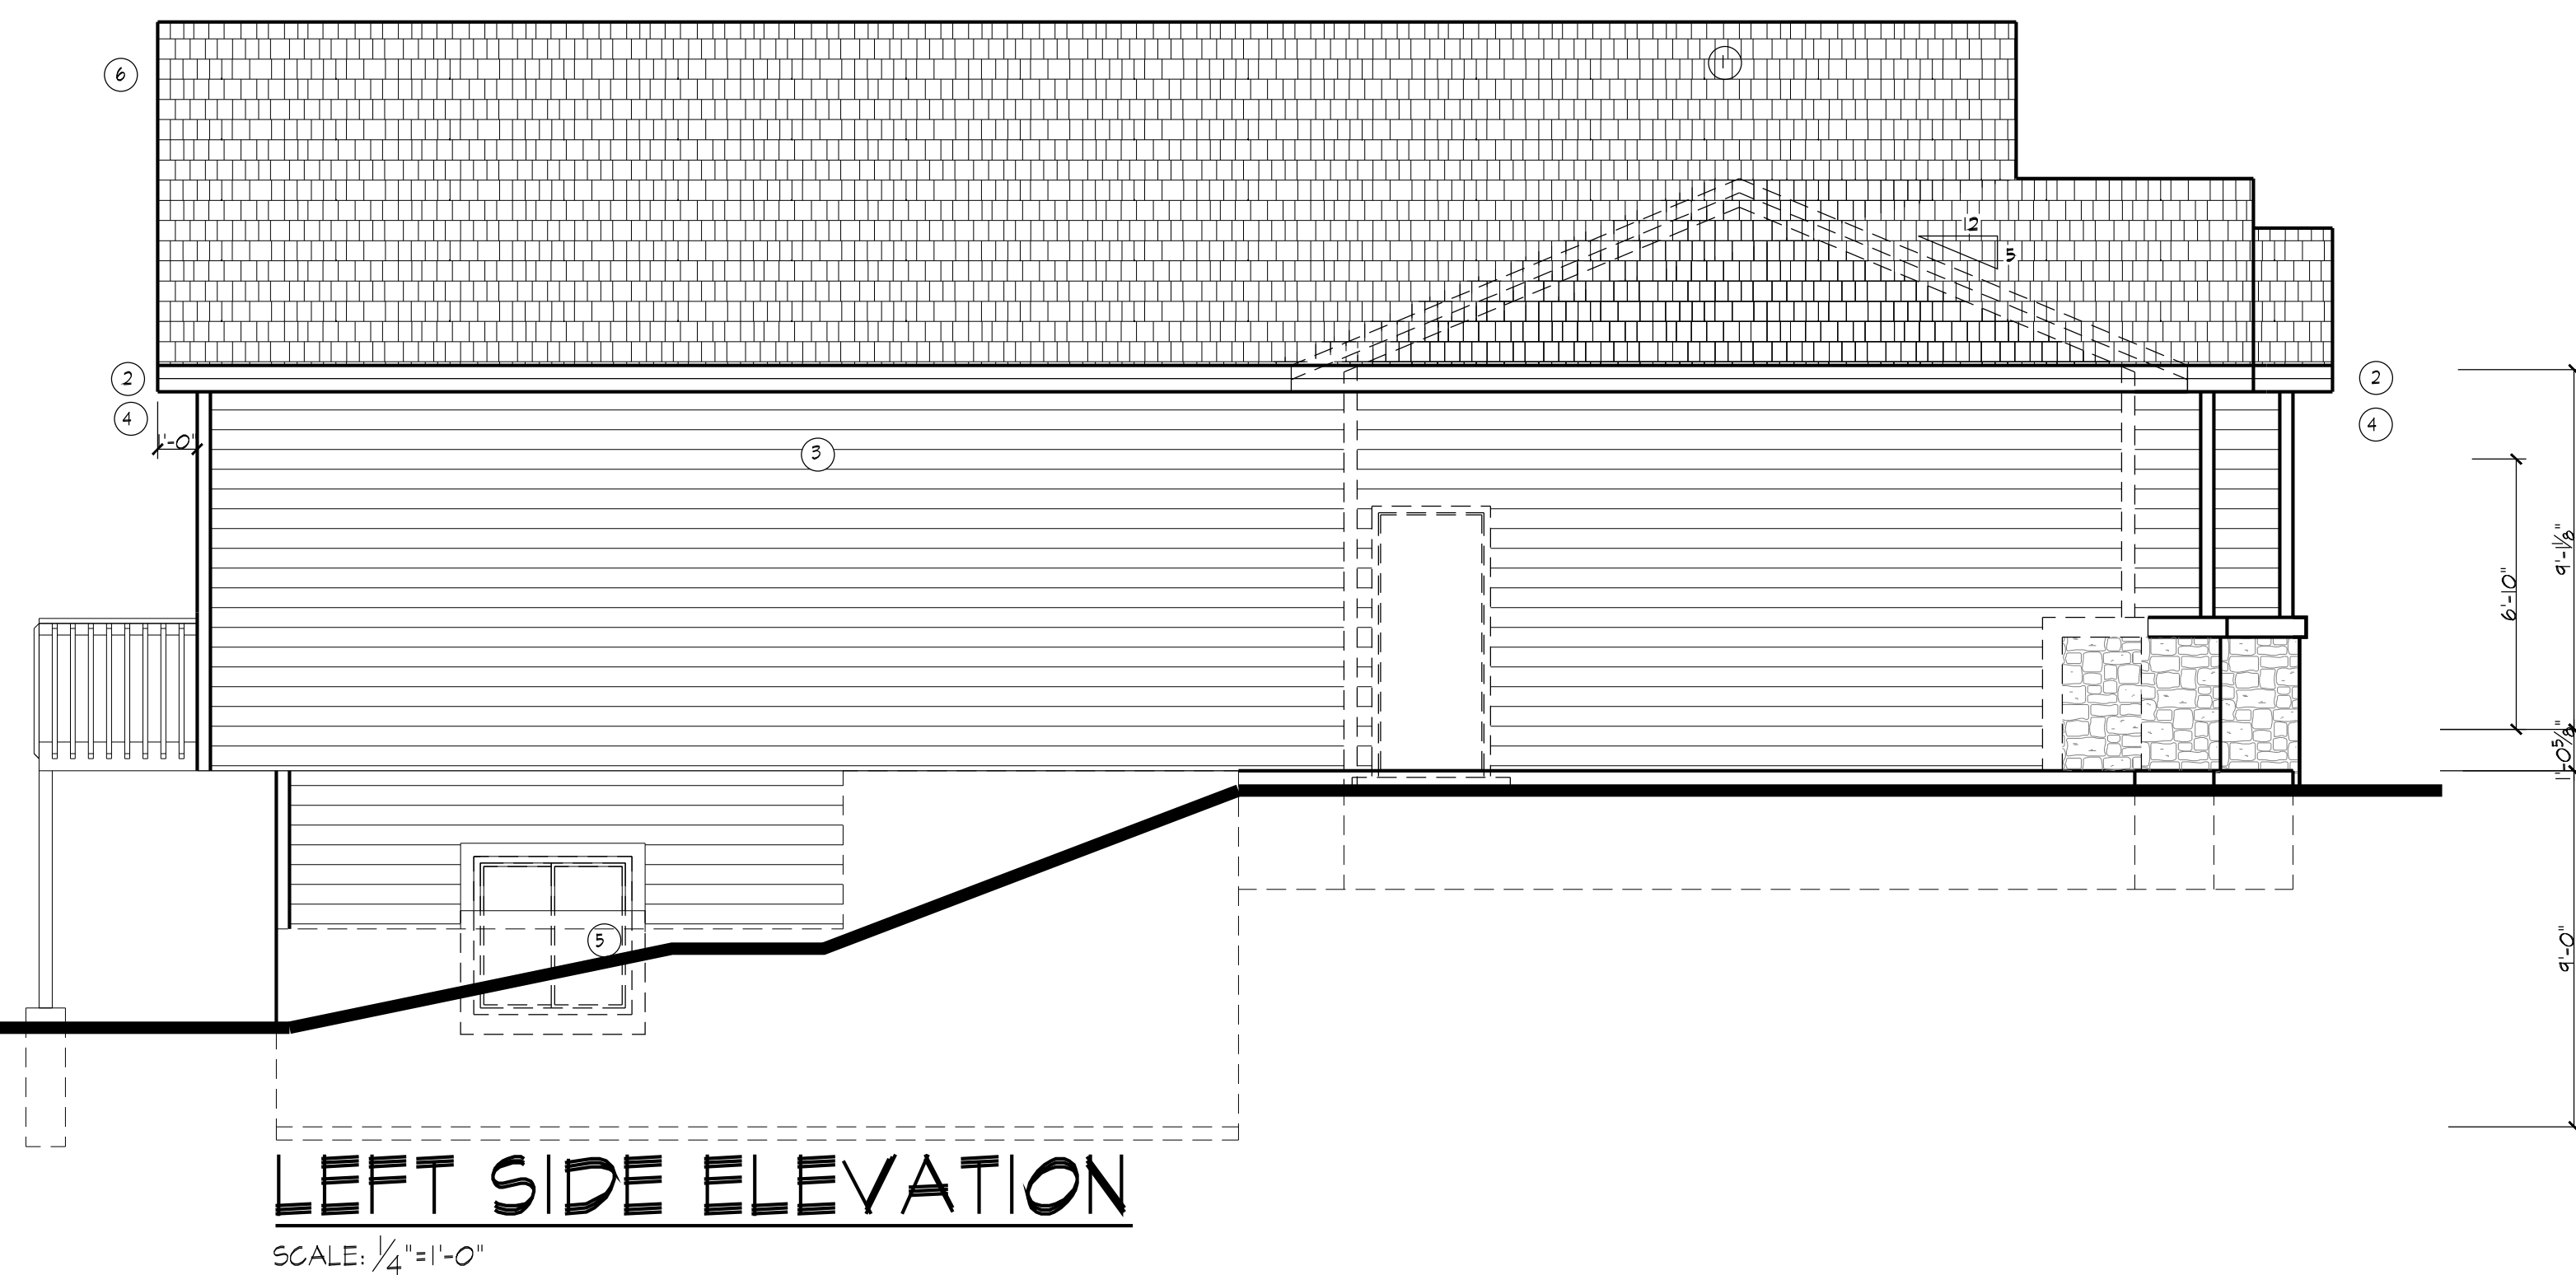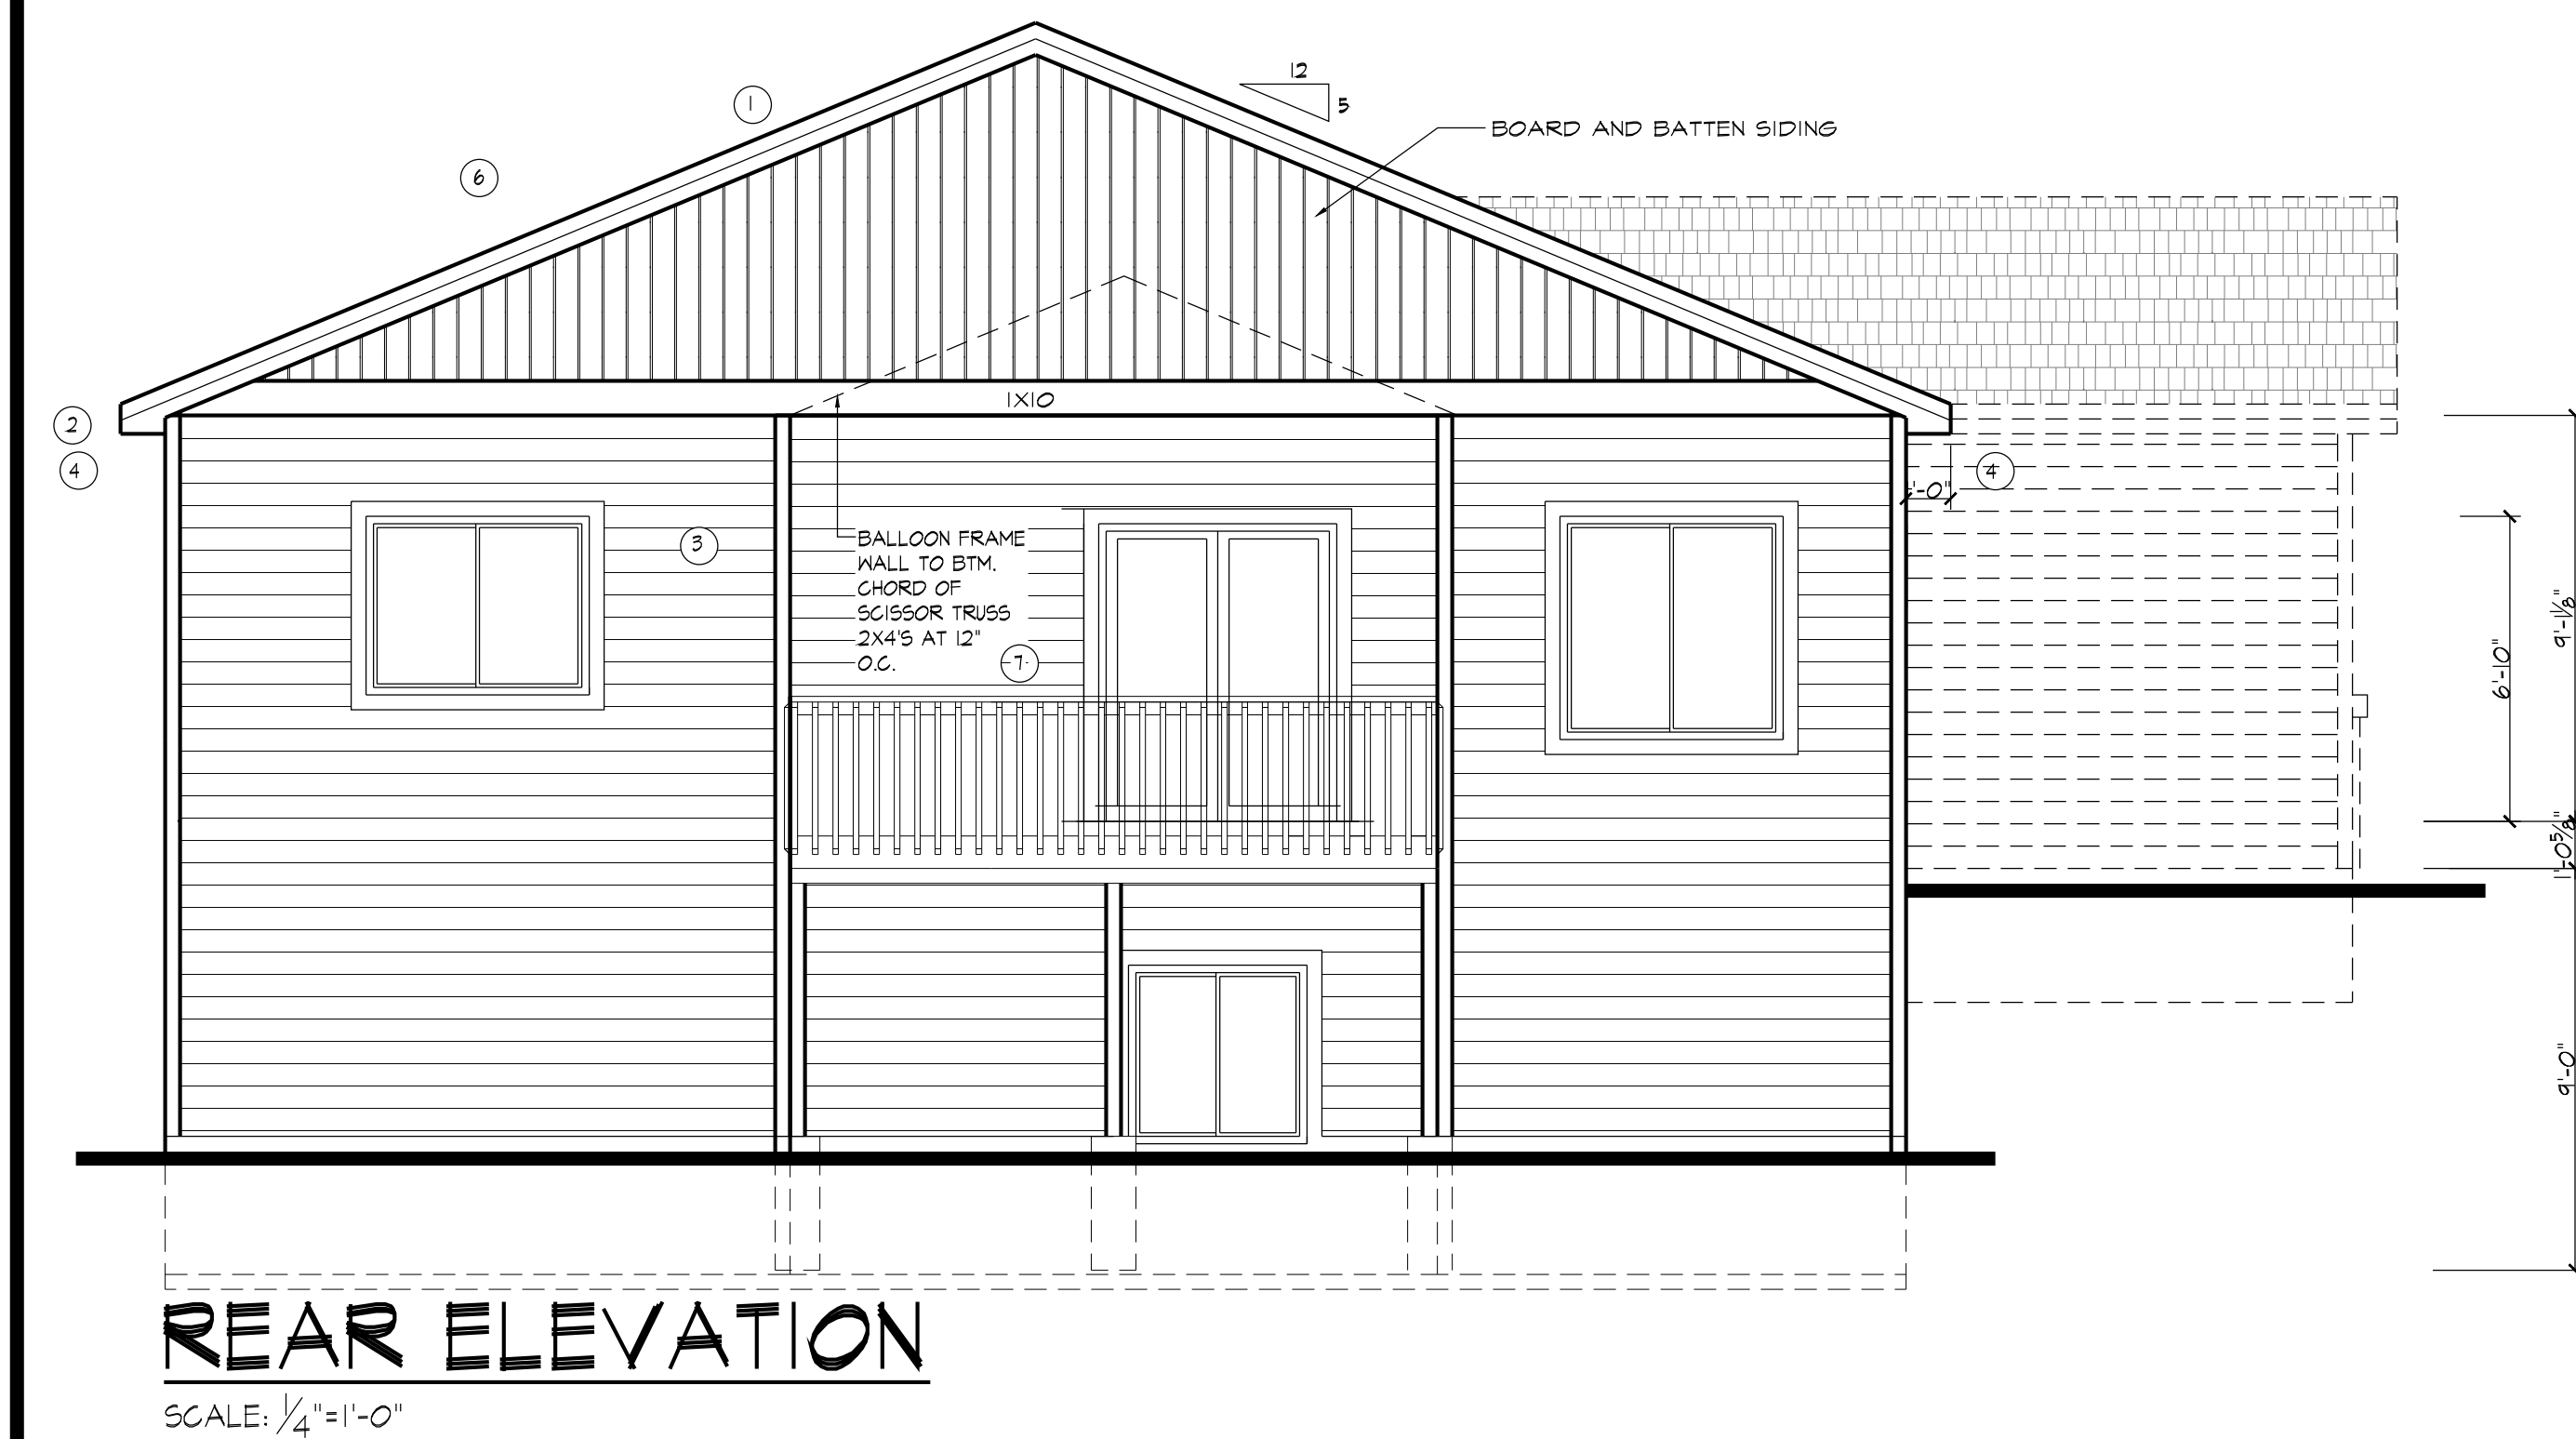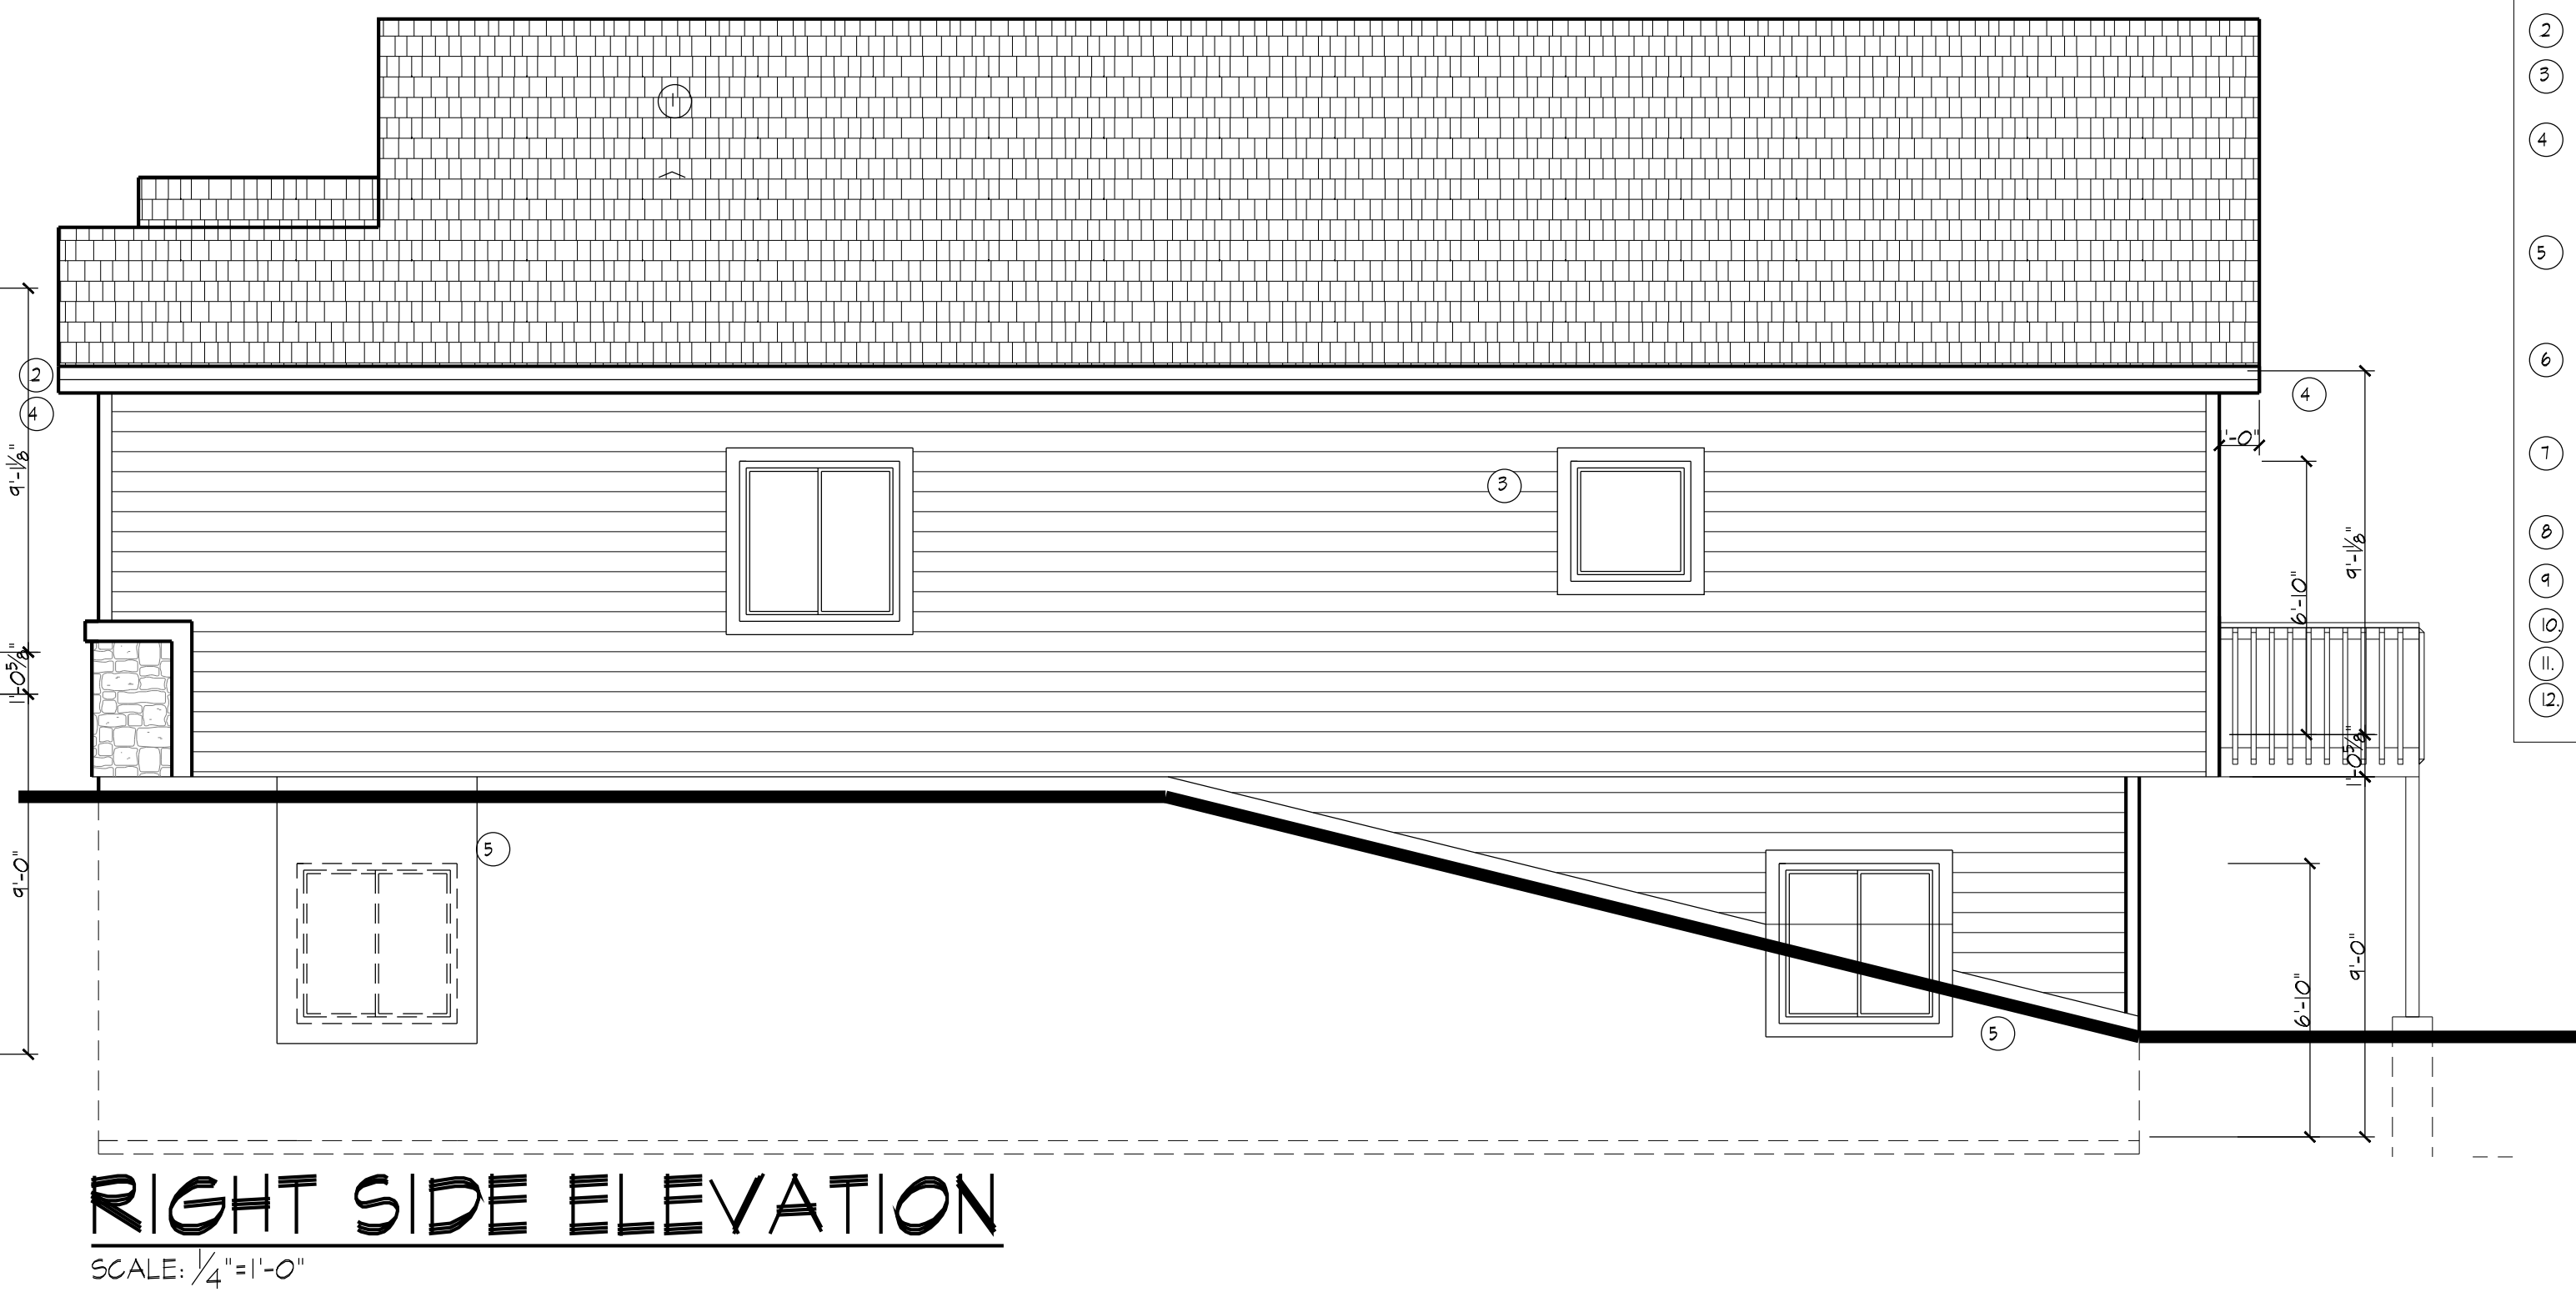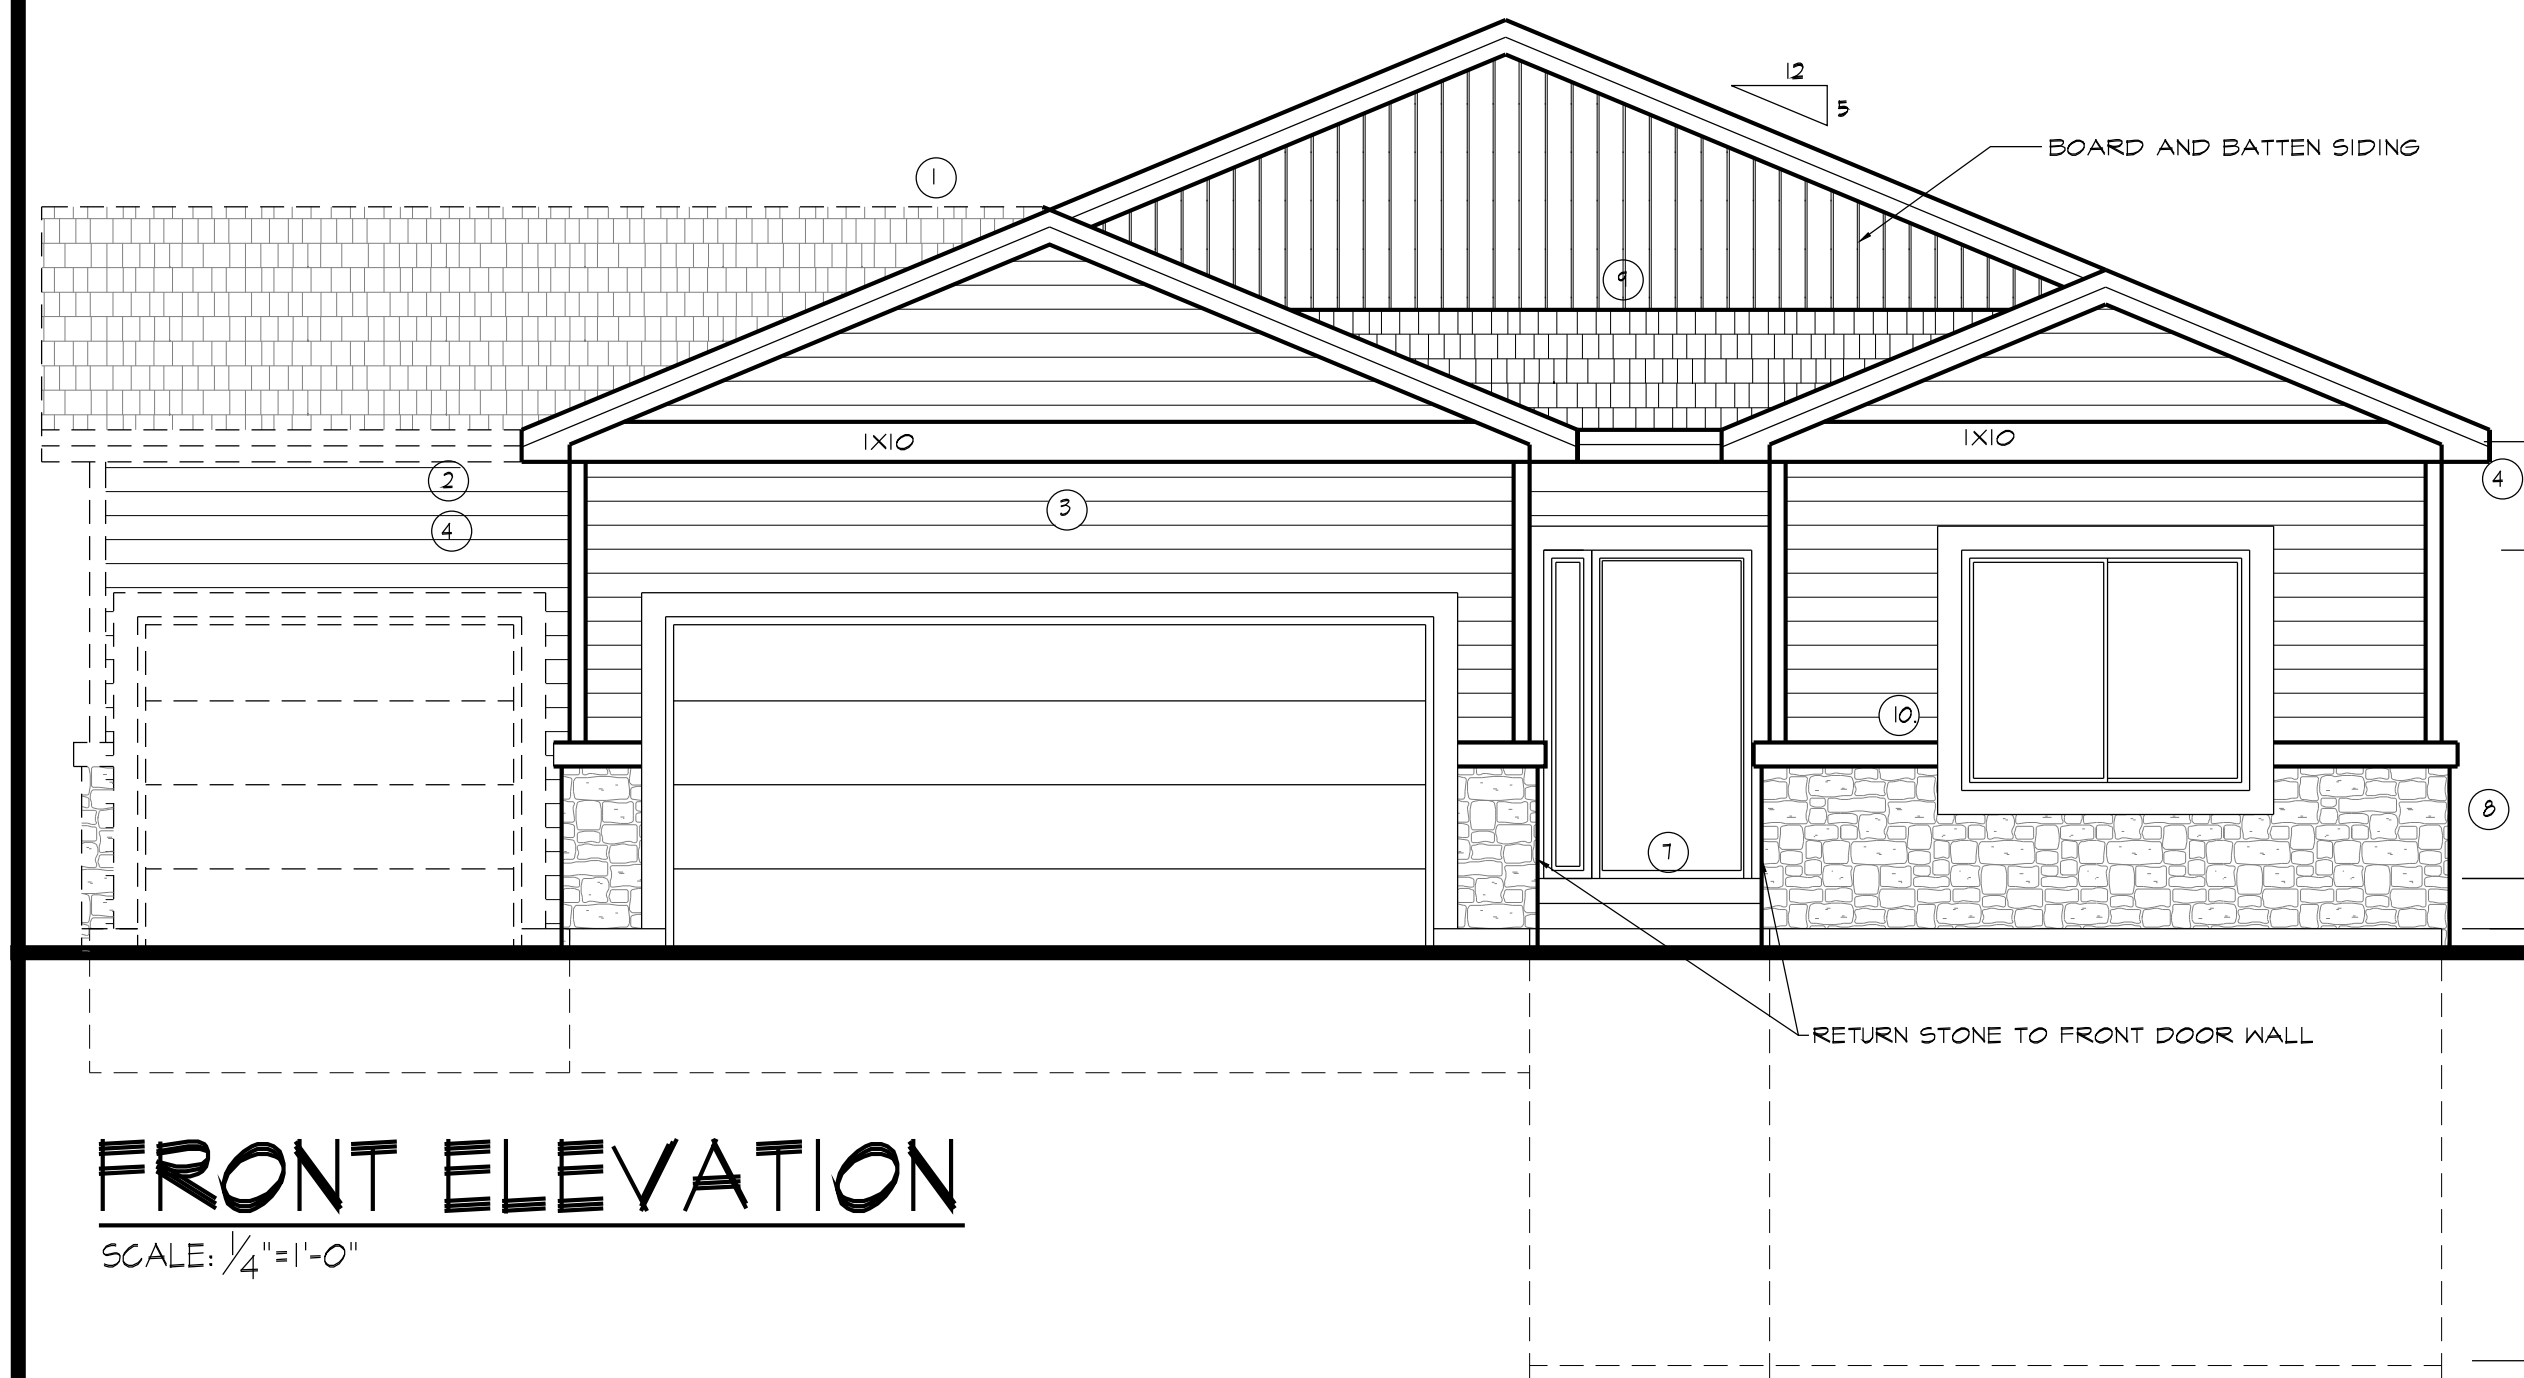

ELEVATION NOTES:

- 1 ASPH. SHINGLE ROOFING
1240# BETWEEN OCT. 31 AND MAY 1.
- 2 1x8 HD.BD. FASCIA
- 3 6" LAP SIDING
- 4 GALV. IRON GUTTER AND
DOWNSPOUT WITH TIP OUTS
OR CONC. SPLASH BLOCKS
TO 4'-0" AWAY FROM FDTN.
- 5 GALV. IRON RDM. WELL
W/ METAL BALUSTERS @4" MAX. OPNG.
- 6 PROVIDE ROOF VENTS AT 1/300
SQ. FT. OF ROOF. PLACE 1/2 OF VENTS IN
UPPER 1/3 OF ROOF AND 1/2 OF VENTS
IN SOFFITS
- 7 CONC. PATIO AND STEP.
- 8 CULTURED STONE
- 9 FLASH AT ALL ROOF AND WALL INTERSECTIONS.
- 10 3/16 IN TAPERED TOP STUCCO TRIM
- 11 2X4 TRIM
- 12 OPTIONAL 3RD CAR GARAGE

DATE:	REV.	BY:
4-6-12	MIBAR R.L.	D.W.
4-21-14	NICK R.L.	D.W.
4-24-14	NICK R.L.	D.W.
5-19-14	NICK R.L.	D.W.
6-3-14	DAVID WOODY	D.W.
6-11-14	MIBAR CON.	D.W.





DAVID WOODY and CO.
CUSTOM HOME DESIGN AND DRAFTING
PO BOX 2391 MONUMENT, CO 80132
(719) 581-9018

MODEL : 1398.N
GARDEN LEVEL

Horizon View Homes
6240 Lake Shore Court
Colorado Springs, Co 80915
Telephone: (719) 382-9433
Fax: (719) 382-9488

DATE:	4-18-14
DRAWN BY:	D.W.

A-3.1

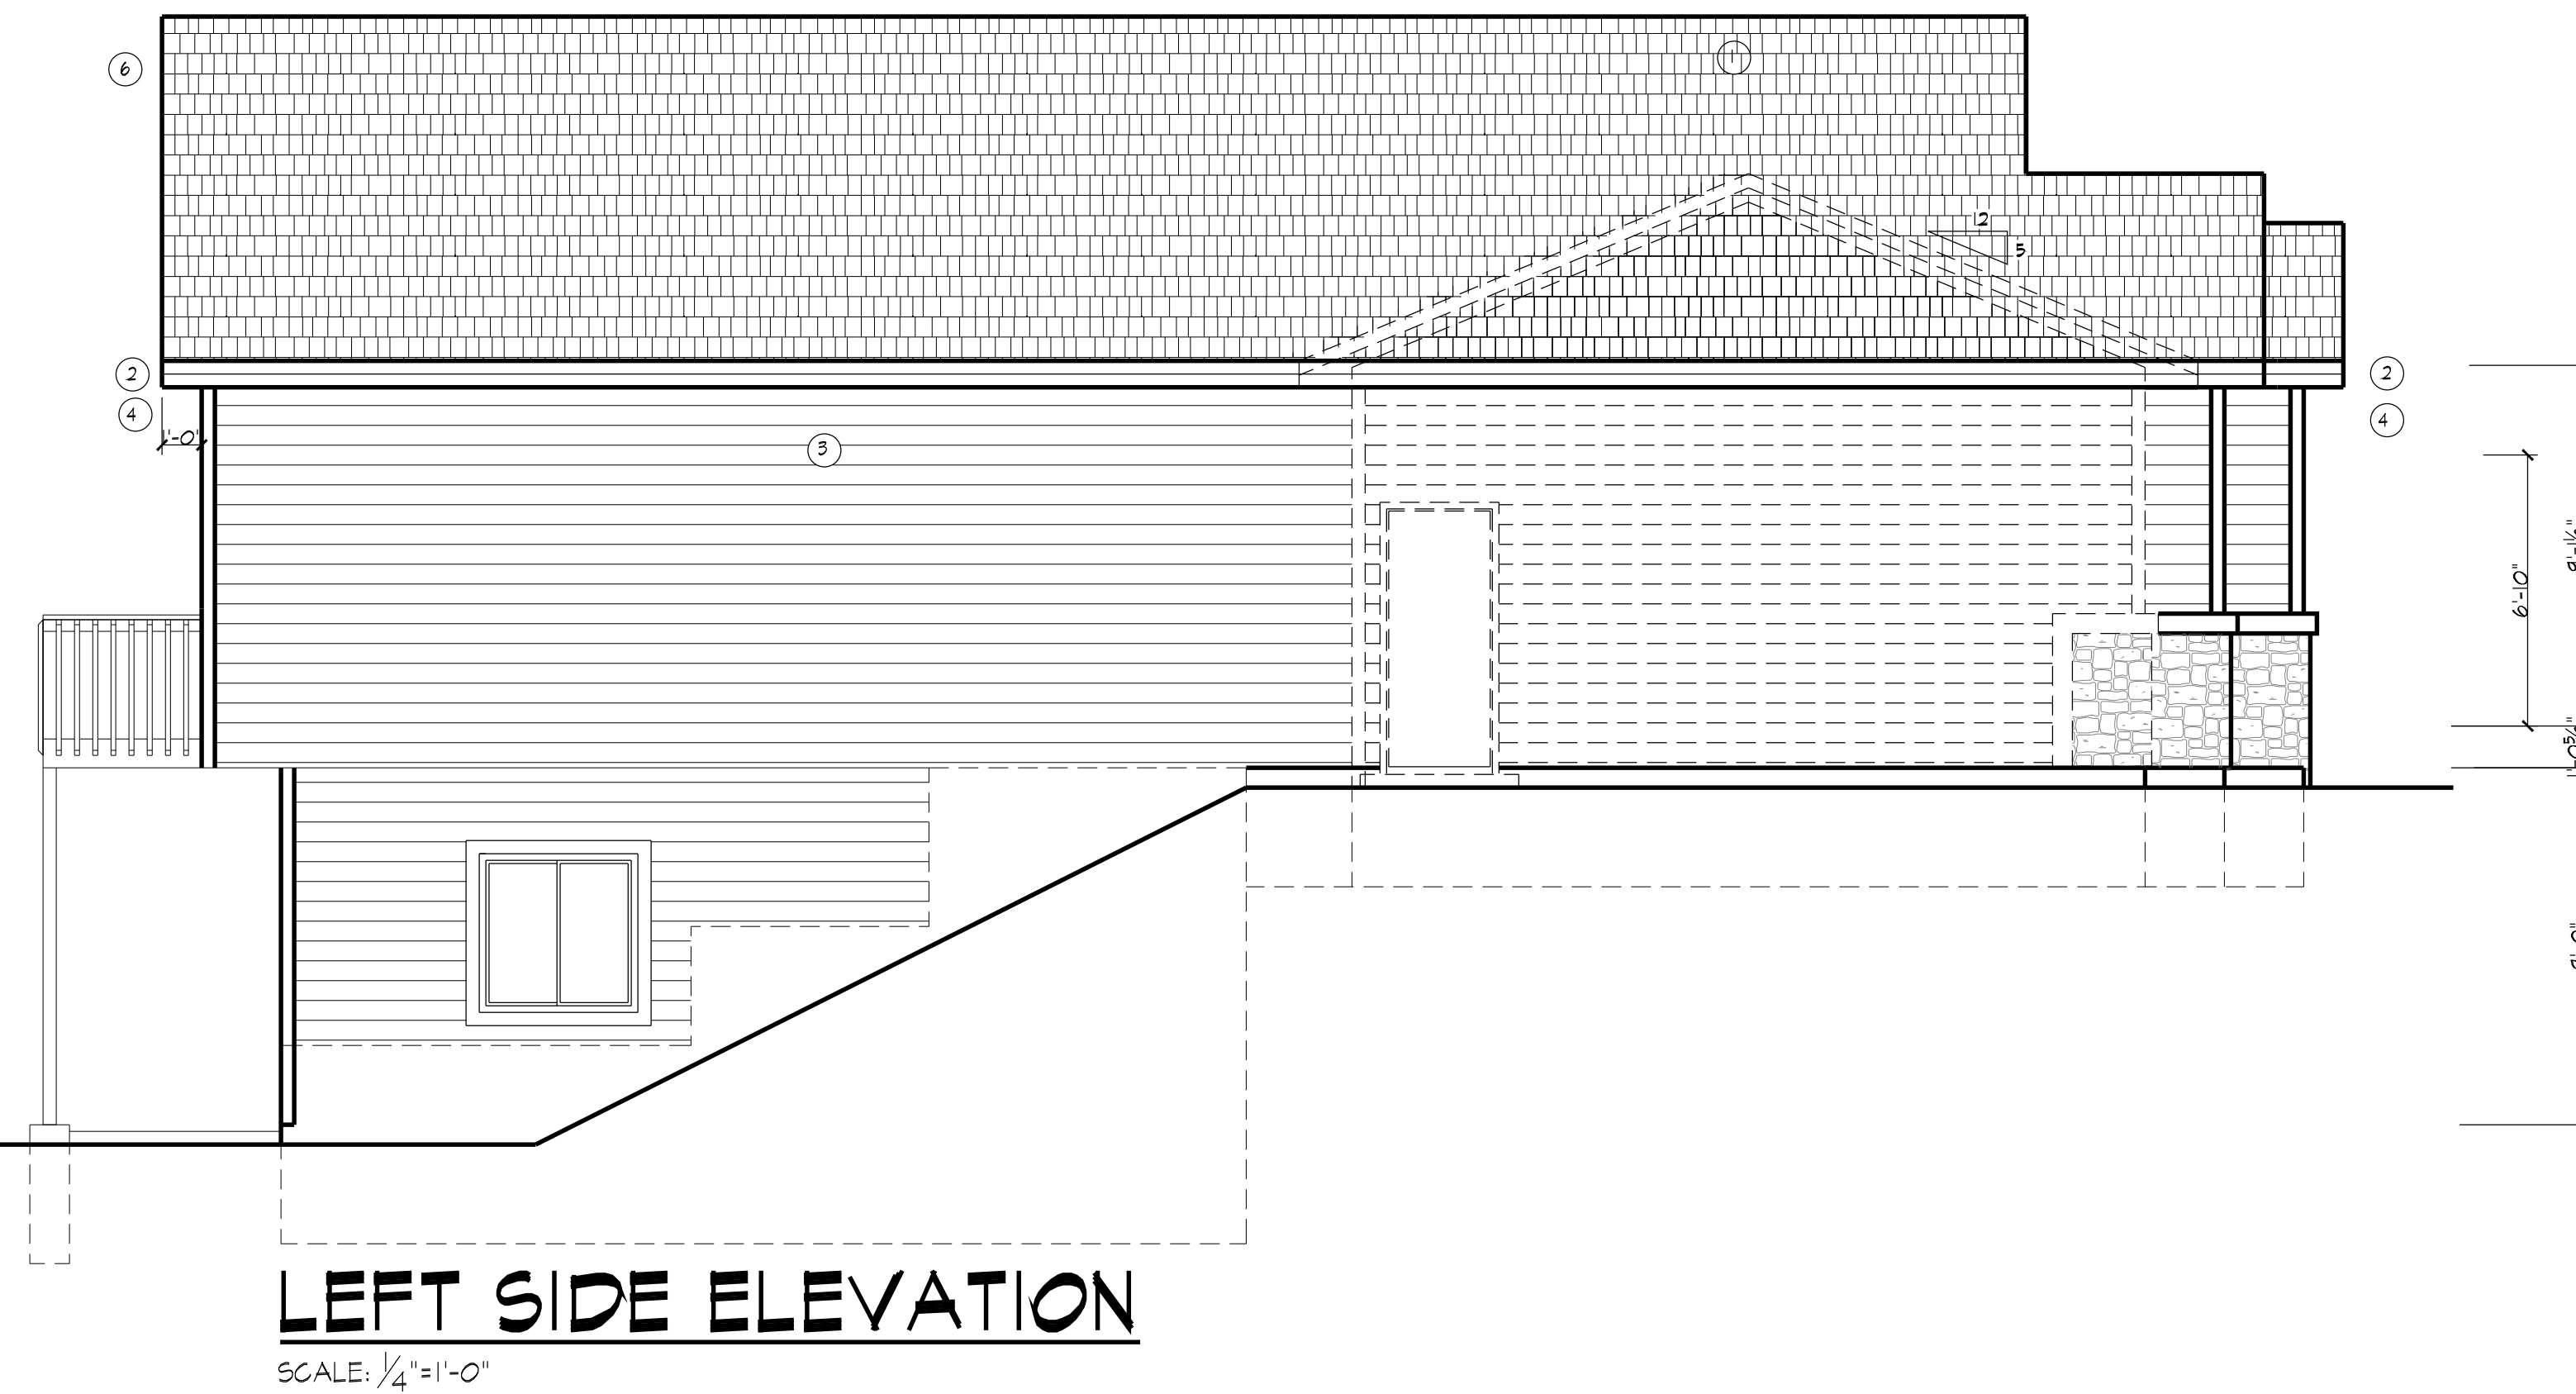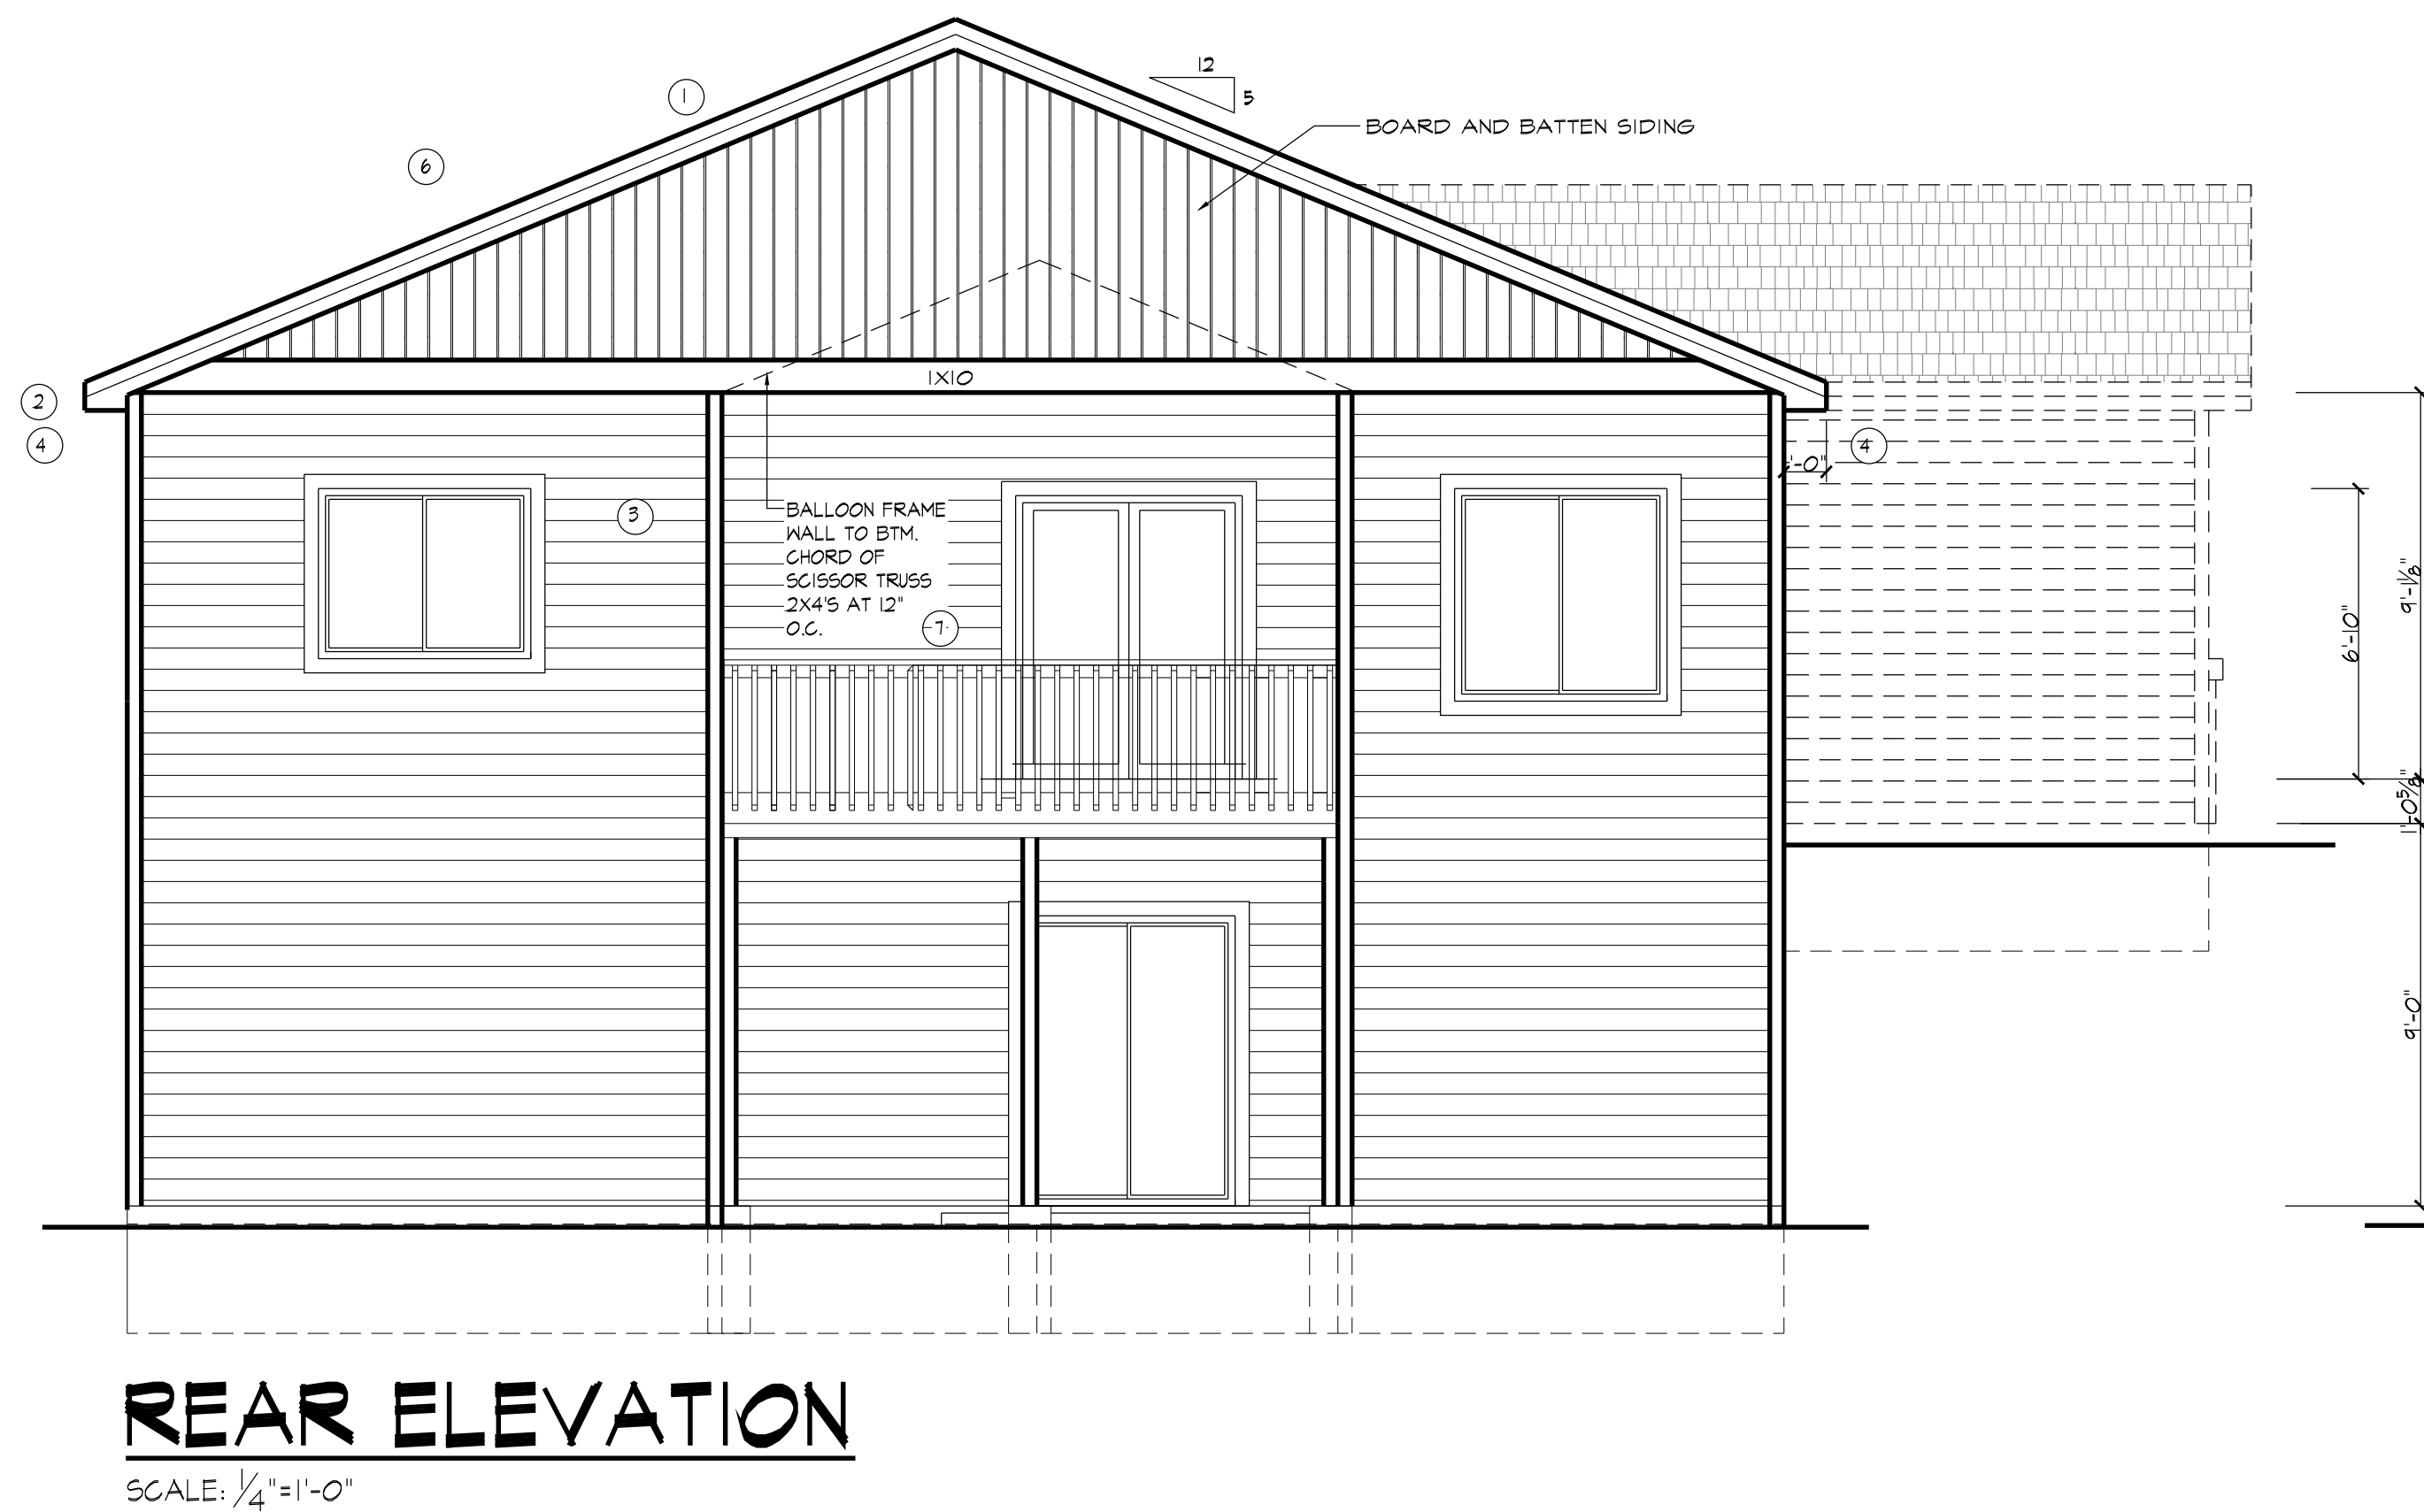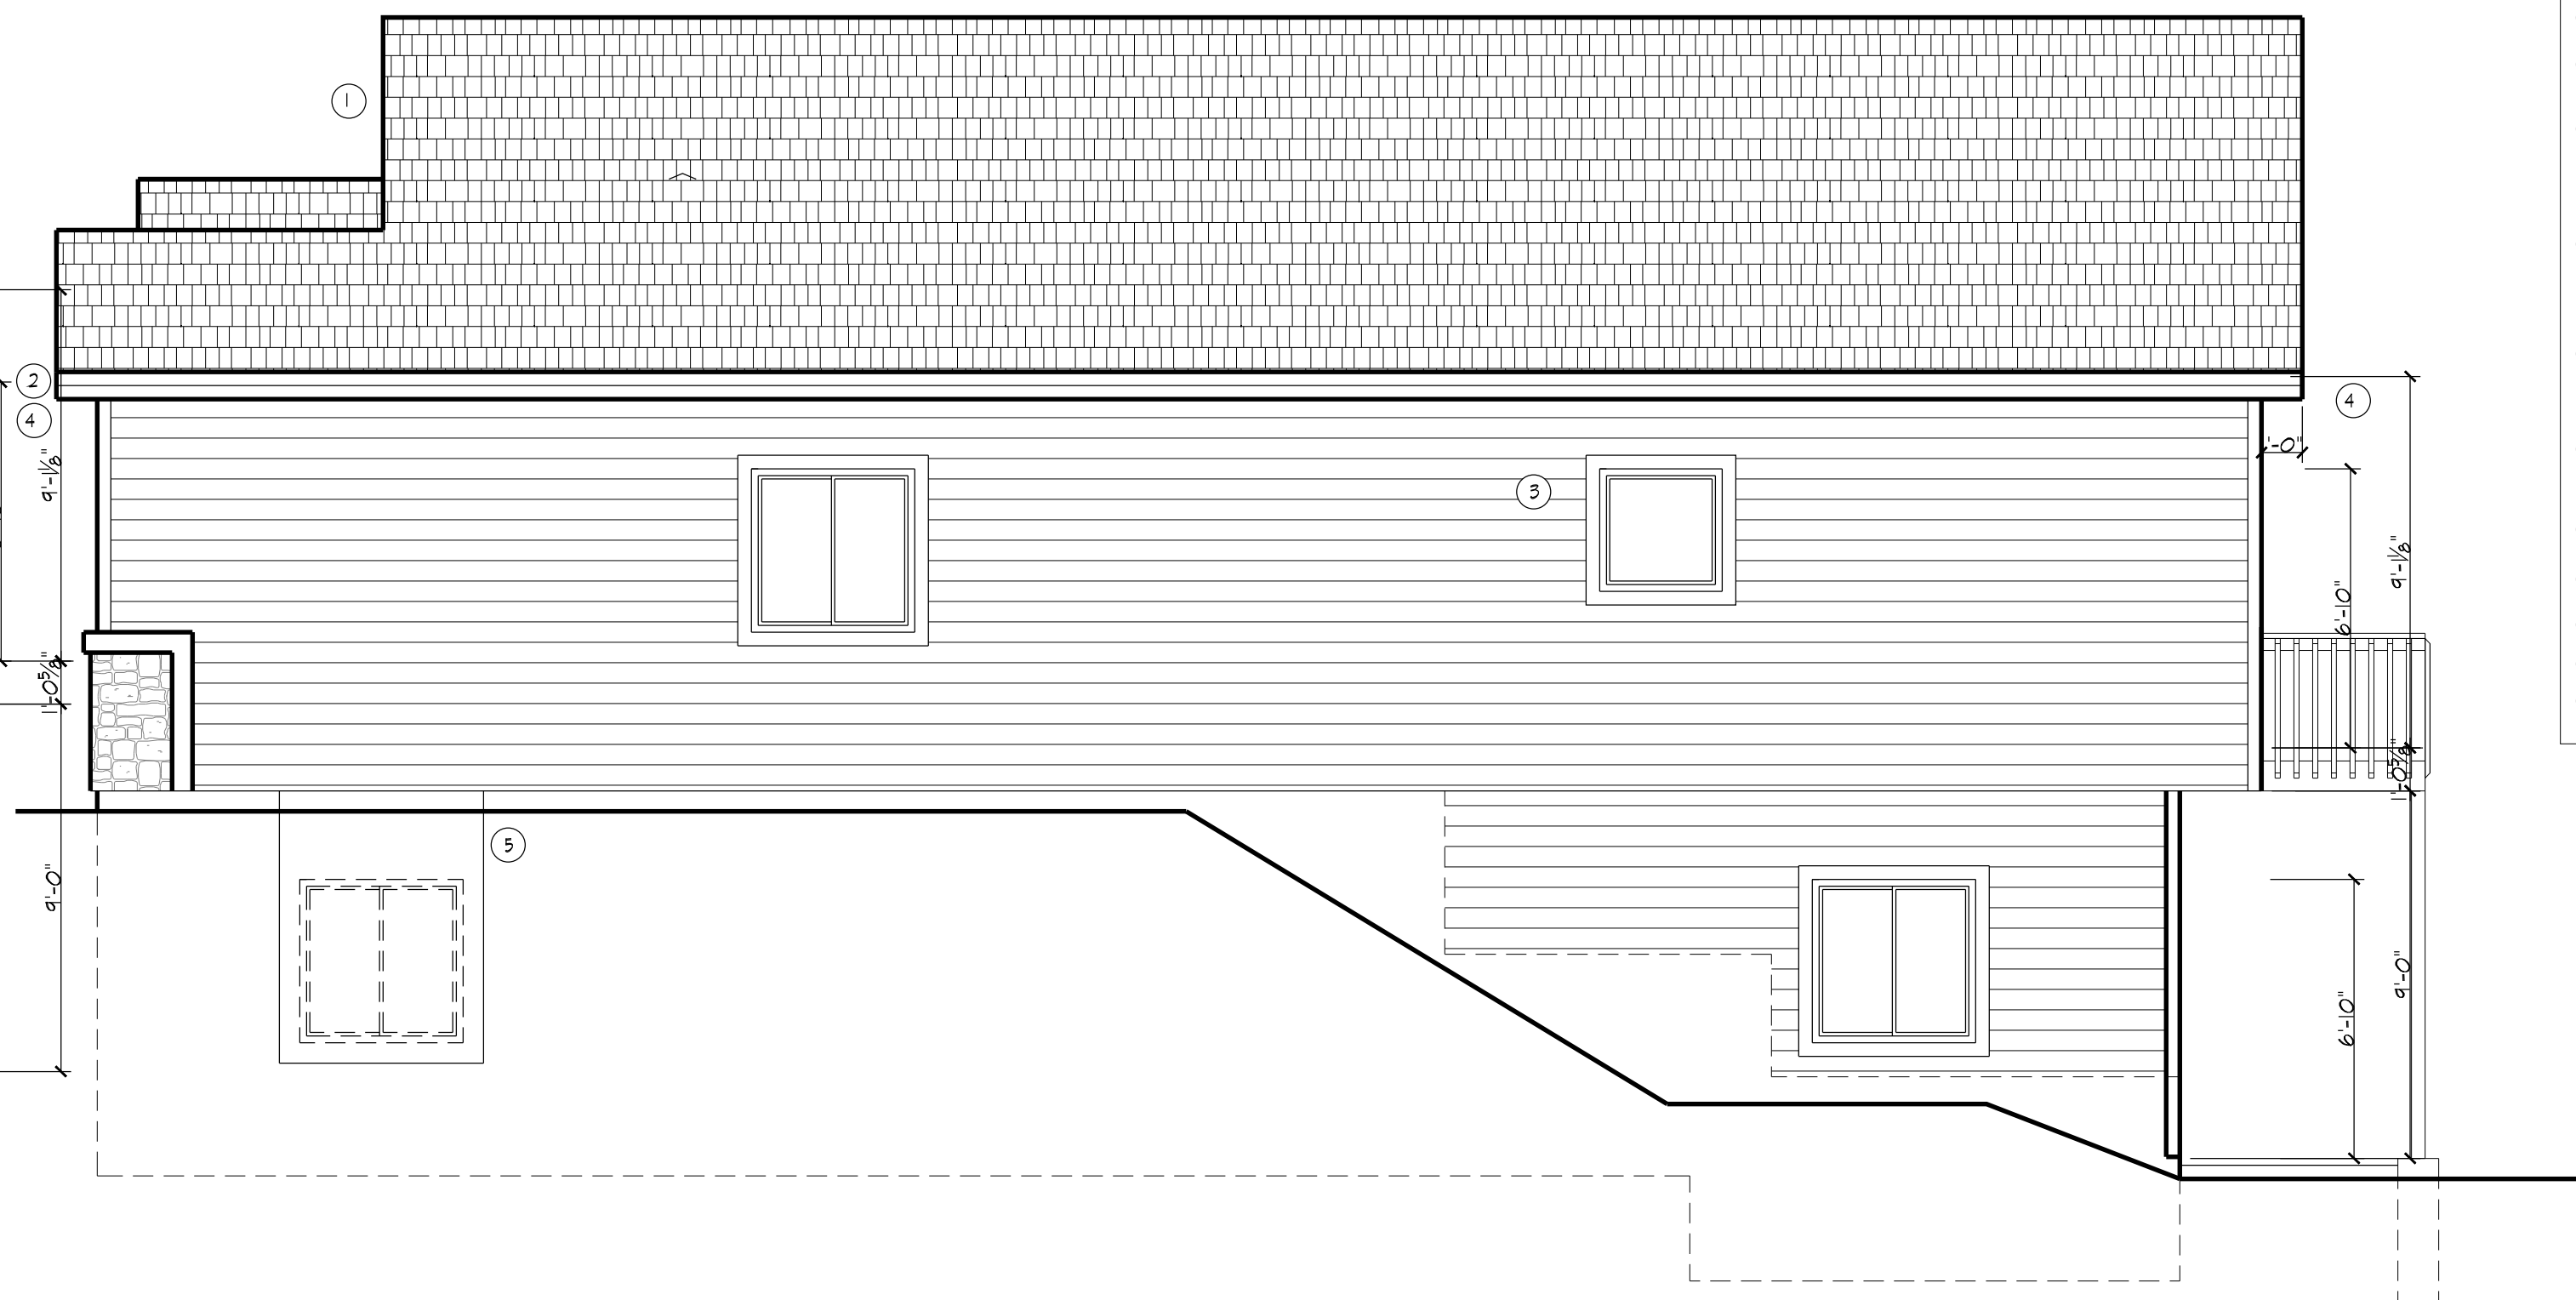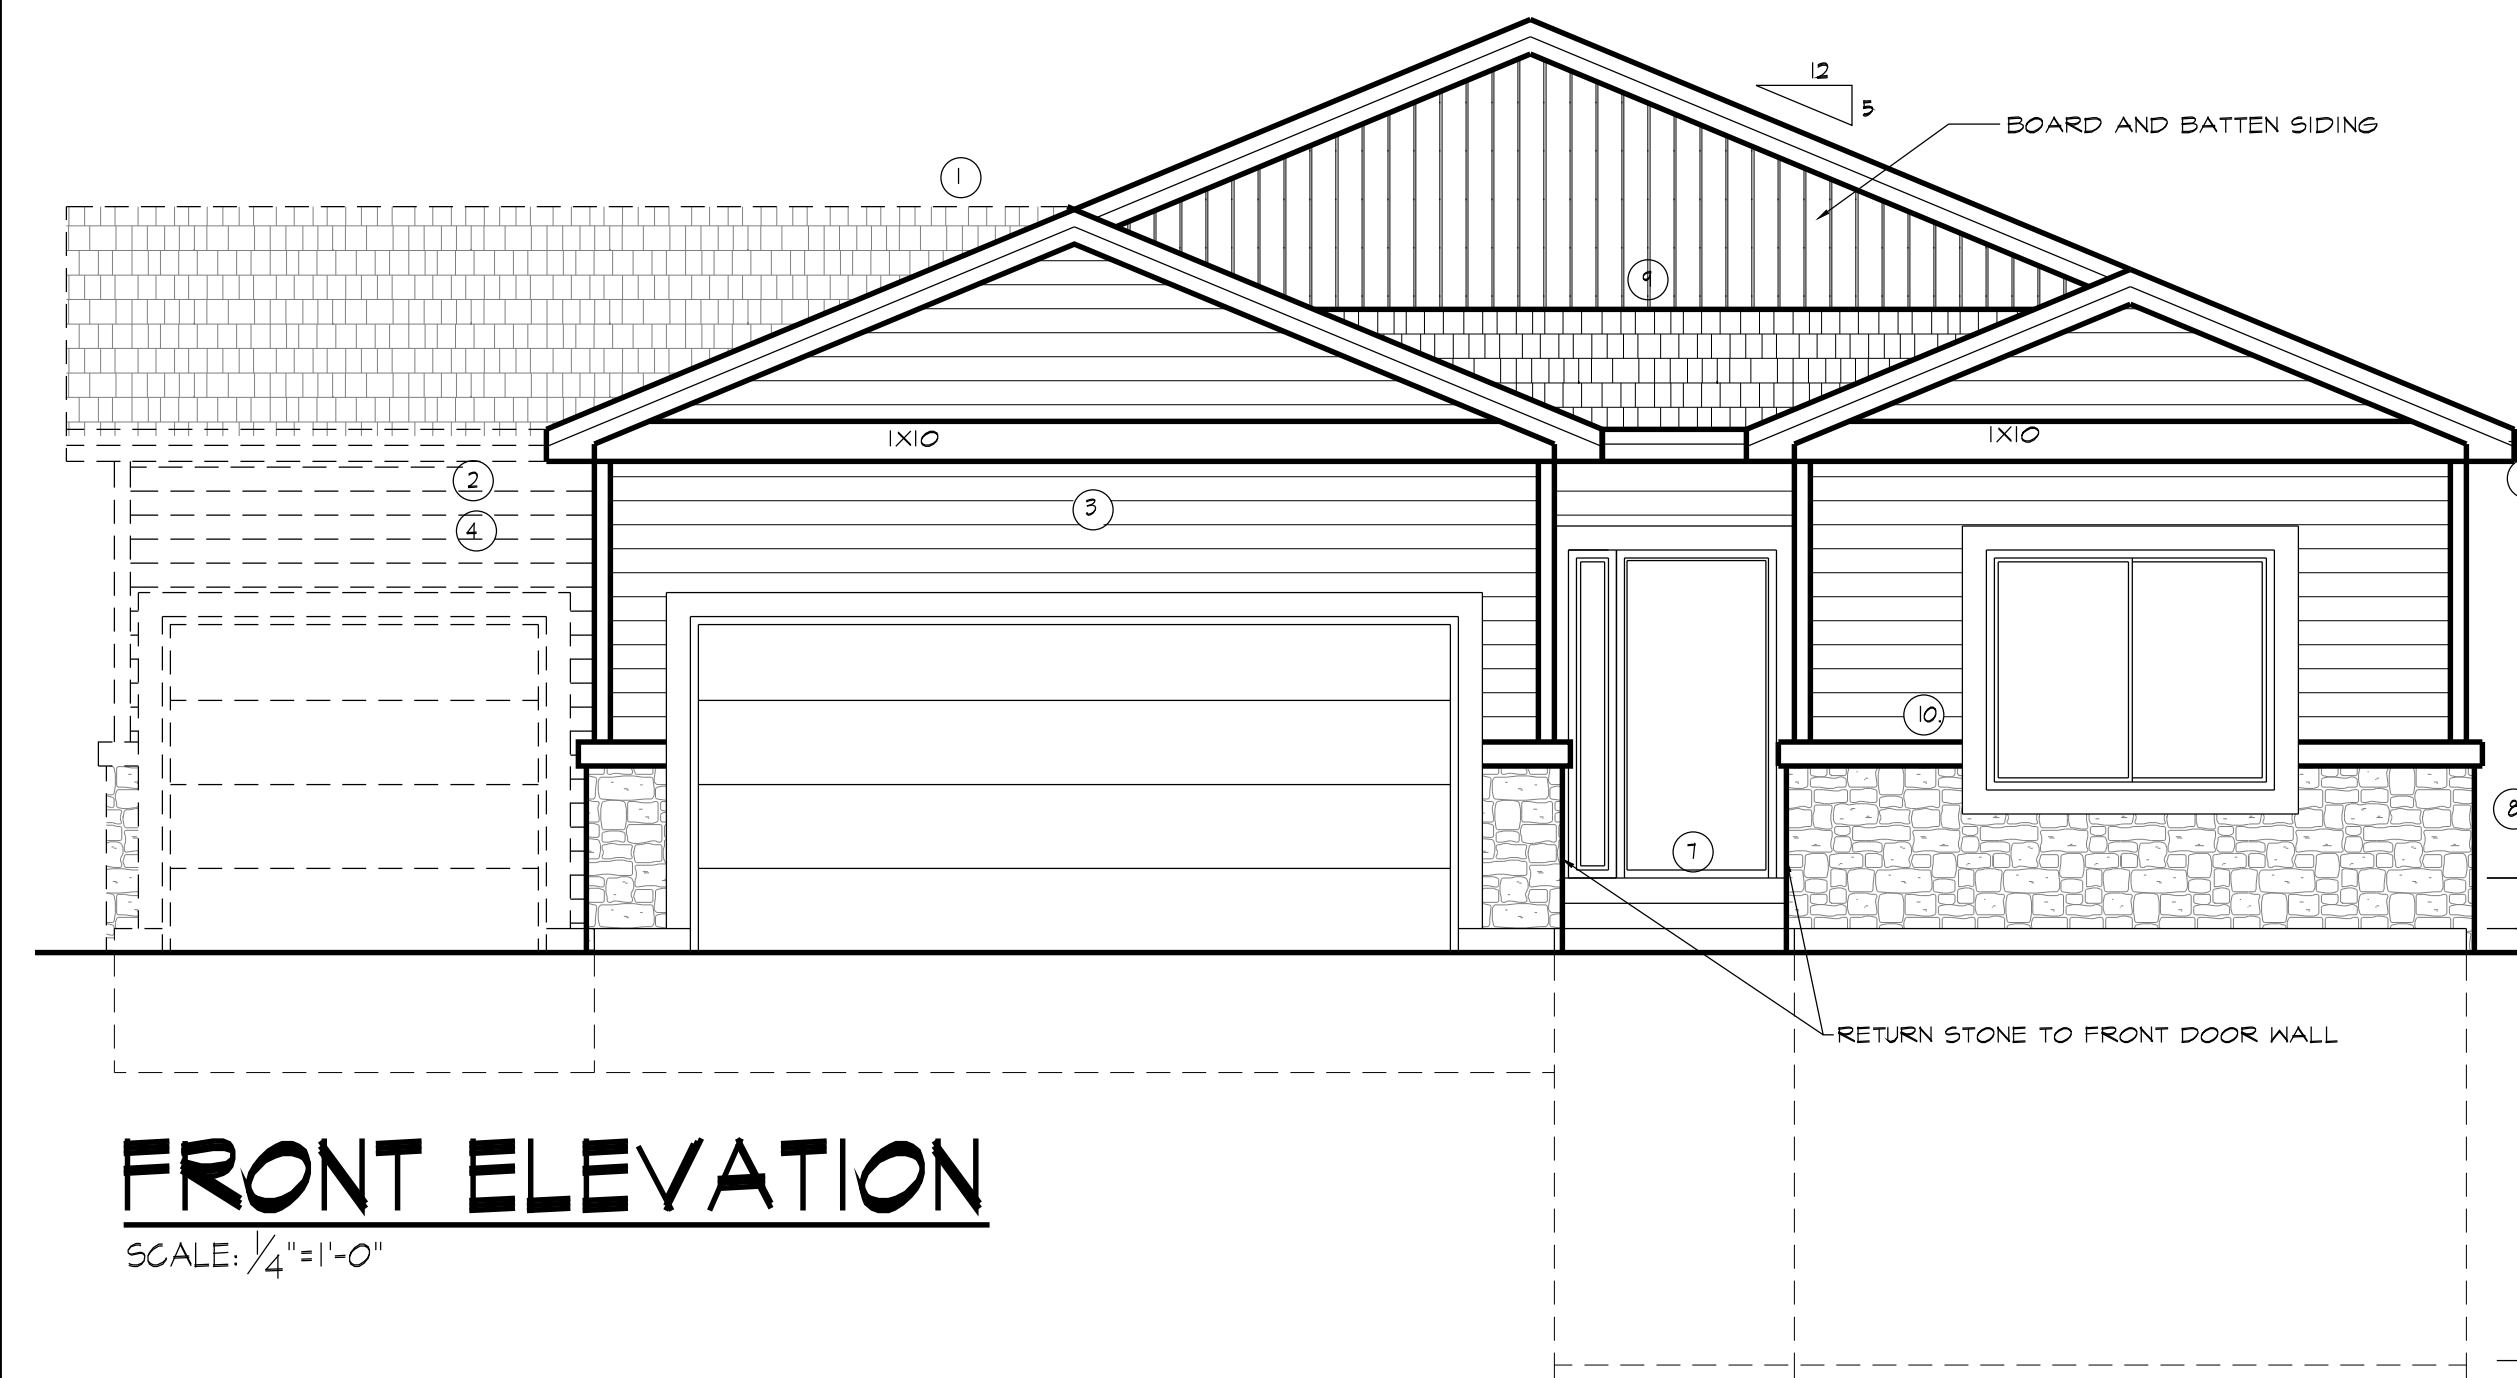

ELEVATION NOTES:

- 1 ASPH. SHINGLE ROOFING 2404 BETWEEN OCT. 31 AND MAY 1.
- 2 1x8 HD BD. FASCIA
- 3 6" LAP SIDING
- 4 GALV. IRON GUTTER AND DOWNSPOUT WITH TIP OUTS OR CONC. SPLASH BLOCKS TO 4'-0" AWAY FROM FDN.
- 5 GALV. IRON PDM. WELL W/ METAL BALLUSTERS @4' MAX. OPNG.
- 6 PROVIDE ROOF VENTS AT 1300 SQ. FT. OF ROOF. PLACE 1/2 OF VENTS IN UPPER 1/3 OF ROOF AND 1/2 OF VENTS IN SOFFITS
- 7 CONC. PATIO AND STEP.
- 8 CULTURED STONE
- 9 FLASH AT ALL ROOF AND WALL INTERSECTIONS.
- 10 3X6 W/ TAPERED TOP STUCCO TRIM
- 11 2X4 TRIM
- 12 OPTIONAL 3RD CAR GARAGE

DATE:	REV.	BY:
9-6-12	MIBAR R.L.	D.W.
4-21-14	Nick P.J.	d.w.
4-29-14	Nick P.J.	d.w.
5-19-14	Nick P.J.	d.w.
6-5-14	to Mibar	d.w.
6-4-14	Mibar con.	d.w.

DAVID WOODY and CO.
CUSTOM HOME DESIGN AND DRAFTING
PO BOX 2391 MONUMENT, CO 80132
(719) 531-4018

MODEL : 1398.N
WALK OUT OPTION

Horizon View Homes
6240 Lake Shore Court
Colorado Springs, Co 80915
Telephone: (719) 382-9433
Fax: (719) 382-9488

DATE: 4-18-14
DRAWN BY: D.W.

A-3.2

ATTACHMENT 4
PLANNING & ZONING COMMISSION STAFF REPORT

PLANNING & ZONING COMMISSION AGENDA MEMORANDUM

ITEM: SUB19-0001 The Ridge at Johnstown Filing 1 – Final Subdivision and Final Development Plan

DESCRIPTION: Final Subdivision and Final Development Plan for The Ridge at Johnstown Subdivision Filing 1 (hereafter “Ridge 1”) encompasses 74.6-acre and creates 208 single-family lots.

LOCATION: Approximately 2000 Larimer County Road 3E (Larimer Co Parcel # 8526100005)

APPLICANT: J-25 Land Holdings LLC (owner)

STAFF: Darryll Wolnik, Planner II

HEARING DATE: May 13, 2020

PROPERTY INFORMATION

The applicant, J-25 Land Holdings LLC, is requesting final subdivision of and development plans for 74.6 acres of land located at approximately 2000 Larimer County Rd. 3E (Larimer County Parcel #8526100005) – halfway between County Road (CR) 16 and CR 18. The proposed subdivision is currently a single undeveloped parcel, historically used for agricultural purposes, which is wholly-owned by the Applicant. (*See Attachment A.*)

The subject property is bordered almost exclusively by unincorporated Larimer County, with the exception of a ±285 foot portion of the western boundary, which connects across County Road 3E to the town.. These abutting unincorporated lands are zoned in Larimer County as FA-Farming. This subject property, as well as the adjoining town property to the west is zoned PUD-MU in Johnstown, with approvals as “The Villages at Johnstown.” This adjacent land to the west is also owned by the applicant and is part of future phases and filings of this development.

The uses that surround this proposed subdivision are diverse. The property directly adjacent to the northeast is the Signet Subdivision, known as “La Paz,” containing 15 single-family detached homes on roughly ½-acre lots. There is also significant community open space within the subdiviison. Properties to the northwest on either side of County Rd. 3E are used for farming and agricultural with single family residences, as are adjacent properties to the east, southwest across County Rd. 3E, and south. There is a small parcel that notches out the subject property on the southwest corner. This property has a residence in the front and is used for non-conforming commercial conex box storage in the rear. Of note is a property to the southeast; there is an oil and gas site approximately 350 ft. from the subject property line and containing 12 well heads.

History

The subject property was annexed into the Town as part of the R&D #3 Annexation. It was annexed into town by way of Ordinance #2001-648, effective January 1, 2002. Ordinance #2001-651 subsequently zoned the subject property PUD-R (Residential). This is reflected in the ODP filed with the town in 2000. On March 1, 2002, the Town entered into an annexation agreement with the original annexation petitioner.

Initial water demand analyses were completed and agreed upon by the Town in the estimated amount of 357.4 acre-feet/year. At the time of the agreement, the original petitioner dedicated seven (7) shares of Home Supply and sixty (60) units of Colorado-Big Thompson water, creating a credit of 56 acre-feet of Home Supply and 30 acre-feet of Colorado-Big Thompson. The agreement also outlined the transfer of thirteen (13) shares of Gard Lateral Ditch Company shares, as well as two (2) shares of Harry Lateral Ditch Company. Stipulation for the owner or developer to construct onsite and offsite improvements, including streets and arterial roads (both on and off site), was included in the agreement.

In 2006, a preliminary plat and performance standards were approved through Resolution #2005-43. In 2018, the performance standards were updated, and a new preliminary plat was approved. (*See Attachment D*) This Final Subdivision and Final Development Plan were submitted for review in 2019.

NOTICE

Notice was published in the local paper of widest circulation, the Johnstown Breeze, on Thursday, April 23, 2020. This notice provided the date, time, and location of the Planning and Zoning Commission hearing, as well as a description of the project. Notices were mailed to all property owners within 500 feet of the property in question. This notice included a map of the proposed project and surrounding area. A community meeting was not held, as the department does not typically hold these meetings for a subdivision. No comments or concerns from adjacent property owners was received as of the date of publication of this memorandum.

PROJECT OVERVIEW

This proposed subdivision would create 208 single-family lots. (*See Attachment B*) These lots comprise 41.1 acres (55.1%) of the property, and range from 6,850 SF and 19,280 SF with an average area of 8,605 s/f. Sixteen common outlots would be created as part of this plat, constituting 15.6 acres (20.9%) of open space and stormwater detention areas. One neighborhood park would be created, comprising 4.1 acres. Of note is the proposed landscape standards revolving around water use. The applicant has proposed water-conservation focused landscaping requirements on private lots. These requirements will limit water use across the proposed subdivision, thereby decreasing the irrigation demand and water usage. A non-potable irrigation system, or connection to that managed by a Thompson Crossing Metro District (Thompson River Ranch) was investigated for the overall development, but was deemed infeasible.

The proposed subdivision has three ultimate access points. The development would access County Road 3E on the west, with two streets connecting to that road. County Road 3E is currently an unimproved gravel road, that will be upgraded with this project from CR 18 to CR 16 with paving of the existing roadway, and half-width buildout along the frontage of this property. The other access point would be on the east side, to the future High Plains Boulevard (CR 3), to connect through once that roadway is built. The proposed subdivision has no north/south street connections to adjacent parcels. This access to High Plains Blvd right-of-way will serve, in the interim, as a secondary emergency access to the north, to CR 18. This access /

emergency access easement will be sufficiently-sized, improved, and maintained to support the appropriate fire-fighting vehicles. The Transportation Master Plan indicates that CR 3E is expected to be a Minor Arterial; with High Plains Boulevard as a full Major Arterial at final build-out. The Town has secured the appropriate half-width rights-of-way for these ultimate roadways with this subdivision.

Part of the proposed subdivision is a trail network and park. The trail network utilizes common spaces between and behind homes to allow residents to walk in areas away from traffic, while connecting the proposed subdivision through mid-block trails. The trails also connect to the community park. Johnstown Municipal Code Sec 17-51 requires dedication of a minimum of 10% of the gross land area to the Town as park land, 7.46 acres for this development. In this case, where a residential Metro District (a quasi-governmental special district) is anticipated to own and maintain these open spaces, per Section V.A.2 of the approved Service Plan, and therefore ensure adjacent residents and future developments can interconnect and enjoy the trail network and open spaces, the Town waives the requirement of specific dedication.

The development proposes a 50- to 60-foot landscape buffer along the eastern boundary, which will be adjacent to the future High Plains Boulevard. Along the majority of the where this development borders the existing county subdivision to the north, there is a 25' landscape buffer proposed to help mitigate the impact of this new development on those existing residents. Along the south boundary, there is similarly a 25-foot buffer area for most of the lots in this area. Along CR 3E, Outlot H provides the larger open space/park area, and the northern lots have a smaller Outlot A with a buffer. Staff is working with the Applicant to ensure that along the perimeters of the development, there is a consistent fencing scheme with solid privacy fencing, masonry columns every 100' in appropriate locations; and a consistent open fence design for the areas where rear yards back to the smaller landscape/trail areas to avoid a tight corridor feel.

A sanitary sewer main will be constructed off-site along the High Plains Boulevard ultimate alignment, from the project's eastern boundary to the north, in that road alignment, and connecting into Low Point Wastewater Treatment Plant. The plant has sufficient capacity for this subdivision. These improvements are required to be installed and accepted by the Town prior to the first Certificate of Occupancy (CO) being issued; however the proposed development agreement permits the first set of model homes (only) by each builder to obtain building permits, such that the homes will be built concurrently with the utility improvements, and will not receive a CO until the system is fully functional. These improvements will also serve the future filings to the west, and be oversized to allow future development to connect in as well.

Stormwater will be managed and detained on-site to release at historic rates at the southeast corner of the property, per municipal code requirements. There are no known FEMA floodplains or mapped wetlands on the property, though there appears to be a natural wetlands-like area at the southeast corner, where drainage flows occur.

The proposed subdivision is part of the larger 245-acre "The Ridge at Johnstown" development area, previously approved as "The Villages at Johnstown." The proposed Filing 2, which is currently under review by the Town, is located west of CR 3E, opposite this project. That proposed development also consists of single-family detached housing, in a similar configuration to this project. Future filings of The Ridge are located further west and north, adjacent to I-25 and CR 18. Those future filings are proposed, per the approved preliminary plat and performance standards, to be more mixed-use, with higher density residential and employment/commercial, though specific development plans have not yet been submitted.

to the Town. “The Ridge” is governed by a set of performance standards, approved in 2018. These performance standards act as additional zoning regulations for the area and control for things such as architecture, uses, setbacks, and landscaping.

Comprehensive Plan Goals

Goal CF 4 – Encourage a sustainable environment through techniques such as water-wise landscaping and water-efficient irrigation.

The proposed subdivision will limit the use of water-intensive landscaping on private lots via a maximum square-footage rule for such landscaping.

Goal CC 1 – Walkable, mixed-use economic centers

The proposed subdivision is part of the larger Ridge at Johnstown development, which will feature higher-density residential and commercial and employment areas within the overall development.

Goal PG 2 – Provide a variety of recreational opportunities for all ages and abilities that will draw the community together.

The proposed development will have a trail network and community park, connecting the neighborhood to the park and to each other through different modes of transportation.

Staff Analysis

Overall, the Subdivision and Development Plans are in keeping with the performance standards of The Ridge, as well as public improvements standards and specs, and the municipal code. The plans have gone through rigorous review by Staff and our ancillary reviewers.

The attempts to create a more water-conscious neighborhood are greatly appreciated by Staff, and we believe this will be an ongoing trend both to address the increasing cost of raw water and its impact on housing affordability, as well as Western conservation efforts. We are hopeful the landscaping proposed creates a unique neighborhood look and experience that homeowners and the community can appreciate.

The performance standards provide some requirements for residential architecture; however, Staff has had the opportunity to review and work with one potential homebuilder on their elevations – to review and redline to ensure compliance with the guidelines and Town of Johnstown performance standards. Those elevations are included for reference (Attachment C). The Town will continue to work with other builders as they provide model home elevations to review to ensure a consistent feel, while promoting architectural diversity and interest along each streetscape.

The off-site improvements required with this initial Filing 1 will be substantial, and will serve to create a solid foundation for service to the adjoining properties and future development to the west. Staff appreciates the willingness and readiness of the developers and their design team to work through the details of those construction plans to arrive at improvements that will facilitate this development, as well as future development in the area.

The paving of CR 3E as well as the ultimate build-out along the frontages of this project, will help to mitigate the strain of additional traffic on this current gravel county road. The dedication of right-of-way, cash-in-lieu for half-width improvements, and development of arterial buffering for the future High Plains Boulevard

helps to create another piece of the puzzle of creating this ultimate 5.5 mile stretch (in Johnstown GMA) of a major arterial that is a vital north-south connection for the Town of Johnstown and other Northern Colorado towns. High Plains Blvd is also referred to as the “North Interstate Parallel Arterial” (NIPA or IPA) in CDOT documents, and is intended to be a 14-mile major arterial from Hwy 66 in Mead to US 34, and beyond. This is an unfunded CDOT project, and is only possible through the dedication and development of the roadway by developers as the area along this corridor continues to develop. Great Plains Village, to the south, will be constructing their mile of this roadway, as well.

There remains an outstanding item in regards to the county road work that needs to be completed on CR 3E. An updated traffic improvement recommendation is needed to verify the improvements and lane additions (turn, accel, decel) that may be needed at the CR 18 intersection with CR 3E. Larimer County also remains the responsible jurisdiction for most of CR 3E, so all applicable road improvement plans and accesses must be approved through their processes. The Town will continue to coordinate with the Applicant and Larimer County to complete these reviews and adequate improvements, as part of the construction of the subdivision.

RECOMMENDED FINDINGS AND MOTIONS

Based on the application received and the preceding analysis for the proposed Final Subdivision and Final Development Plan for The Ridge at Johnstown Subdivision Filing 1, the Planning & Zoning Commission finds:

1. The proposed subdivision and development plans substantially comply with the Johnstown Area Comprehensive Plan.
2. The proposed subdivision and development plans can be served by Town utilities, and the surrounding transportation network is adequate to support this level of development.
3. The proposed subdivision and development plans will advance the goals set forth in the Johnstown Area Comprehensive Plan.
4. The proposed subdivision and development plans are in substantial conformance with all applicable Johnstown regulations, standards, and codes.

and therefore, moves to recommend to the Town Council approval of The Ridge at Johnstown Subdivision Filing 1 Final Subdivision and Final Development Plan, with the following conditions:

1. Applicant work with staff to resolve any outstanding final redlines or comments, until all plans, reports, and drawings are approved by Town Staff and the Town Engineer;
2. Applicant work with staff on the landscape guide to reduce water usage within the proposed project. This landscape guide will be integrated into an amendment to be completed in 2020, to the development’s Performance Standards document, and therefore readily available to all builders and homeowners.
3. The Applicant seek approval of configuration and construction drawings for Larimer County Road 3E in accordance with Town Staff, Town Engineer, and Larimer County Engineering.

4. The Applicant execute an approved Subdivision Development and Improvement Agreement and Water and Sewer Service Agreement with the Town Council, with all obligations, special provisions, and required fees therein.

Alternate Motions

- A. Motion to Approve with No Conditions: "I move that the Commission recommend to Town Council approval of the Ridge at Johnstown Subdivision Filing No. 1 – Final Subdivision and Final Development Plan as presented. "
- B. Motion to Deny: "I move that the Commission recommend to the Town Council denial of the Ridge at Johnstown Subdivision Filing No. 1 – Final Subdivision and Final Development Plan based upon the following..."

Respectfully Submitted,

Planner:



Darryll Wolnik
Planner II

Reviewed by:



Kim Meyer
Planning & Development Director

File Name: S:\PLANNING\2019 Land Use Projects\SUB19-0001 The Ridge Filing 1 Final Plat\Final Staff Report.docx

ATTACHMENTS

- A Vicinity Map
- B Application Materials, Final Plat, and Final Development Plans
- C Preliminary Home Elevations
- D Approved Preliminary Plat of Villages of Johnstown



Town of Johnstown

TOWN COUNCIL AGENDA COMMUNICATIONS

AGENDA DATE: August 3, 2020

ITEM NUMBER: 10 B

SUBJECT: Subdivision Development and Improvement Agreement for The Ridge at Johnstown Filing No. 1, by J-25 Land Holdings, LLC

ACTION PROPOSED: Approve Subdivision Development and Improvement Agreement

ATTACHMENTS: Proposed Subdivision Development and Improvement Agreement – signed by Developer

PRESENTED BY: Kim Meyer, Director of Planning & Development

AGENDA ITEM DESCRIPTION:

Enclosed for Council's review and approval is a Subdivision Development and Improvement Agreement for The Ridge at Johnstown Filing No. 1, with J-25 Land Holdings, LLC. The agreement follows the Town's standard template, with Special Provisions in Exhibit B-3. These B-3 provisions include, in summary:

1. Ability to pursue a non-potable water system in the future, with water requirement modifications.
2. High Plains Boulevard / LCR 3 Improvements to be satisfied with a cash-in-lieu payment due with each building permit; landscaping and street trees installed by a metro district once the future road is completed, participation in future signalization needed at High Plains Blvd and CR 18 (Freedom Parkway).
3. LCR 3E improvements:
 - a. Build to Minor Arterial cross section along full frontage of the development along roadway.
 - b. Pavement to minimum 2-lane county road section from CR 16 to CR 18 (Freedom Parkway), within one year of issuance of building permit #131 of this filing, in accordance with Larimer County requirements. Reimbursement from future development may be sought.

The Community That Cares

www.TownofJohnstown.com

P: 970.587.4664 | 450 S. Parish Ave, Johnstown CO | F: 970.587.0141

- c. Seek subsequent Larimer County and Town approvals for improvements to roadway and potential intersection upgrades at CR 16 and CR 18, based on an updated traffic study.
- 4. Off-site Sanitary sewer extension along High Plains Boulevard alignment and in existing right-of-way north of CR 18, to the Low Point WWTP.
 - a. Oversizing of sewer pipe is required by the Town and the difference in pipe cost will be reimbursed to the Developer by the Town, to appropriately accommodate future development users for this line.
 - b. Up to 12 model homes total may be issued permits prior to completion and acceptance of these improvements, to allow home builders to jumpstart their sales efforts.
 - c. Reimbursement to the Developer or a District from off-site benefitted property owners may be sought for a prorated share of the required 8" main. As the Town is reimbursing Developer for the upsizing, those costs are not further reimbursable to the Developer.
- 5. The Town's future Interchange Reimbursement Fee is acknowledged, payable at building permit.
- 6. Construction Drawings must obtain full approvals.
- 7. Detention ponds maintained by the District(s).
- 8. Open spaces, parks, and trails shall be dedicated to the District(s), and available for public use.
- 9. Development schedule will be coordinated with the Town and fire district. See Sanitary Lot Schedule (Exhibit 2 to the B-3)
- 10. Consolidated Hillsborough Ditch Company License Agreement is needed to pursue full construction of the sanitary sewer line in High Plains Boulevard. (Exhibit 3 to the B-3).
- 11. Final fencing design and location shall be determined by Town Staff and Developer.
- 12. Final landscaping standards for single family lots may include specific low-water xeric requirements, enforceable by a homeowners' association – to be further determined by Town Staff and Developer. This will affect final raw water dedication requirements for Filing No. 1.

The full agreement is attached for review.

LEGAL ADVICE:

The Town attorney prepared the agreement.

FINANCIAL ADVICE:

N/A

RECOMMENDED ACTION:

Approve the Subdivision Development and Improvement Agreement for the Ridge at Johnstown Filing No. 1.

SUGGESTED MOTIONS:**For Approval**

I move to approve the Subdivision Development and Improvement Agreement for the Ridge at Johnstown Filing No. 1.

For Denial

I move we deny the Subdivision Development and Improvement Agreement for the Ridge at Johnstown Filing No. 1, as presented.

Reviewed and Approved for Presentation,

Town Manager

**SUBDIVISION DEVELOPMENT AND IMPROVEMENT AGREEMENT
FOR
TOWN OF JOHNSTOWN
(The Ridge Johnstown, Filing No. 1)**

This Subdivision Development and Improvement Agreement (“Agreement”), made and entered into by and between the **Town of Johnstown, Colorado**, a Colorado home rule municipal corporation (the “Town”) and **J-25 Land Holdings, LLC**, a Delaware limited liability company (the “Developer”) and the **Villages at Johnstown Metropolitan District No. 2** (East Village), a quasi-municipal corporation and political subdivision of the State of Colorado (“District”).

WITNESSETH:

WHEREAS, Developer is the owner of a parcel of land situated in the Town of Johnstown, County of Larimer, State of Colorado, the description of which is set forth on **Exhibit A** attached hereto and incorporated herein by this reference (the “Property”); and

WHEREAS, Developer seeks to develop the Property and to designate such development as The Ridge Johnstown, Filing No. 1 (“Development”); and

WHEREAS, the Town and Developer recognize and agree that Developer owns additional real property near or adjacent to the Property referenced herein and that the Developer intends to develop such real property in phases of the overall development of The Ridge Johnstown, which subsequent phases shall be subject to separate subdivision development and improvement agreements; and

WHEREAS, Developer has submitted a final plat depicting the Development, which final plat is attached hereto as **Exhibit B-1** and incorporated herein by this reference (“Final Plat”); and

WHEREAS, the Town Council approved, or will approve, the Final Plat by passage of Resolution _____, containing terms and conditions of approval of the Final Plat, which Resolution is, or will be, attached hereto as **Exhibit B-2** and incorporated herein by this reference (“Resolution”); and

WHEREAS, Developer understands and agrees that, as a further condition of approval of the Final Plat, Developer is required to construct certain subdivision improvements to the Property, that Developer is responsible for the costs and expenses of those subdivision improvements unless otherwise provided herein, and that the subdivision improvements contemplated herein are reasonable, necessary, appropriate, and directly benefit the Development; and

WHEREAS, Developer agrees to undertake and complete the Development in accordance with this Agreement, the Final Plat, the Resolution, the Town’s ordinances, resolutions and regulations and all other applicable laws and regulations.

NOW, THEREFORE, in consideration of the premises cited above and the mutual covenants and promises contained herein, the sufficiency of which is acknowledged, the Town and Developer agree as follows:

RECITALS

The Recitals are incorporated as if fully set forth herein.

DEFINITIONS

For the purposes of this Agreement, the following words and terms shall be defined as follows:

1.1 **“Approved Plans”** shall mean: (1) with respect to the Public Improvements, the approved “Civil Engineering Construction Plans” related to the Development and on file with Town; and (2) with respect to the Private Improvements, the approved “the Site Development Plan” related to the Development and on file with Town.

1.2 **“Developer”** shall mean the owner(s) of the Property described in **Exhibit A** and any heirs, successors, assigns or transferees of any of the Property described in **Exhibit A**.

1.3 **“Civil Engineering Construction Plans”** shall mean the approved engineering plans for construction, installation and improvement of the Public Improvements.

1.4 **“Development”** shall mean all the Property, property rights and Subdivision Improvements within the legal description in **Exhibit A**.

1.5 **“Dry Utilities”** shall mean electricity, natural gas, cable and telephone.

1.6 **“Maintenance Guarantee”** shall mean a guarantee that the Public Improvements constructed shall be free from defects and failures as more fully described in Paragraphs 5.2 and 5.4 below.

1.7 **“Private Improvements”** shall mean, without limitation, the construction, installation and improvement of privately owned and maintained common improvements including, but not limited to, stormwater improvements, detention pond(s), landscaping, irrigation, fencing, entry signs, street signs and posts, street lighting, parks and open space, trails, postal service boxes and school bus stop shelters.

1.8 **“Public Improvements”** shall mean, without limitation, the construction, installation, improvement and dedication of public improvements, including, but not limited to public thoroughfares and streets, sanitary sewer facilities, water line facilities, drainage facilities in the public right of way, irrigation structures, if any, that are not exclusively for the benefit of the Development, and other public facilities and improvements to serve the Development.

1.9 “**Site Development Plan**” shall mean the approved plans for the construction, installation and improvement of the Private Improvements.

1.10 “**Subdivision Improvements**” shall mean the Public Improvements, Private Improvements and Dry-Utilities.

1.11 “**Town**” shall mean the Town of Johnstown, Colorado.

1.12 “**Town Engineer**” shall mean the professional engineer designated by the Town Manager to perform the obligations set forth in this Agreement.

1.13 “**Town Manager**” shall include the Town Manager and his authorized designees.

1.14 “**Town Official**” shall include the Town Manager, Town Attorney, Town Treasurer, Town Engineer, Town Planner and their authorized designees.

SUBDIVISION IMPROVEMENTS

2. Public Improvements

2.1 Pre- Construction

a. **Engineering Services:** Developer shall furnish, at its own expense, all engineering services in connection with construction, installation and improvement of the Public Improvements. Engineering services shall be performed by a professional engineer registered in the State of Colorado. Engineering services shall consist of, but not be limited to, survey, designs, plans and profiles, specifications, drawings, estimates, construction administration, and the furnishing of necessary documents in connection therewith, including but not limited to final engineering drawings, final sewer and water design plans and final drainage plans (the “Civil Engineering Construction Plans”).

b. **Civil Engineering Construction Plans:** Prior to commencing construction of the Public Improvements, Developer shall submit for review and approval the Civil Engineering Construction Plans to the Town Engineer for review. Construction of the Public Improvements shall not commence until the Town provides written notice of approval of the Civil Engineering Construction Plans. Developer shall not thereafter modify the approved Civil Engineering Construction Plans without the written approval of the Town. The Town’s review and approval of the Civil Engineering Construction Plans shall not limit or affect Developer’s responsibility or liability for design, construction and installation of the Public Improvements, and Developer agrees to save and hold the Town harmless from any claims, fault or negligence attributable to such design, construction and installation, other than negligent designs which are required by the Town over Developer’s written objection.

c. **Rights-of-Way, Easements, Permits and Use Tax:** Prior to commencing construction of the Public Improvements, Developer shall acquire, at its own expense, good and sufficient rights-of-way or easements, clear of any encumbrances, on all lands and facilities, if any, traversed by the proposed Public Improvements. All such rights-of-way and easements shall be conveyed to the Town and the documents of conveyance shall be furnished to the Town Manager for recording. At the Town's request, Developer shall provide at its sole expense a policy of title insurance insuring title in the Town, free and clear of all liens and encumbrances, for all land, property and easements dedicated or conveyed to the Town or for public use. Such title insurance shall be subject to "Permitted Exceptions" as the Town and Developer may mutually agree. In addition, Developer shall obtain all the requisite permits and licenses necessary for construction of the Public Improvements. Developer shall also pay all applicable use tax due and owing to the Town.

2.2 ***Construction of Public Improvements:*** Upon satisfaction of the conditions set forth in Paragraph 2.1, Developer shall construct the Public Improvements at its own expense in accordance with this Agreement, the Final Plat, the Resolution, the Civil Engineering Construction Plans, the Town's ordinances, resolutions and regulations and all other applicable laws and regulations. All Public Improvements shall be installed and constructed within the rights-of-way or easements dedicated to the Town. Unless otherwise approved by the Town in writing, all materials used for constructing the Public Improvements shall be new and both workmanship and materials shall be of good quality.

2.3 ***Construction Schedule:*** Developer shall construct the Public Improvements in accordance with the schedule of public improvements set forth on **Exhibit C**, attached hereto and incorporated herein by reference ("Schedule of Public Improvements"). Once construction begins, Developer shall keep the Town Manager informed by routine status reports of the progress of the work and a projection of when the Public Improvements will be completed as well as the cost of such Public Improvements.

2.4 ***Testing and Inspection:*** Developer shall employ, at its own expense, a qualified independent testing company, approved by the Town Engineer, to perform all testing of materials or construction that may be reasonably required by the Town. Developer shall furnish certified copies of test results to the Town Engineer. At all times during construction of the Public Improvements, the Town shall have the right, but not the duty, to inspect materials and workmanship, at Developer's cost. All materials and work must conform to the Civil Engineering Construction Plans. Any material or work not conforming to the Civil Engineering Construction Plans shall be promptly removed, repaired or replaced, at Developer's expense and to the satisfaction of the Town Engineer.

2.5 ***Completion of Construction:*** Developer shall complete construction of the Public Improvements no later than eighteen (18) months from the commencement of the construction, unless such completion date is extended for reasons beyond the reasonable control of Developer and Developer has obtained the Town Manager's written consent to the extension.

2.6 If Developer seeks, and the Town authorizes the issuance of, building permits prior to the completion of certain of the Public Improvements, Developer shall furnish to the Town a cash

escrow deposited with the Town or an irrevocable letter of credit in the form attached hereto as **Exhibit D** in which the Town is designated as the beneficiary (“Performance Guarantee”) in an amount equal to 110% of the cost of such uncompleted improvements, which cost shall be certified by Developer’s professional engineer, licensed in the State of Colorado and approved by the Town Engineer, to secure the installation, improvement and completion of the improvements. The Performance Guarantee shall be released after Initial Acceptance as defined in Paragraph 5.1 below of such improvements.

3. **Private Improvements**

3.1 ***Pre- Construction:*** Prior to commencing construction of the Private Improvements, Developer shall submit a Site Development Plan to the Town. The Site Development Plan shall contain the proposed Private Improvements for the Development, including a plan for stormwater improvements, an irrigation system, landscaping, fencing, entry-way signage, street signs and posts, street lighting, parks and open space, trails, postal service boxes and school bus stop shelters. Landscaping and fencing shall be designed in accordance with the Town’s landscape guidelines. Construction of the Private Improvements shall not commence until the Town provides written notice of approval of the Site Development Plan, with the exception of approval of the school bus shelters, which must be approved by the school district. Developer shall not thereafter modify the approved Site Development Plan without the written approval of the Town. The Town’s review and approval of the Site Development Plan shall not limit or affect Developer’s responsibility or liability for design, construction and installation of the Private Improvements, and Developer agrees to save and hold the Town harmless from any claims, fault or negligence attributable to such design, construction and installation, other than negligent designs which are required by the Town over Developer’s written objection. In addition, Developer shall obtain all the requisite permits and licenses necessary for construction of the Private Improvements. Developer shall also pay all applicable use tax due and owing to the Town.

3.2 ***Construction of Private Improvements:*** Upon satisfaction of the conditions set forth in Paragraph 3.1, Developer shall construct the Private Improvements at its own expense in accordance with the terms of this Agreement, the Final Plat, the Resolution, the Site Development Plan, the Town’s ordinances, resolutions and regulations and all other applicable laws and regulations. All landscaping services shall be performed by a professional landscape architect or engineer. Unless otherwise approved by the Town in writing, all materials used for constructing the Private Improvements shall be new and both workmanship and materials shall be of good quality.

3.3 ***Inspection:*** At all times during construction and installation of the Private Improvements, the Town shall have the right, but not the duty, to inspect materials and workmanship, at Developer’s cost. All materials and work must conform to the Site Development Plan. Any material or work not conforming to the Site Development Plan shall be promptly removed, repaired or replaced, at Developer’s expense and to the satisfaction of the Town.

3.4 ***Completion of Private Improvements:*** Unless otherwise agreed in writing by the Town Manager, the Private Improvements shall be completed no later than the date that the Public Improvements are completed, unless such completion date is extended for reasons beyond the

reasonable control of Developer and Developer has obtained the Town Manager's written consent to the extension. The Town may, in its discretion, allow Developer to defer completion of the landscaping services between December 1 and March 1 of any given year provided that sufficient surety in the form of a cash escrow deposited with the Town or an irrevocable letter of credit in the form attached hereto as **Exhibit D** in which the Town is designated as the beneficiary is provided to the Town.

3.5 ***Replacement of Private Improvements:*** As replacement of the improvements is necessary and warranted over time, the Private Improvements shall be replaced by, as appropriate, the Developer, the homeowner's association or a metropolitan or special district. The Town shall not be responsible for replacement of the Private Improvements.

4. **Dry-Utilities**

4.1 ***Utilities:*** Developer shall obtain all proper conveyances and arrangements for the installation and provision of the Dry Utilities to serve the Development. Developer shall provide proof of such conveyances and arrangements to the Town, which proof may be in the form of contracts for such services, no later than the date that the Public Improvements are completed.

4.2 ***Easements:*** All easements approved by the utility companies shall be submitted to the Town.

ACCEPTANCE OF SUBDIVISION IMPROVEMENTS

5.1 ***Initial Acceptance:*** Developer shall make written application to the Town Manager for initial acceptance of the Public Improvements ("Initial Acceptance"), and for final review of the Private Improvements, within thirty (30) days of the completion date of the Subdivision Improvements, with the exception of the improvements for which the Town has authorized an extension of time to complete. With respect to the Public Improvements, the written application shall include one set of reproducible "as built" drawings and an affidavit executed by Developer affirming that the Public Improvements have been paid in full, certifying the final construction costs and including documentary evidence of the construction costs. If the Town Manager requests, Developer shall provide lien waivers, or other acceptable assurance, from all subcontractors, suppliers and materialmen who have furnished labor, material or services for the design, construction or installation of the Subdivision Improvements. The affidavit and lien waivers may be reviewed by the Town, but the Town assumes no responsibility or liability to or for anyone regarding the veracity of the information so provided.

After the receipt of the written application, the Town shall use reasonable efforts to promptly inspect the Subdivision Improvements. If the Subdivision Improvements are satisfactory, Developer shall be entitled to Initial Acceptance of the Public Improvements upon receipt of the Maintenance Guarantee and written approval of the Private Improvements. If the Subdivision Improvements are not satisfactory, the Town shall prepare a detailed written description of all Subdivision Improvements which are not in compliance with the Approved Plans, subject to any changes that have been approved by the Town and any changes that have been required by the Town as a result of

any unforeseen engineering design issues. Such report shall be delivered to Developer. After curing the defects, Developer shall make a renewed written application to the Town for re-inspection of the Subdivision Improvements, which written application shall contain the items set forth above. The Town shall thereafter use reasonable efforts to promptly re-inspect the Subdivision Improvements. If the Subdivision Improvements are satisfactory, Developer shall be entitled to Initial Acceptance of the Public Improvements upon receipt of the Maintenance Guarantee and written approval of the Private Improvements.

5.2 Maintenance Guarantee. Prior to Initial Acceptance of the Public Improvements, Developer shall provide the Town with a maintenance guarantee in the form of a cash escrow deposited with the Town or an irrevocable letter of credit in the form attached hereto as **Exhibit D** in which the Town is designated as the beneficiary (“Maintenance Guarantee”). The Maintenance Guarantee shall equal fifteen percent (15%) of the total cost of the Public Improvements. The Maintenance Guarantee shall warrant and guarantee all expenses and costs for maintenance, repairs and replacements of the Public Improvements until Final Acceptance. The Maintenance Guarantee shall be released after Final Acceptance of all of the Public Improvements. The Maintenance Guarantee may also be used to ensure that the installed landscaping, a Private Improvement, is satisfactorily established during the period between Initial Acceptance and Final Acceptance of the Public Improvements.

5.3 Delivery of Initial Acceptance. Upon satisfaction of the conditions set forth above in Paragraphs 5.1 and 5.2, the Town shall provide written notice of Initial Acceptance of the Public Improvements and written approval of the Private Improvements to Developer. The Town may issue written notice of Initial Acceptance of the Public Improvements and written approval of the Private Improvements prior to completion of certain of the less critical improvements, as determined and agreed-upon by the Town in its sole discretion. In which case, the Developer may be entitled to obtain building permits prior to completion of all the Subdivision Improvements, assuming satisfaction of the remaining terms of this Agreement and based on conditions otherwise set forth herein.

5.4 Maintenance, Repair and Replacement: Until Final Acceptance of the Public Improvements, Developer shall promptly perform all maintenance and make all repairs and replacements of all defects or failures of the Public Improvements at Developer’s expense and shall ensure that the installed landscaping is established. If, within thirty (30) days after Developer’s receipt of written notice from the Town requesting such maintenance, repairs or replacements, Developer shall not have undertaken with due diligence to make the same, the Town may make such maintenance, repairs or replacements at Developer’s expense and shall be entitled to draw upon the Maintenance Guarantee, either before undertaking to make such repairs or at any time thereafter or the Town may charge Developer for the costs thereof. In case of emergency, as determined by the Town, such written notice shall be deemed waived and the Town may proceed as it deems necessary at the expense of Developer or the issuers of the Maintenance Guarantee. Notwithstanding the foregoing, upon Initial Acceptance, the Town shall be responsible for routine maintenance of the Public Improvements (street sweeping, snow removal, etc.) and the Developer shall be responsible for all maintenance, repairs and replacement of the Private Improvements.

5.5 ***Final Acceptance:*** Two (2) years after the Town's Initial Acceptance of the Public Improvements, which time period may be extended in the Town's reasonable discretion due to remedial or repair work that may be necessary in the first two (2) years by providing written notice to Developer, Developer shall make a written request to the Town Manager for a final inspection of the Public Improvements and the landscaping ("Final Acceptance"). If the Town Engineer determines that the Public Improvements are free of defects in materials and workmanship and have been repaired and maintained to the extent required and the landscaping is established, the Town Manager shall provide a written certification of completion and Final Acceptance. If the Town Engineer determines that the Public Improvements are not free of defects in materials and workmanship and have not been repaired and maintained to the extent required or that the landscaping is not properly established, the Town Manager shall issue a written notice of non-compliance specifying the defects. Developer shall take such action as is necessary to cure the noncompliance and, upon curing the same, provide a new written request to the Town Manager for a final inspection of the Public Improvements and the landscaping. Failure of the Developer to make a timely request for Final Acceptance shall not limit the Town's rights hereunder nor shall it limit the Town's right to utilize or operate the Public Improvements as the Town deems appropriate.

5.6 ***Homeowners Association:*** Prior to Final Acceptance and prior to the sale of lots or homes in the Development, Developer shall establish a homeowners association for the Development. Developer shall provide the Town with proposed covenants, bylaws and articles of incorporation for the homeowners association. Upon written approval of the covenants, bylaws and articles of incorporation by the Town, the same shall be recorded with the appropriate County Clerk and Recorder and the homeowners association shall thereafter be deemed to be established.

5.7 ***Dedication and Maintenance of Subdivision Improvements:*** Upon Final Acceptance of the Subdivision Improvements: (1) the Public Improvements shall be owned, operated and maintained by the Town; (2) the Private Improvements shall be owned, operated and maintained, as appropriate by the Town, by the Developer, the homeowner's association or the Villages at Johnstown Metropolitan District Nos. 2-8 (the "District"); and (3) the Dry-Utilities shall be owned, operated and maintained, as appropriate and otherwise authorized, by the Developer, the homeowner's association, or the District, or the appropriate public utility company.

WATER AND SEWER SERVICE

6.1 The Town and Developer shall enter into a Water and Sewer Service Agreement setting forth their agreement concerning water rights dedication, preliminary projections of water and sewer demand and a commitment by the Town for water and sewer service to the Development. The Water and Sewer Service Agreement, whenever executed, shall be incorporated into this Agreement and made a part hereof.

BUILDING PERMITS

7.1 The Town shall not issue building permits or install water meters for the Development until: (1) the Final Plat has been recorded with the Larimer County Clerk and Recorder; (2) Developer has paid all applicable use tax due and owing to the Town and all other fees required by the Town, including but not limited to water and tap fees, impact fees, storm drainage

fees and cash-in-lieu payments due, if any, to the Thompson School District R2-J; (3) Developer has received written notice of Initial Acceptance of the Public Improvements and written notice of approval of the Private Improvements, with the exception of the improvements for which the Town has authorized an extension of time to complete; (4) meter and curb stop pass inspection; (5) the parties have entered into a Water and Sewer Service Agreement; (6) Developer has established a homeowners association as set forth in Paragraph 5.6 above; and (7) all terms of this Agreement have been faithfully kept by Developer.

7.2 Notwithstanding the foregoing, the Town may, in its sole discretion, issue building permits prior to completion of certain of the less critical Subdivision Improvements, as determined by the Town in its sole discretion, on the condition that such improvements be completed prior to the issuance of certificates of occupancy.

7.3 If at any time the Town determines that Developer is not in compliance with this Agreement, the Final Plat, the Resolution or the Approved Plans, the Town may withhold the issuance of building permits. In the Town's discretion, the Town may provide written notice to the Developer and an opportunity to cure prior to withholding building permits. In any event, the Town and the Developer shall endeavor to work together to resolve the outstanding deficiencies in a timely manner.

CONSTRUCTION OPERATION STANDARDS

8.1 The operation of construction equipment outside an enclosed structure shall be prohibited between the hours of 8:00 p.m. or dusk, whichever is earlier, and 7:00 a.m. on weekdays and between the hours of 7:00 p.m. or dusk, whichever is earlier, and 8:00 a.m. on weekends and legal holidays. The Town Manager may, upon written application, alter the hours of operation for good cause by providing written notice to Developer.

8.2 Developer agrees to control all weeds growing within the Development. Developer further agrees to use the appropriate herbicide and undertake mowing of the property within the Development.

8.3 Developer shall, at all times, keep the public right-of-way free from accumulation of waste material, rubbish, dirt and mud caused by Developer's operation. Developer shall remove such waste material, rubbish, dirt and mud no less than weekly and, at the completion of the work, shall promptly remove all debris waste materials, rubbish, dirt, mud, tools, construction equipment, machinery, building materials, trash containers, and portable toilets from the public right-of-way.

8.5 When the Town Engineer provides written notice that erosion, by wind or water, is likely to be an issue, Developer shall install temporary or permanent erosion control into the Development at the earliest practicable time. By way of explanation and without limitation, said control may consist of seeding of approved grasses, temporary dikes, gabions or other similar devices.

8.6 In the event that Developer fails to perform the work specified in Paragraphs 8.3, 8.4 or 8.5 within a reasonable time period after receiving written notice from the Town, not to exceed ten (10) days for the work specified in Paragraphs 8.3 and 8.4, the Town may, in addition to other remedies, including those set forth in Paragraph 7.3, perform the work required and charge Developer for said cost. Developer shall pay the Town for all costs incurred by the Town in the performance of the above said service within ten (10) days of the Town submitting an invoice for said services. If Developer does not remit the costs, in addition to other remedies, the Town may draw on the Maintenance Guarantee, if there is such a guarantee.

8.7 Developer hereby ensures that Developer's subcontractors shall cooperate with the Town's construction inspectors in all manners, including, but not limited to, by ceasing operations when winds are of sufficient velocity to create blowing dust which the Town, in its discretion, determines is hazardous to the public health and welfare.

8.8 Developer shall take all steps necessary to prevent its construction activities from damaging adjacent properties.

DEVELOPMENT STANDARDS

9.1 Developer shall comply with the requirements contained in the Annexation Agreement related to the Property, except as specifically amended by this Agreement.

9.2 Except as otherwise provided in this Agreement, the Final Plat, the Resolution or Approved Plans, Developer shall comply with Johnstown's municipal code, zoning ordinances, subdivision regulations, landscape guidelines and the Performance Standards for the Ridge Johnstown (also known as the Performance Standards for Villages at Johnstown), which were approved by Town Council on December 2, 2018. Be there a conflict with the Performance Standards and Johnstown's municipal code, zoning ordinances, subdivision regulations and landscape guidelines (collectively "Codes"), the Town shall decide the proper application of the Codes and the Performance Standards.

9.3 Unless otherwise set forth in the Code, the Performance Standards or the Approved Plans, the following design standards must be met including, but not limited to, the following:

- A. Developer shall submit detailed elevations showing architectural features of the proposed dwelling units. Architectural features, elevations and home sites shall have prior approval of the Town. Such approvals shall not be unreasonably withheld.
- B. In areas built with single family homes, no individual unit shall be built with the same elevation within three (3) units of itself on both sides of the street and all units shall have at least a two-car garage, except the multi-family homes.

- C. In areas built with single family homes, at least twenty-five percent (25%) of the facade of each dwelling unit, excluding windows, doors, and garage doors, shall be of masonry, stone, brick, or an equivalent. All roofs shall have thirty (30) year architectural style shingles. Any shingle type or style other than architectural style shingles shall be submitted to the Town for prior approval, but three-tab conventional asphalt shingle roofing shall not be permitted.

LIABILITY, INSURANCE AND COST REIMBURSEMENT

10.1 **Indemnification:** Developer hereby agrees to indemnify and hold the Town, Town Officials, its employees, agents, representatives, insurers and self insurance pool harmless from and against any and all suits, demands, actions, damages, liability, losses, claims, fees and expenses, including attorney's fees, resulting or arising in any way from any breach or default of this Agreement or any acts or omissions of Developer, its employees, agents, consultants, representatives or subcontractors, except to the extent caused by negligence or willful misconduct of the Town. Developer shall promptly investigate, handle, respond to, and provide defense for and defend against any such liability, claims or demands at the sole expense of Developer. Developer also agrees to bear all costs, expenses and attorney's fees related thereto whether or not such liability, claims or demands are groundless, false or fraudulent.

10.2 **Insurance:** Developer shall for itself and for its contractors, subcontractors, representatives and agents engaged in the design, construction or installation of the Subdivision Improvements maintain such liability insurance including general liability, contractors liability, professional liability, comprehensive automobile liability and sufficient public liability insurance as will protect the Town, Town Officials, its employees, agents and representatives against any and all potential liability, claims, damage, demands, losses, and expenses which may be incurred or asserted pursuant to Paragraph 10.1 above. Liability insurance shall be in the minimum amount of One Million Dollars (\$1,000,000.00), or such greater amounts as may be established by the Colorado Governmental Immunity Act, §§ 24-10-101 *et seq.*, C.R.S., as may be amended. Whenever requested by the Town Manager, Developer agrees to promptly submit certificates of insurance evidencing sufficient amounts, types and duration of insurance and which show the Town, Town Officials, its employees, agents and representatives as additional insureds. Developer shall not be relieved of any liability, claims, demands or other obligations assumed or set forth in this Development Agreement by reason of its failure to procure or maintain such insurance, or by reason of its failure to procure or maintain insurance in sufficient amounts, durations or types. In addition to the insurance specified above, Developer shall maintain workers compensation insurance, if so required by law, and shall require its contractors, subcontractors, representatives and agents engaged in the design, construction or installation of improvements to maintain workers compensation insurance in the amount required by law.

10.3 **Drainage Liability:** Developer shall indemnify and hold the Town harmless from any liability the Town may have on account of any change in the nature, direction, quantity, or quality of drainage flow resulting from the Development. In addition, Developer shall reimburse the Town for any and all costs, fees, and expenses, including attorney's fees, which the Town incurs in acquiring

any rights-of-way or easements which the Town is required to acquire or condemn or which the Town is held to have acquired or condemned for drainage as a result of this Development. This provision shall survive Final Acceptance and the termination of this Agreement.

10.4 Tax Liability: Developer shall pay all outstanding taxes, encumbrances or obligations on any property dedicated or conveyed to the Town prior to or at the time of such dedication or conveyance, and shall indemnify and hold the Town harmless from any and all encumbrances, obligations or tax liability incurred prior to the dedication or conveyance to the Town. Any use tax due for construction materials shall be paid prior to construction of any improvements on the Property.

10.5 Cost Reimbursement to Town: Developer shall reimburse the Town for professional consultants, including, but not limited to engineers, testing companies and attorneys, engaged by the Town to process and complete the Development.

10.6 Colorado Governmental Immunity Act: Nothing in this Agreement shall be construed to waive, limit or otherwise modify any governmental immunity that may be available by the law to the Town, Town Officials, employees, contractors, or agents, or any other person acting on behalf of the Town and, in particular, governmental immunity afforded pursuant to the Colorado Governmental Immunity Act, §§ 24-10-101 *et seq.*, C.R.S., as amended.

DEFAULTS AND REMEDIES

11.1 A default by Developer shall exist if Developer fails to fulfill or perform any material obligation contained in this Agreement, the Final Plat, the Resolution, or the Approved Plans, or Developer fails to comply with the Town's ordinances, resolutions and regulations and all other applicable laws and regulations. Without limiting the Town's right to withhold building permits as set forth herein, in the event of a default, the Town shall deliver written notice to Developer of such default and Developer shall have thirty (30) days from receipt of such notice to cure the default. If the default is not of a type that may be cured within such thirty (30) day period, Developer may provide written notice to the Town within such period that it is actively and diligently pursuing such cure and Developer shall thereafter have a reasonable time to cure the default, provided that Developer is at all times within that extended period actively and diligently pursuing a cure. In case of emergency, as determined by the Town, such written notice shall be deemed waived and the Town may proceed as it deems necessary at the expense of Developer or the issuers of the Maintenance or Performance Guarantee.

11.2 If the default arises subsequent to Initial Acceptance and the default is not timely cured, the Town may draw on the Maintenance Guarantee. If the default relates to the improvement secured by the Performance Guarantee and the default is not timely cured, the Town may draw on the Performance Guarantee. In addition, and without limitation, if the default is not timely cured, the Town may withhold approval of any or all building permits, certificates of occupancy, water meters or tap hook-ups for any area within the Development. Notwithstanding these rights and remedies, the Town may pursue whatever additional remedies it may have against Developer or anyone, either at law, equity or pursuant to this Agreement. The Town's remedies shall be cumulative.

11.3 Should Developer default in any obligation under this Agreement, the Town may, in its discretion, after notice and opportunity to cure as set forth in Paragraph 11.1, complete such Subdivision Improvements at Developer's expense. The Town shall estimate the cost of such improvements and give notice to Developer to pay such cost estimate. The Town shall use such payment for said improvements and refund any money collected in excess of the actual cost of said improvements. Should payment not be made within thirty (30) days of such notice, the Town may assess the amount of the cost estimate, plus six percent (6%) to defray the cost of collection as provided by state law, to the Property and file a lien against the Property, such lien to have priority over all liens except general taxes and prior special assessments and to be placed upon the tax list for the current year to be collected in the same manner as taxes are collected. The Town may file such lien at any time after said thirty (30) days while Developer is in default of this Agreement.

SPECIAL PROVISIONS

12.1 The Additional Terms, Conditions or Provisions relating to this Development are set forth in **Exhibit B-3**, which is attached hereto, incorporated herein by this reference, and made a part of this Agreement.

12.2 As set forth in Paragraph 3.5 above, Developer or the homeowner's association, as appropriate, shall be responsible for replacement of decorative light fixtures, decorative street signs and all other decorative amenities in the Development when replacement is necessary and warranted over time.

12.3 Notwithstanding anything to the contrary, use tax is due and owing prior to construction of any and all Subdivision Improvements.

MISCELLANEOUS

13.1 **No Waiver:** Delays in enforcement or the waiver of any one or more breaches of this Agreement by the Town shall not constitute a waiver of any of the remaining terms or obligations.

13.2 **Severability:** If any provisions or parts of this Agreement are judged to be unenforceable or invalid, to the extent practicable, such judgment shall not affect, impair or invalidate the remaining parts of this Agreement, the intention being that the various parts and provisions hereof are severable.

13.3 **Recording of Agreement:** A Notice of this Agreement substantially in the form as shown on **Exhibit E** is to be recorded with the approved Final Plat and shall be a covenant running with and against all the Property, property rights and improvements contained within the Development described in **Exhibit A** in order to put prospective owners, purchasers, successors, assigns, and others acquiring any interest in the property on notice as to the terms and obligations herein. No lots, tracts or parcels may be separately conveyed prior to recording such Notice and the Final Plat.

13.4 ***Binding Effect:*** Unless otherwise provided herein, this Agreement shall be binding upon Developer's heirs, successors, assigns, transferees and any other person or entity acquiring or purchasing any interest in any of the Property described in the attached **Exhibit A**, with the exception of a bona fide residential home buyer of a completed owner-occupied home.

13.5 ***Transfer or Assignments:*** In the event of a sale or transfer of any portion of the Development, except to a bona fide residential home buyer of a completed owner-occupied home, the seller or transferor and the purchaser or transferee shall be jointly and severally liable for the performance of each of the obligations contained in this Agreement unless, prior to the transfer or the sale, a written agreement satisfactory to the Town delineating and allocating the various rights and obligations for the Subdivision Improvements has been approved and executed by the Town Manager.

13.6 ***Title and Authority:*** Developer expressly warrants and represents to the Town that it is the record owner of the Property and further represents and warrants that the undersigned has full power and authority to enter into this Agreement. Developer understands that the Town is relying on the representations and warranties contained herein in approving in entering into this Agreement.

13.7 ***Notice:*** All notices, consents, applications or other instruments provided for under this Agreement shall be deemed properly given and received: (1) when personally delivered and received, when sent by messenger service, or when forwarded by facsimile or email-delivery, but only upon confirmation of receipt of such facsimile or email; (2) on the next day after deposit for delivery with a nationally-recognized overnight courier service; or (3) three business days after deposit in the United States mail, by certified mail with return receipt requested, postage prepaid and addressed as follows:

TO DEVELOPER:

J-25 LAND HOLDINGS, LLC
 Attention: ROY BADE
 8901 E. Mountain View Rd, Ste 150
 Scottsdale, AZ 85258
 Email: Roy.Bade@calibercos.com

COPY TO:

Hunter & Goodhue, PLLC
 Attention: Mark F. Hunter
 4845 Pearl East Circle, Suite 101
 Boulder, CO 80301
 Email: mark@huntgoodlaw.com

TO TOWN:

TOWN OF JOHNSTOWN
 Attention: TOWN MANAGER
 450 So. Parish
 P. O. Box 609
 Johnstown, CO 80534
 Email: mlecerf@townofjohnstown.com

COPY TO:

Avi S. Rocklin, Esq.
 Law Office of Avi S. Rocklin, LLC
 1437 N. Denver Avenue, No. 330
 Loveland, CO 80538
 Email: avi@rocklinlaw.com

Notice may also be provided by electronic mail (“e-mail”) communication on the condition that the recipient acknowledges receipt of the e-mail and does not object.

13.8 ***Costs and Attorney Fees.*** If the Developer breaches this Agreement, the Developer shall pay the Town’s reasonable costs and expenses, including attorney’s fees, incurred in the enforcement of the terms, conditions and obligations of this Agreement. Nothing herein shall be construed to prevent or interfere with the Town’s rights and remedies specified elsewhere in the Agreement.

13.9 ***Vested Right.*** The Final Plat shall have vested rights pursuant to §§ 24-68-101, *et seq.*, C.R.S. for a period of three (3) years from the date of this Agreement.

13.10 ***Warranty of Developer:*** Developer warrants that the Subdivision Improvements shall be installed in a good and workmanlike manner and in compliance with the Approved Plans, this Agreement, the Final Plat, the Resolution, the Town’s ordinances, resolutions and regulations and all other applicable laws and regulations and shall be substantially free of any defects in materials and workmanship.

13.11 ***Governing Law and Venue.*** This Agreement and the interpretation thereof shall be governed by the laws of the State of Colorado and Municipal Code of the Town of Johnstown. Venue for any claim, proceeding or action arising out of this Agreement shall be in Larimer County, Colorado.

13.12 ***No Presumption.*** Each party acknowledges that it has obtained, or has had the opportunity to obtain, the advice of legal counsel of its own choosing in connection with the negotiation and execution of this Agreement and with respect to all matters set forth herein. In the event of any dispute, disagreement or controversy arising from this Agreement, the parties shall be considered joint authors and no provision shall be interpreted against any party because of authorship.

13.13 ***Entire Agreement.*** This Agreement constitutes the entire agreement and understanding between the parties and supersedes all prior agreements or understandings. Any amendment to this Agreement must be in writing and signed by the parties.

13.14 ***Compliance with the Law.*** Developer shall comply with all federal, state and local laws and regulations in the performance of the obligations under this Agreement.

13.15 ***No Third Party Beneficiaries.*** Lenders, lot or home buyers and materialmen, laborers or others providing work, services or materials for the Subdivision Improvements shall not have any right of action under this Agreement.

13.16 ***Force Majeure.*** Neither party shall be liable for a failure to perform hereunder if such failure is the result of force majeure, which shall mean causes beyond the reasonable control of a party such as acts of God, labor strikes, war, terrorism, fire or action or inaction of government authorities.

13.17 ***Headings.*** The paragraph headings herein are for the convenience and reference of the parties and are not intended to define or limit the scope or intent of this Agreement.

IN WITNESS WHEREOF, and agreeing to be fully bound by the terms of this Agreement, the parties have set their hands below on this ____ day of _____, 20____.


J-25 LAND HOLDINGS, LLC

By: J-25 Development Group, LLC, a Delaware limited liability company, as Manager

By: Caliber Services, LLC, an Arizona limited liability company, as its sole Member

By: Caliber Companies, LLC, an Arizona limited liability company, as Manager

By: Caliberco, Inc., a Delaware corporation, as its sole Member

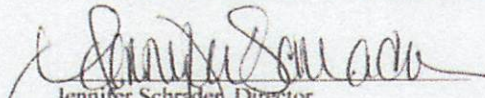



Jennifer Schrader, Director

STATE OF ARIZONA)
)ss.
 COUNTY OF MARICOPA)

SUBSCRIBED AND SWORN to before me this 27 day of July, 2020, by Jennifer Schrader,
 Director, J-25 Land Holdings, LLC.

WITNESS my hand and official seal.

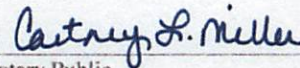
 Notary Public

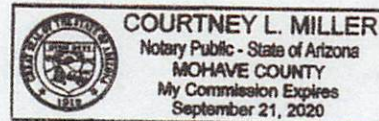My commission expires: 9-21-2020

Villages at Johnstown Metropolitan District No. 2 (East Village)

By: _____

Mark F. Hunter, President


STATE OF COLORADO)

)ss.

COUNTY OF BOULDER)

SUBSCRIBED AND SWORN to before me this 28 day of July, 2020, by Mark F. Hunter,
President, Villages at Johnstown Metropolitan District No. 2 (East Village)

WITNESS my hand and official seal.

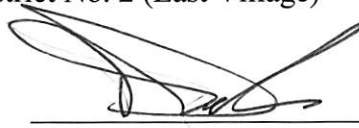

 Notary Public
My commission expires: 10/26/2022

TRAVIS DUMLER NOTARY PUBLIC - STATE OF COLORADO NOTARY ID 20104046014 MY COMMISSION EXPIRES OCT 26, 2022

TOWN OF JOHNSTOWN, COLORADO
A Colorado Home Rule Municipal Corporation

By: _____
Gary Lebsack, Mayor

ATTEST:

By: _____
Diana Seele, Town Clerk

**SUBDIVISION DEVELOPMENT AND IMPROVEMENT AGREEMENT
FOR
THE TOWN OF JOHNSTOWN
(The Ridge at Johnstown, Filing No. 1)**

EXHIBITS

TABLE OF CONTENTS

EXHIBIT A:	Legal Description of the Property
EXHIBIT B-1:	Copy of Final Plat
EXHIBIT B-2:	Town Resolution Approving Development
EXHIBIT B-3:	Additional Terms, Conditions or Provisions
EXHIBIT C:	Schedule of Public Improvements
EXHIBIT D:	Irrevocable Letter of Credit Form
EXHIBIT E:	Notice (Approval of Final Plan/Plat and of Development Agreement)

EXHIBIT A

**LEGAL DESCRIPTION
(Property)**

PLAT LEGAL DESCRIPTION

PART OF THE SOUTH HALF OF THE NORTH HALF OF SECTION 26, TOWNSHIP 5 NORTH, RANGE 68 WEST OF THE 6TH PM, LARIMER COUNTY, COLORADO, DESCRIBED AS FOLLOWS;

BEGINNING AT THE EAST QUARTER CORNER OF SAID SECTION 26, MONUMENTED WITH A 2 ½" ALUMINUM CAP IN RANGE BOX, STAMPED LS 38304.

THENCE N89°44'37"W, A DISTANCE OF 2027.41 FEET ON THE SOUTH LINE OF NORTHEAST QUARTER OF SAID SECTION 26 TO THE SOUTHEAST CORNER OF THAT PARCEL RECORDED IN THE LARIMER COUNTY CLERK AND RECORDERS OFFICE AT RECEPTION NUMBER 20120077445, MONUMENTED WITH A NUMBER 4 REBAR WITH AN ILLEGIBLE YELLOW PLASTIC CAP;

THENCE N00°19'10"E, A DISTANCE OF 374.51 FEET ON THE EAST LINE OF SAID PARCEL TO THE NORTHEAST CORNER THEREOF, MONUMENTED WITH A NUMBER 4 REBAR WITH AN ILLEGIBLE YELLOW PLASTIC CAP;

THENCE N89°46'36"W, A DISTANCE OF 636.75 FEET ON THE EXTENDED NORTH LINE OF SAID PARCEL TO THE WEST RIGHT OF WAY LINE OF LARIMER COUNTY ROAD 3E, MONUMENTED WITH A NUMBER 5 REBAR WITH A 1 ¼" PURPLE PLASTIC CAP STAMPED PLS 37067;

THENCE N00°18'18"E, A DISTANCE OF 288.21 FEET ON SAID WEST RIGHT OF WAY LINE TO THE SOUTH LINE OF THAT PARCEL RECORDED IN THE LARIMER COUNTY CLERK AND RECORDERS OFFICE AT RECEPTION NUMBER 20170065074, MONUMENTED WITH A NUMBER 5 REBAR WITH A 1 ¼" PURPLE PLASTIC CAP STAMPED PLS 37067;

THENCE S89°49'38"E, A DISTANCE OF 55.00 FEET ON THE EXTENDED SOUTH LINE OF SAID PARCEL TO THE CENTERLINE OF LARIMER COUNTY ROAD 3E, WITNESSED BY A 1" IRON ROD WITH AN ILLEGIBLE YELLOW PLASTIC CAP SET ON LINE AND 30.00' FEET WEST OF THE CORNER;

THENCE N00°18'18"E, A DISTANCE OF 662.48 FEET ON SAID CENTERLINE TO CENTER-NORTH 1/16TH CORNER, MONUMENTED WITH A NUMBER 6 REBAR WITH 2 ½" ALUMINUM CAP STAMPED LS 16404;

THENCE S89°32'59"E, A DISTANCE OF 2618.90 FEET ON THE NORTH LINE OF SAID SOUTH HALF OF THE NORTHEAST QUARTER TO THE NORTH 1/16TH CORNER COMMON TO SECTIONS 26 AND 25, MONUMENTED WITH A 3 ¼" ALUMINUM CAP STAMPED PLS 37067;

THENCE S00°44'00"W, A DISTANCE OF 1316.10 FEET ON THE EAST LINE OF SAID SOUTH HALF OF THE NORTHEAST QUARTER TO THE POINT OF BEGINNING.

PARCEL CONTAINS 3,249,833 SQUARE FEET OR 74.606 ACRES.

July 31, 2019

Plat Legal Description

H:\Caliber\CO, Johnstown - JLN000001 - Villages at Johnstown\Survey\Documents\ The Ridge at Johnstown Filing 1 Plat Legal description.docx

EXHIBIT B-1
PLAT OR PLAN
(SEE ATTACHED)

THE RIDGE AT JOHNSTOWN SUBDIVISION FILING NO. 1

PART OF THE SOUTH HALF OF THE NORTH HALF OF SECTION 26,
 T. 5 N., R. 68 W., OF THE 6TH P.M.,

JOHNSTOWN, LARIMER COUNTY, COLORADO

PARCEL CORNER SUMMARY TABLE				
DATE	NO. & S.E.A.	UNIT (FT)	ADJACENT (FT)	CORNER (FT)
01	107547	10.0	10.0	107547
02	107547	10.0	10.0	107547
EXHIBIT B-2
(RESOLUTION APPROVING PLAT OR PLAN)
(SEE ATTACHED)

EXHIBIT B-3

ADDITIONAL TERMS, CONDITIONS OR PROVISIONS

1.

EXHIBIT B-3

ADDITIONAL TERMS, CONDITIONS OR PROVISIONS

1. Non-potable Water System. Concurrent with the execution of this Agreement, the Town and Developer are entering into a Water and Sewer Service Agreement (“WSSA”). If the Developer hereinafter desires to utilize a non-potable water system to water common landscaped areas, the Town and Developer agree to enter into a subsequent agreement regarding such system and amend the WSSA to reflect the reduced potable water requirement.

2. County Road 3 (“CR3”) Transportation Improvements. Developer agrees to pay for improvements to the portion of CR3 that is adjacent to the Development to a Major Arterial standard, as described in the Town’s Transportation Plan and the Town’s Design Criteria (“Developer’s CR3 Improvements”).
 - a. Developer’s CR3 Improvements include, and are limited to, two (2) lanes adjacent to the Development constructed to a Major Arterial standard. Developer’s CR3 Improvements shall be paid by a cash-in-lieu assessment on each residential lot in the Development at the time a lot owner applies for a building permit. The cost of Developer’s CR3 Improvements shall be determined by the Town Engineer by a certified cost estimate. The amount of the cash-in-lieu assessment on each residential lot shall be determined by dividing the Town Engineer’s certified cost estimate by two hundred and eight (208), representing the number of single family lots in the Development and in additional Developer property. The cash-in-lieu assessment shall include the costs attributable to the road, curb, gutter and sidewalk improvements.

 - b. Within 180 days of completion of the Developer’s CR3 Improvements, Developer or the Villages at Johnstown Metropolitan District Nos. 1-8 (“Districts”), or any of them, shall install the landscaping adjacent to CR3 in accordance with the Town’s landscaping guidelines and with Town staff approval.

 - c. In addition, when a traffic signal is warranted at County Road 18 and CR3, Developer or the Districts, or any of them, shall pay a pro-rata share of the cost of the traffic signal based on a percentage to be determined by a traffic study completed at that time.

3. County Road 3e (CR3e) Transportation Improvements.
 - a. Developer agrees to construct improvements, including curb, gutter, sidewalk and tree lawn, to CR3e along the frontage of the Development (the north to south edge of Development being the frontage) to an Interim Minor Arterial Cross Section standard (2 lane) as described in the Town’s Transportation Plan. Such improvements shall be in place prior to the issuance of the first certificate of occupancy for a residential structure in the Development, except that, in Town

staff's discretion, completion of the tree lawn improvements may be extended until a reasonable date after issuance of the first certificate of occupancy.

- b. Because of the traffic generated by the Development, paving of the current two-lane LCR3e is also required from County Road 18 to the northern boundary of the Development frontage, and from County Road 16 to the southern boundary of the Development frontage, as traffic is anticipated to exceed the 400 VPD Larimer County threshold for an unpaved road. Paving, turn lanes and interchange improvements as required by the master traffic study from County Road 18 to the northern boundary of the Development shall be completed by the Developer on or before the Town's issuance of certificates of occupancy for one hundred thirty (130) single family lots in the Development. Paving, turn lanes and interchange improvements from the southern boundary of the Development to County Road 16 shall be completed by the Developer within one (1) year following the issuance of the 130 certificates of occupancy. Subject to Larimer County's agreement and approval, paving from County Road 18 to the northern boundary of the Development shall be subject to a reimbursement agreement among the Town, the Developer and Larimer County.
 - c. Prior to commencement of the CR3e improvements set forth in subparts (a) and (b), and in sufficient time to allow Developer to meet the required deadlines, Developer shall obtain the appropriate Larimer County approvals and shall provide an updated traffic study to the Town. If the updated traffic study shows that additional improvements to CR3e are warranted based on the generation of traffic arising from or related to the Development, Developer shall be obligated to construct those improvements in the form and manner required by the Town.
4. Off-site Sanitary Sewer Line. In connection with the development of the Property, Developer is required to install an offsite sanitary sewer line ("Offsite Sanitary Sewer Line") extending a new main north from the Property within the future CR3 right-of-way alignment and then east to the Low Point Wastewater Treatment Plant ("LPWWTP"). Developer has specified an 8-inch main sanitary line for its Development. At the request of the Town, Developer shall install a combination of 12-inch and 15-inch main sanitary sewer lines. The Town shall pay the cost difference of the increased size of the pipe for the Offsite Sanitary Sewer Line from the Development to the LPWWTP. A certified cost estimate of the Offsite Sanitary Sewer Line (8", 12" and 15") is set forth on **Exhibit C**. The Offsite Sanitary Sewer Line shall be constructed in accordance with the approved Civil Engineering Construction Plans and shall be constructed as part of the Public Improvements and dedicated to the Town. No building permits, except those for up to twelve (12) model homes for marketing purposes only, shall be issued for the Development until the Developer has constructed the Offsite Sanitary Sewer Line and obtained the Town's Notice of Initial Acceptance.

Any off-site easements required for the Off-site Sanitary Sewer Line must be obtained by the Developer and recorded in Larimer County's real property records prior to the start of any construction. Copies of said easements are attached herewith as **Exhibit 1** to this

Exhibit B-3 and shall be assigned to the Town upon final completion of the Off-site Sanitary Sewer Line.

Subsequent to completion of the construction of the Offsite Sanitary Sewer Line, Developer shall be entitled to seek reimbursement from offsite benefitted property owners as provided in Article V of Chapter 13 of the Johnstown Municipal Code, as may be amended from time to time. Developer shall provide the certified cost of the Offsite Sanitary Sewer Line to the Town for review and approval. The Town may thereafter enter into a reimbursement agreement with Developer to require offsite benefitted property owners to pay a proportionate share of the cost of the Offsite Sanitary Sewer Line prior to connection thereto. Developer recognizes and agrees that the cost to upsize the sanitary sewer line from an 8" line to a combination of 12" and/or 15" lines shall not be subject to the reimbursement agreement and that the reimbursement for the 8" line shall be limited to a capacity of 50% depth over diameter flow of the 8" line. In addition, at the time of execution of the reimbursement agreement, the Town shall determine the allocation of the capacity for purposes of reimbursement. For purposes of clarity, an offsite benefitted property owner shall not be required to pay the Developer and the Town for use of the sewer line. Developer further recognizes and agrees that, pursuant to the approved Service Plan for the Districts, if the Districts, or any of them, impose a mill levy to recover the cost of the Offsite Sanitary Sewer Line, Developer shall be obligated to assign funds received from the offsite-benefitted property owners to the District, or any of them, to pay debt.

5. Interchange Reimbursement Fee. Developer recognizes and agrees that the Town intends to adopt a special fee to obtain reimbursement for the Town's costs related to the improvements to the Interstate 25 and State Highway 402 interchange ("Interchange") and that such fee shall be due and payable upon issuance of building permits in the Development. The Town recognizes that Developer incurred costs to improve the Interchange. Without waiving its rights, and specifically reserving the right to collect the special fee in full as adopted, the Town agrees, at a subsequent date, to consider the costs expended by the Developer that benefit the area generally, and not just the Development specifically, as an offset against the funds due and owing to the Town from the imposition of the special fee.
6. Construction drawings. Civil construction drawings shall be approved by the Town Engineer and a pre-construction meeting with the Town Public Works Department shall be conducted prior to commencement of construction of the Public Improvements. Construction drawings for Off-Site Improvements may also be subject to approval by the other governing entities with jurisdiction, including, but not necessarily limited to, the Consolidated Hillsborough Ditch Company and Larimer County. Developer shall coordinate any such approvals and required license, permits and similar items directly with those entities.
7. Detention pond(s). The Districts shall own and maintain the detention pond(s) in the Development.
8. Open Spaces, Parks and Trails. Developer shall dedicate all property containing open

space, park areas and trails to the Districts or any of them. The open spaces, parks and trails shall be available for public use, subject to the Districts' approved service plan.

9. Development Schedule. Developer, in cooperation with the Town, intends to deliver lots to builders in phases throughout the Development. Phased lot delivery will be coordinated with the Town, Front Range Fire Rescue Fire Protection District, and include coordination regarding emergency access, sewer phasing, and the issuance of building permits as more fully set forth on the Sanitary Lot Schedule 1, attached as **Exhibit 2** to this **Exhibit B-3**.
10. Consolidated Hillsborough Ditch Company License Agreement. The Town and Developer recognize and agree that, in connection with the construction and installation of the Offsite Sanitary Sewer Line and related appurtenances and the crossing of the Hillsborough Ditch, they have entered into a License Agreement with the Consolidated Hillsborough Ditch Company. To alleviate any ambiguity and confirm and clarify the intent, the Town and Developer affirm and agree that, except for the routine operation and maintenance of the Offsite Sanitary Sewer Line and related appurtenances, including the portion of which that crosses the Hillsborough Ditch and is subject to the License Agreement, the Developer shall remain responsible for all repairs and related work, to the fullest extent, until Final Acceptance of the Public Improvements and, more specifically, of the Offsite Sanitary Sewer Line and related appurtenances. Developer shall cause and allow all Town-required and requested inspections of the Offsite Sanitary Sewer Line and related appurtenances during the construction and installation and at any time thereafter until the improvement is accepted by the Town.
11. Fencing. Prior to installation, Developer and Town staff shall agree upon fencing for the Development, which may, in Town staff's discretion, deviate from the approved Performance Standards.
12. Landscaping. In Town staff's discretion, landscaping may deviate from the approved Performance Standards for the Development including low-water xeriscape requirements for single family lots enforceable by the homeowners' association for the Development.

EXHIBIT 1
Easements

WHEN RECORDED MAIL TO:
Hunter & Goodhue, PLLC
4845 Pearl East Circle, Suite 101
Boulder, CO 80301

FOR RECORDERS USE ONLY

EASEMENT AND RIGHT OF WAY AGREEMENT FOR SANITARY LINE

This Easement and Right of Way Agreement for Sanitary Line, made and entered into as of the 24th day of January, 2020 by and between **JAMES D. HARDING** hereinafter called "Grantor", and **J-25 LAND HOLDINGS, LLC**, a Delaware limited liability company, 8901 E. Mountain View Rd, Ste 150, Scottsdale, AZ 85258, hereinafter called "J-25" as Grantee.

For good and valuable consideration, the receipt and sufficiency of which is hereby acknowledged, Grantor hereby, sells, conveys and quitclaims to J-25, its successors and assigns, the sole, exclusive and permanent right to enter, re-enter, occupy and use the hereinafter described property to construct, reconstruct, inspect, operate, repair, maintain, replace, remove and operate a sanitary sewer line and all underground and service appurtenances thereto, under and upon the following described land, situate in the County of Larimer, State of Colorado, to wit:

See Attached Exhibit A

GRANTOR FURTHER GRANTS TO J-25:

- (a) The right to grade the strip of land for the full width thereof and to extend the cuts and fills with such grading into and on the land along and outside the strip to the extent as J-25 may find reasonably necessary for the construction of the sanitary line and its appurtenances thereto;
- (b) The right of ingress to and egress over and across the land for the installation and maintenance of the sanitary line as shall occasion the least practicable damage and inconvenience to Grantor;
- (c) The right of grading, constructing, maintaining and using such roads on and across the lands as J-25 may deem necessary in the exercise of the right of ingress and egress or to provide access to property adjacent to the land;
- (d) The right to mark the location of the strip by suitable markers set in the ground; provided that any such markers remaining after the period of construction shall be placed in locations which will not interfere with any reasonable use Grantor shall make of the land adjacent to the sanitary line easement;
- (e) All other rights necessary and incident to the full and complete use and enjoyment of the right-of-way and easement for the purposes herein granted.

GRANTOR HEREBY COVENANTS AND AGREES:

- (a) That Grantor shall not erect or place any permanent building, structure, improvement, fence or tree on the described easement whatsoever, and if they are so placed, and Grantor agrees, that Grantor shall remove such items at Grantor's sole expense.
- (b) Grantor shall not grant any other easement, right-of-way, permit or license upon, under or over said sanitary line easement without the written consent of J-25.
- (c) Grantor makes such sale and quitclaim subject to the following:

That certain Easement between Arthur Harding and Mary Harding, Grantor, and US WEST Communications, Grantee, dated April 1, 1993 and recorded June 3, 1993, Reception No. 93.036467, County of Larimer, State of Colorado, and;

That certain Easement between James D. Harding, Grantor, and Public Service Company of Colorado, Grantee dated July 17, 2012 and recorded August 1, 2012, Reception No. 20120051933, County of Larimer, State of Colorado.

J-25 HEREBY COVENANTS AND AGREES:

- (a) J-25 shall not fence or otherwise enclose the strip, except during periods of construction and repair.
- (b) That all trenches and excavations made in the laying or repairing of such pipeline shall be properly backfilled. All large gravel, stones and clods will be removed from the finished backfill. J-25 will finish

586907

the backfill after normal settling of the soil. J-25 will maintain the trench area and buried sanitary sewer line during installation. J-25 agrees, unless otherwise provided for, not to block, dam or obstruct in any manner in an irrigation canal, drainage ditches, creeks located on said lands, and also agrees to replace or repair any levees or banks disturbed or damaged by J-25's operations on said lands to the reasonable satisfaction of Grantor.


- (c) In the event J-25 is required to re-enter the land and excavate or re-excavate to maintain or repair the sanitary sewer line, J-25 will finish the backfill after normal settling of the soil.
- (d) J-25 shall be liable to the extent allowed by law for loss and damage which shall be caused by any wrongful exercise of the rights of ingress and egress or by wrongful or negligent act or omission of or of its agents or employees in the course of their employment.
- (e) J-25, its successors or assigns, shall promptly repair any breaks, leakage or seepage in said sanitary line should any such break, leakage or seepage occur after installation of said sanitary line. J-25, its successors or assigns shall backfill, compact and repair the land as it existed before any such repairs were made.

IT IS MUTUALLY AGREED BY THE PARTIES:

- (a) Grantor reserves all water and water rights appurtenant to the above described lands, all oil, gas and other minerals in, on and under the above-described lands, and Grantor shall not grant any right in the surface or otherwise that will materially interfere with the rights and privileges herein granted to J-25.
- (b) Each and every one of the benefits and burdens of this easement and right-of-way shall inure to and be binding upon the respective personal representatives, successors, and assigns of the parties hereto.

IN WITNESS WHEREOF the undersigned has set his hand and seal as Grantor this 24 day of January, 2020.


GRANTOR:

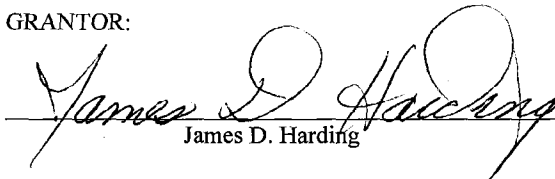
James D. Harding

STATE OF COLORADO }


COUNTY OF WELD }

The foregoing instrument was acknowledged before me this 24 day of January, 2020, by James D. Harding as Grantor.

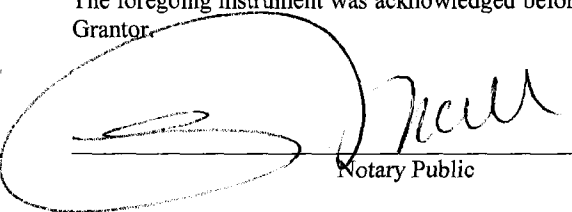
Notary Public

{Notary Seal}

My commission expires: 5-28-21

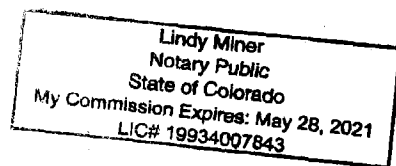

**EXHIBIT A
LEGAL DESCRIPTION**

A PERMANENT SANITARY SEWER AND EMERGENCY ACCESS EASEMENT 30 FEET IN WIDTH OVER PART OF THE NORTHWEST QUARTER OF SECTION 25, TOWNSHIP 5 NORTH, RANGE 68 WEST OF THE 6TH PM, LARIMER COUNTY, COLORADO, DESCRIBED AS FOLLOWS;

COMMENCING AT THE NORTH 1/16 CORNER COMMON TO SECTION 25 AND 26, MONUMENTED WITH AN 3-1/4" ALUMINUM CAP STAMPED "PLS 37067";

THENCE S00°44'00"W, A DISTANCE OF 187.38 FEET ON THE WEST LINE OF THE SOUTHWEST QUARTER OF THE NORTHWEST QUARTER OF SAID SECTION 25 TO THE POINT OF BEGINNING;

THENCE S89°16'45"E, A DISTANCE OF 8.50 FEET;

THENCE N00°44'00"E, A DISTANCE OF 187.38 FEET;

THENCE N00°43'50"E, A DISTANCE OF 1286.43 FEET TO THE SOUTH RIGHT OF WAY LINE OF HIGHWAY 402;

THENCE S89°21'49"E, A DISTANCE OF 30.00 FEET ON SAID SOUTH RIGHT OF WAY LINE;

THENCE S00°43'50"W, A DISTANCE OF 1286.48 FEET;

THENCE S00°44'00"W, A DISTANCE OF 217.38 FEET;

THENCE N89°16'45"W, A DISTANCE OF 38.50 FEET TO SAID WEST LINE OF THE SOUTHWEST QUARTER OF THE NORTHWEST QUARTER OF SAID SECTION 25;

THENCE N00°44'00"E, A DISTANCE OF 30.00 FEET ON SAID WEST LINE TO THE POINT OF BEGINNING.

PARCEL CONTAINS 45,370 SQUARE FEET OR 1.042 ACRES.

EXHIBIT B IS ATTACHED HERETO AND IS ONLY INTENDED TO DEPICT EXHIBIT A - LEGAL DESCRIPTION. IN THE EVENT THAT EXHIBIT A CONTAINS AN AMBIGUITY, EXHIBIT B MAY BE USED TO RESOLVE SAID AMBIGUITY.

BASIS OF BEARING:


BEARINGS ARE BASED ON THE COLORADO STATE PLANE COORDINATE SYSTEM, NORTH ZONE, IN WHICH THE WEST LINE OF NORTHWEST QUARTER OF THE NORTHWEST QUARTER OF SECTION 25, T5N, R68W, 6TH PM, LARIMER COUNTY, COLORADO BEARS S00°43'50"W, A DISTANCE OF 1316.41 FEET BETWEEN THE NORTHWEST CORNER OF SECTION 25, MONUMENTED WITH AN ILLEGIBLE 2 1/4" ALUMINUM CAP IN RANGE BOX AND THE NORTH 1/16TH CORNER COMMON TO SECTIONS 25 AND 26 MONUMENTED WITH A NUMBER 6 REBAR WITH A 3 1/4" ALUMINUM CAP STAMPED PLS 37067, WITH ALL OTHER BEARINGS RELATIVE THERETO.

PREPARED FOR AND ON BEHALF OF GALLOWAY
BY JOSHUA J. MCCABE, PLS# 38638

December 23, 2019

H:\Caliber\CO, Johnstown - JLH000001 - Villages at Johnstown\Survey\Documents\San eas-off site- legal Desc.docx



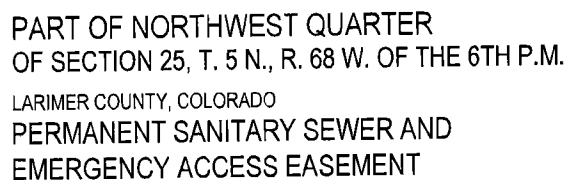

Project No:	JLH00001.10
Drawn By:	AN
Checked By:	FAK
Date:	8/23/2019

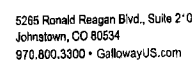


EXHIBIT 2
Sanitary Lot Schedule

*The expedited July delivery schedule is conditioned upon the following:

1. Johnstown approval of the lots being on their own sewer phase
2. Johnstown issuing home building permits with the main sewer hookup at a later date prior to occupancy permit

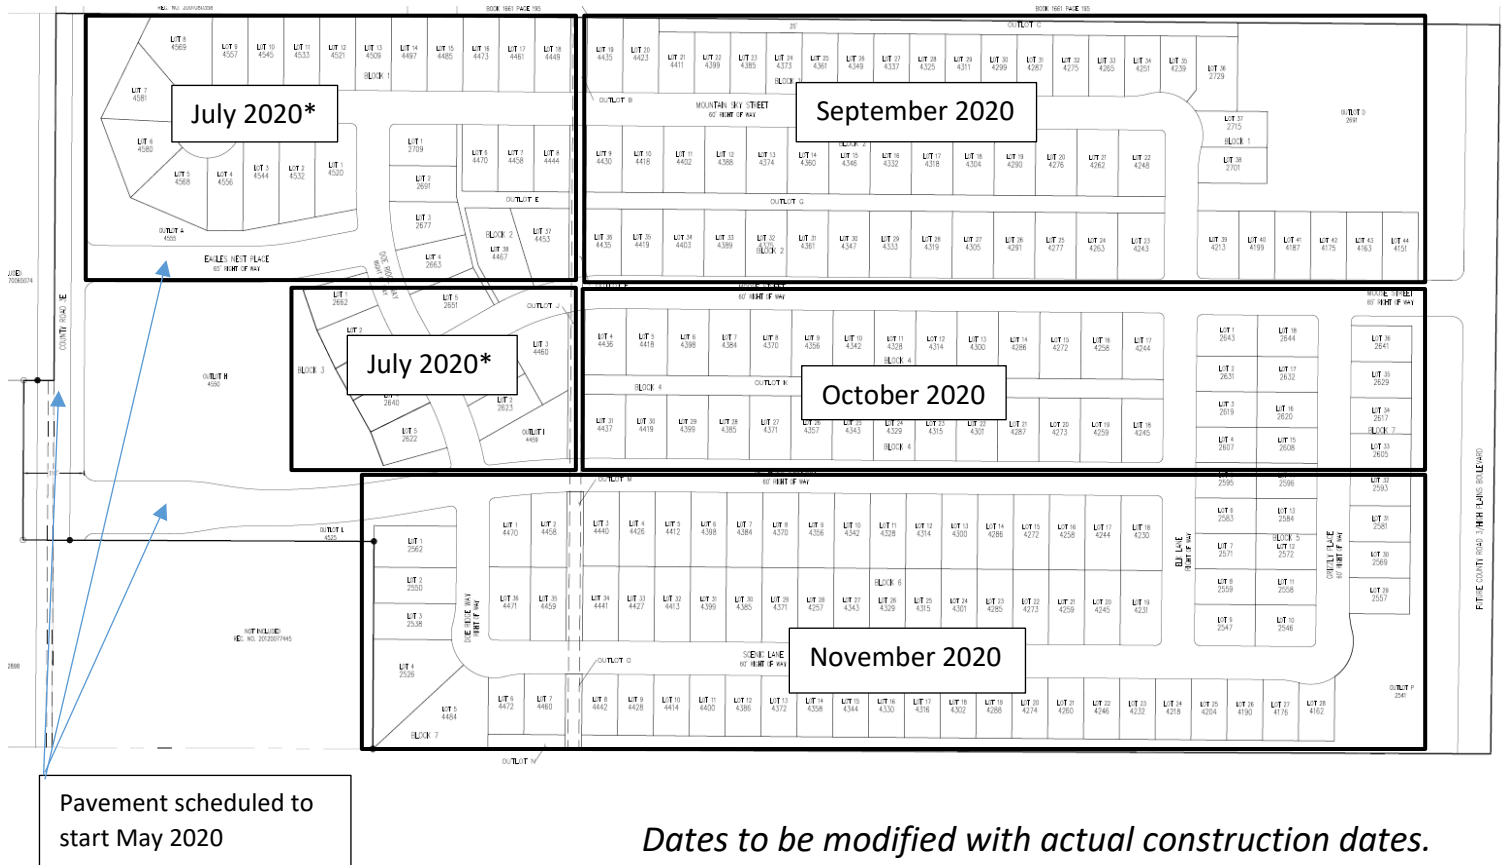


EXHIBIT C
SCHEDULE OF PUBLIC IMPROVEMENTS
(ATTACHED)



5265 Ronald Reagan Blvd., Suite 210
Johnstown, CO 80534
970.800.3300 • GallowayUS.com

**The Ridge Filing 1 - ACTUAL
ENGINEER'S OPINION OF PROBABLE COST**

ITEM NO.	DESCRIPTION	UNITS	QUANTITY	UNIT PRICE	COST
1	6" ABC Under 4" HBP	Square Yard	34,887	\$ 16.25	\$ 566,913.75
2	7" ABC Under 5" HBP	Square Yard	4,983	\$ 19.50	\$ 97,168.50
3	9.5" ABC Under 7" HBP (CR3E)	Square Yard	10,283	\$ 22.75	\$ 233,938.25
4	Town of Johnstown Crosspans (6-Foot)	Each	5	\$ 965.00	\$ 4,825.00
					\$ 902,845.50
5	18" Reinforced Concrete Pipe (Class III)	Linear Foot	1,588	\$ 40.00	\$ 63,502.80
6	24" Reinforced Concrete Pipe (Class III)	Linear Foot	2,711	\$ 52.00	\$ 140,994.88
7	30" Reinforced Concrete Pipe (Class III)	Linear Foot	684	\$ 65.00	\$ 44,473.65
8	36" Reinforced Concrete Pipe (Class III)	Linear Foot	1,288	\$ 85.00	\$ 109,500.40
9	42" Reinforced Concrete Pipe (Class III)	Linear Foot	547	\$ 115.00	\$ 62,921.10
10	48" Reinforced Concrete Pipe (Class III)	Linear Foot	330	\$ 128.75	\$ 42,487.50
11	54" Reinforced Concrete Pipe (Class III)	Linear Foot	182	\$ 150.00	\$ 27,319.50
12	4' Dia. Storm Sewer Manhole	Each	8	\$ 1,930.00	\$ 15,440.00
13	5' Dia. Storm Sewer Manhole	Each	8	\$ 2,500.00	\$ 20,000.00
14	6' Dia. Storm Sewer Manhole	Each	4	\$ 3,575.00	\$ 14,300.00
15	7' Dia. Storm Sewer Manhole	Each	2	\$ 6,865.00	\$ 13,730.00
16	8' Dia. Storm Sewer Manhole	Each	3	\$ 7,500.00	\$ 22,500.00
17	3' Concrete Cutoff Walls	Each	2	\$ 180.00	\$ 360.00
18	24" RCP Flared End Section	Each	1	\$ 550.00	\$ 550.00
19	Inlet, Type R (5')	Each	1	\$ 3,952.00	\$ 3,952.00

**The Ridge Filing 1 - ACTUAL
ENGINEER'S OPINION OF PROBABLE COST**

ITEM NO.	DESCRIPTION	UNITS	QUANTITY	UNIT PRICE	COST
20	Inlet, Type R (10')	Each	2	\$ 5,935.00	\$ 11,870.00
21	Inlet, Type R (15')	Each	1	\$ 8,225.00	\$ 8,225.00
22	Inlet, Type R (20')	Each	7	\$ 10,350.00	\$ 72,450.00
23	Inlet, Type 16 (3')	Each	1	\$ 3,250.00	\$ 3,250.00
24	Inlet, Type 16 (12')	Each	1	\$ 6,250.00	\$ 6,250.00
25	Inlet, Type 16 (18')	Each	7	\$ 9,900.00	\$ 69,300.00
26	Inlet, Type C (35" x 35")	Each	4	\$ 2,535.00	\$ 10,140.00
27	Modified CDOT Box 10'x11' Box Base MH	Each	1	\$ 12,850.00	\$ 12,850.00
28	Pond Outlet Structure	Each	2	\$ 7,670.00	\$ 15,340.00
29	Forbay Structure	Each	3	\$ 3,575.00	\$ 10,725.00
30	Trickle Channel	Linear Feet	1,458	\$ 16.50	\$ 24,057.00
					\$ 826,488.83
31	6" Concrete Sidewalk (5')	Square Yard	11,768	\$ 9.00	\$ 105,912.00
32	6" Concrete Sidewalk (8')	Square Yard	3,576	\$ 9.00	\$ 32,184.00
33	6" Concrete Sidewalk (10')	Square Yard	2,184	\$ 9.00	\$ 19,656.00
33	Square Handicap Ramp	Each	16	\$ 940.00	\$ 15,040.00
34	Radius with Handicap Ramp	Each	24	\$ 1,105.00	\$ 26,520.00
34	Curb and Gutter, Mountable	Linear Foot	17,049	\$ 15.50	\$ 264,259.50
35	Curb and Gutter, Vertical	Linear Foot	3,150	\$ 15.50	\$ 48,825.00
35	Curb and Gutter, Island	Linear Foot	467	\$ 13.50	\$ 6,304.50
36	Speed Limit Signs	Each	5	\$ 410.00	\$ 2,050.00
37	Stop Signs	Each	13	\$ 320.00	\$ 4,160.00

**The Ridge Filing 1 - ACTUAL
ENGINEER'S OPINION OF PROBABLE COST**

ITEM NO.	DESCRIPTION	UNITS	QUANTITY	UNIT PRICE	COST
38	Street Name Signs	Each	13	\$ 320.00	\$ 4,160.00
					\$ 529,071.00
39	8" Sanitary SDR 35 PVC Pipe, (Complete in place)	Linear Foot	9,622	\$ 30.00	\$ 288,660.00
40	Sanitary Services	Each	208	\$ 650.00	\$ 135,200.00
41	4' Dia. Sanitary Sewer Manhole	Each	32	\$ 2,795.00	\$ 89,440.00
42	6' Dia. Sanitary Sewer Manhole w/ Platform	Each	3	\$ 3,225.00	\$ 9,675.00
					\$ 522,975.00
43	Fire Hydrant Assembly with 6" Gate Valve	Each	16	\$ 3,120.00	\$ 49,920.00
44	6" Water C900 PVC PIPE (Complete in Place)	Linear Foot	280	\$ 30.00	\$ 8,400.00
45	8" Water C900 PVC PIPE (Complete in Place)	Linear Foot	10,557	\$ 32.50	\$ 343,102.50
46	20"x8" Tee and Gate Valve	Each	1	\$ 1,625.00	\$ 1,625.00
47	8" Gate Valve	Each	46	\$ 1,072.50	\$ 49,335.00
48	8"x8" Cross	Each	2	\$ 495.00	\$ 990.00
49	6"x8" Reducer	Each	2	\$ 133.00	\$ 266.00
50	8"x8" Tee	Each	7	\$ 330.00	\$ 2,310.00
50	8"x6" Swivel Tee	Each	15	\$ 285.00	\$ 4,275.00
52	6" Gate Valve	Each	16	\$ 590.00	\$ 9,440.00
53	Water Services	Each	208	\$ 1,075.00	\$ 223,600.00
54	8" Deflection	Each	6	\$ 405.00	\$ 2,430.00
55	11.25 Bend	Each	10	\$ 200.00	\$ 2,000.00
56	45 Bend	Each	2	\$ 200.00	\$ 400.00

**The Ridge Filing 1 - ACTUAL
ENGINEER'S OPINION OF PROBABLE COST**

ITEM NO.	DESCRIPTION	UNITS	QUANTITY	UNIT PRICE	COST
57	90 Bend	Each	2	\$ 215.00	\$ 430.00
58	Testing Chlorination	Each	10,557	\$ 2.00	\$ 21,114.00
					\$ 719,637.50
58	15" Sanitary PVC (Off-Site)	Each	4,174	\$ 50.00	\$ 208,700.00
58	12" Sanitary PVC (Off-Site)	Each	1,798	\$ 46.25	\$ 83,157.50
58	4' Sanitary Manhole (Off-Site)	Each	11	\$ 2,762.50	\$ 30,387.50
58	6' Sanitary Manhole (Off-Site)	Each	5	\$ 8,580.00	\$ 42,900.00
					\$ 365,145.00
Total					\$ 3,866,162.83

EXHIBIT D**FORM--IRREVOCABLE LETTER OF CREDIT**

NAME OF ISSUING BANK _____
ADDRESS OF ISSUING BANK _____

Town of Johnstown
 450 So. Parish
 P. O. Box 609
 Johnstown, CO 80534

ATTENTION:TOWN OF JOHNSTOWN ATTORNEY AND TOWN MANAGER

We hereby establish, at the request and for the account of this Irrevocable Letter of Credit in favor of the Town of Johnstown in the amount of \$ _____. The purpose of this Letter of Credit is to secure performance of a Development Agreement for _____, dated this day _____ of _____, 20____, between the Town of Johnstown and _____.

You are hereby authorized to draw by drafts or written demands up to the aggregate amount of \$ _____. The sole condition for payment of any demand made or draft drawn against this Irrevocable Letter of Credit is that the Town's demand or draft be accompanied by a letter, on the Town's stationery, signed by the Town Manager to the effect that "the Town of Johnstown has declared a default under the Development Agreement."

Partial and multiple drawings are permitted hereunder.

We hereby agree with the Town of Johnstown and its drawers, endorsers, and bona fide holders of demands made or drafts negotiated under this Letter of Credit that the same shall be duly honored upon presentation and delivery of the documents as specified above.

This Irrevocable Letter of Credit is not transferable.

This Letter of Credit shall be for a twelve (12) month term from the date of execution hereof. It is a condition of this Letter of Credit that it shall be automatically renewed, without amendment, for additional periods of one year each from the present or any future expiration date, unless, at least sixty (60) calendar days prior to the effective expiration date, the Town Manager notifies you in writing delivered by certified U.S. mail, return receipt requested, to your address set forth above that the Town of Johnstown elects not to renew this Letter of Credit for any further additional period. Upon your receipt of our written notification of impending expiration, you may draw the unused balance of this Irrevocable Credit upon your written demand or your sight draft.

With the exception of C.R.S. §4-5-108(b) concerning the period of time in which to honor or reject a draft, demand or credit, this Letter of Credit shall be governed and construed in accordance with the laws of the State of Colorado. In the event of a conflict between the provisions of the Colorado Uniform Commercial Code and the provisions hereof, the provisions hereof shall control.

Signed this _____ day of _____, 20_____.

Issuing Bank: _____

By: _____

Officer's Title: _____

Address: _____

STATE OF _____)
) ss.
 COUNTY OF _____)

SUBSCRIBED AND SWORN to before me this _____ day of _____,
 20_____, by _____ as the _____ of _____.

WITNESS my hand and official seal.

My commission expires:

 Notary Public

**AGREEMENT CONCERNING WATER RIGHTS DEDICATION
BETWEEN TOWN OF JOHNSTOWN AND J-25 LAND HOLDINGS, LLC**

This Agreement Concerning Water Rights Dedication (“Agreement”), is made and entered into on this _____ day of _____, 2020, by and between the Town of Johnstown, Colorado, a Colorado home rule municipal corporation (“Town”), J-25 Land Holdings, LLC, a Delaware limited liability company (“Developer”) and the Villages at Johnstown Metropolitan District No. 2 (East Village), a quasi-municipal corporation and political subdivision of the State of Colorado (“District”).

RECITALS

WHEREAS, Developer is the owner of a parcel of land situated in the Town of Johnstown, County of Larimer, State of Colorado, the description of which is set forth on **Exhibit A** attached hereto and incorporated herein by this reference (the “Property”); and

WHEREAS, Developer seeks to develop the Property and to designate such development as The Ridge Johnstown, Filing No. 1 (“Development”); and

WHEREAS, Developer submitted a final plat depicting the Development, which final plat is attached hereto as **Exhibit B** and incorporated herein by this reference (“Final Plat”); and

WHEREAS, on August 3, 2020, the Town Council conducted a public hearing and, by Resolution No. 2020-07, approved the Final Plat; and

WHEREAS, Section 13-68 of the Johnstown Municipal Code requires Developer to dedicate water in a sufficient amount to satisfy the water demands projected for all proposed uses within the platted area; and

WHEREAS, Developer is the owner of eighteen (18) shares of the Consolidated Home Supply Ditch and Reservoir Company represented by Certificate Number 6975 (“Water Shares”), a copy of which is attached hereto as **Exhibit C** and incorporated herein by this reference, which Water Shares have been changed to allow municipal uses; and

WHEREAS, although the Town and Developer have not finalized an estimate of the projected water demands for the Development, upon information and belief, the Water Shares provide a sufficient water supply to satisfy the raw water demands for the Development; and

WHEREAS, the District will acquire real property from the Developer within the Development which real property shall require sufficient water supply to satisfy the raw water demands for the common areas within the Development; and

WHEREAS, Developer agrees to dedicate the Water Shares to the Town and the Town agrees to create a water bank to allow the water to be used within the Development and, if there is a surplus credit, within subsequent phases of The Ridge Johnstown development; and

WHEREAS, to effectuate the foregoing, the Town and Developer desires to enter into this Agreement.

AGREEMENT

1. **Water Dedication.** On or before August 13, 2020, Developer shall dedicate the Water Shares to the Town.

2. **Water Bank.** Upon dedication of the Water Shares, the Town shall create a water bank, to be known as The Ridge Water Bank, containing water credit in the amount of 144 acre-feet of raw water, or 288 single family equivalent units, to be used to satisfy the projected water demands for the Development, and, if there is a surplus credit, for subsequent phases of the development, including The Ridge Johnstown Filing No 2. If there is not sufficient water in The Ridge Water Bank to satisfy the projected water demands for the Development, the Developer shall be required to dedicate additional water in the amount necessary to satisfy the water demands prior to issuance of any building permits in the Development and prior to execution of a water and sewer service agreement. Absent written notice from Developer and written approval of the Town, the water contained in The Ridge Water Bank shall not be allocated to any other use in the Town.

3. **Water Court Transfer Fee.** At the time of, or prior to, the dedication of the Water Shares, Developer shall pay the water court transfer fee required by Article IV of Chapter 13 of the Johnstown Municipal Code to the Town in the amount of Forty Three Thousand Two Hundred Dollars (\$43,200.00).

4. **Water Assessments.** Prior to dedication of the Water Shares to the Town, Developer shall have paid all water assessments due and owing to the Consolidated Home Supply Ditch and Reservoir Company and to the Gard Lateral Ditch Company up to the date of the dedication.

5. **Water and Sewer Service Agreement.** Prior to issuance of any building permits in the Development, the Town and Developer shall enter into a water and sewer service agreement setting forth the raw water demands for the Development and therein allocating a sufficient amount of water from The Ridge Water Bank to satisfy those uses.

6. **Binding Effect.** This Agreement shall benefit Developer and Developer's heirs, successors, assigns, transferees and any other person or entity acquiring or purchasing any interest in any of the Property.

7. **Governing Law and Venue.** This Agreement shall be governed by the laws of the State of Colorado and Municipal Code of the Town of Johnstown. Venue for any claim, proceeding or action arising out of this Agreement shall be in Larimer or Weld County, Colorado.

8. **No Presumption.** Each party acknowledges that it has obtained, or has had the opportunity to obtain, the advice of legal counsel of its own choosing in connection with the negotiation and execution of this Agreement and with respect to all matters set forth herein. In the event of any dispute, disagreement or controversy arising from this Agreement, the parties shall be considered joint authors and no provision shall be interpreted against any party because of authorship.

9. Entire Agreement. This Agreement constitutes the entire agreement and understanding between the parties and supersedes all prior agreements or understandings. Any amendment to this Agreement must be in writing and signed by the parties.

10. Headings. The paragraph headings herein are for the convenience and reference of the parties and are not intended to define or limit the scope or intent of this Agreement.

[Remainder of page intentionally left blank.]

IN WITNESS WHEREOF, and agreeing to be fully bound by the terms of this Agreement, the parties have set their hands below.

J-25 LAND HOLDINGS, LLC

By: J-25 Development Group, LLC, a Delaware limited liability company, as Manager

By: Caliber Services, LLC, an Arizona limited liability company, as its sole Member

By: Caliber Companies, LLC, an Arizona limited liability company, as Manager

By: Caliberco, Inc., a Delaware corporation, as its sole Member

Jennifer Schrader, Director

STATE OF ARIZONA)
)ss.
COUNTY OF MARICOPA)

SUBSCRIBED AND SWORN to before me this ____ day of _____, 2020, by Jennifer Schrader, Director, J-25 Land Holdings, LLC.

WITNESS my hand and official seal.

Notary Public

My commission expires: _____

Villages at Johnstown Metropolitan District No. 2 (East Village)

By: _____
 Mark F. Hunter, President

STATE OF COLORADO)
)ss.
 COUNTY OF BOULDER)

SUBSCRIBED AND SWORN to before me this ____ day of _____, 2020, by Mark F. Hunter, President, Villages at Johnstown Metropolitan District No. 2 (East Village)

WITNESS my hand and official seal.

 Notary Public

My commission expires: _____

TOWN OF JOHNSTOWN, COLORADO
A Colorado Home Rule Municipal Corporation

By: _____
Gary Lebsack, Mayor

ATTEST:

By: _____
Diana Seele, Town Clerk

EXHIBIT A
(Property)

EXHIBIT B
(Final Plat)

EXHIBIT C
(Water Certificate)

TOWN OF JOHNSTOWN, COLORADO
A Colorado Home Rule Municipal Corporation

By: _____
Gary Lebsack, Mayor

ATTEST:

By: _____
Diana Seele, Town Clerk

IN WITNESS WHEREOF, and agreeing to be fully bound by the terms of this Agreement, the parties have set their hands below.


J-25 LAND HOLDINGS, LLC

By: J-25 Development Group, LLC, a Delaware limited liability company, as Manager

By: Caliber Services, LLC, an Arizona limited liability company, as its sole Member

By: Caliber Companies, LLC, an Arizona limited liability company, as Manager

By: Caliberco, Inc., a Delaware corporation, as its sole Member

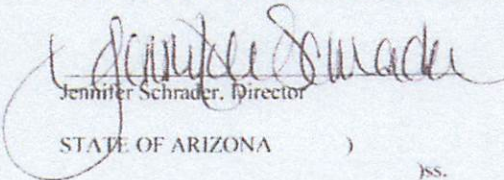
Jennifer Schrader, Director


STATE OF ARIZONA)

)ss.


COUNTY OF MARICOPA)

SUBSCRIBED AND SWORN to before me this 28 day of July, 2020, by Jennifer Schrader, Director, J-25 Land Holdings, LLC.

WITNESS my hand and official seal.

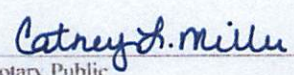
Notary Public

My commission expires: 9-21-2020

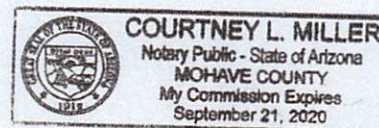


Villages at Johnstown Metropolitan District No. 2 (East Village)

By: 
 Mark F. Hunter, President

STATE OF COLORADO)
)ss.
 COUNTY OF BOULDER)

SUBSCRIBED AND SWORN to before me this 28 day of July, 2020, by Mark F. Hunter, President, Villages at Johnstown Metropolitan District No. 2 (East Village)

WITNESS my hand and official seal.

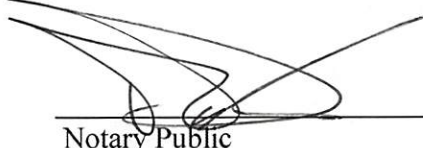
 Notary Public

My commission expires: 10/26/2022

TRAVIS DUMLER
 NOTARY PUBLIC - STATE OF COLORADO
 NOTARY ID 20104046014
 MY COMMISSION EXPIRES OCT 26, 2022

TOWN OF JOHNSTOWN, COLORADO
A Colorado Home Rule Municipal Corporation

By: _____
Gary Lebsack, Mayor

ATTEST:

By: _____
Diana Seele, Town Clerk

EXHIBIT A
(Property)

PLAT LEGAL DESCRIPTION

PART OF THE SOUTH HALF OF THE NORTH HALF OF SECTION 26, TOWNSHIP 5 NORTH, RANGE 68 WEST OF THE 6TH PM, LARIMER COUNTY, COLORADO, DESCRIBED AS FOLLOWS;

BEGINNING AT THE EAST QUARTER CORNER OF SAID SECTION 26, MONUMENTED WITH A 2 ½" ALUMINUM CAP IN RANGE BOX, STAMPED LS 38304.

THENCE N89°44'37"W, A DISTANCE OF 2027.41 FEET ON THE SOUTH LINE OF NORTHEAST QUARTER OF SAID SECTION 26 TO THE SOUTHEAST CORNER OF THAT PARCEL RECORDED IN THE LARIMER COUNTY CLERK AND RECORDERS OFFICE AT RECEPTION NUMBER 20120077445, MONUMENTED WITH A NUMBER 4 REBAR WITH AN ILLEGIBLE YELLOW PLASTIC CAP;

THENCE N00°19'10"E, A DISTANCE OF 374.51 FEET ON THE EAST LINE OF SAID PARCEL TO THE NORTHEAST CORNER THEREOF, MONUMENTED WITH A NUMBER 4 REBAR WITH AN ILLEGIBLE YELLOW PLASTIC CAP;

THENCE N89°46'36"W, A DISTANCE OF 636.75 FEET ON THE EXTENDED NORTH LINE OF SAID PARCEL TO THE WEST RIGHT OF WAY LINE OF LARIMER COUNTY ROAD 3E, MONUMENTED WITH A NUMBER 5 REBAR WITH A 1 ¼" PURPLE PLASTIC CAP STAMPED PLS 37067;

THENCE N00°18'18"E, A DISTANCE OF 288.21 FEET ON SAID WEST RIGHT OF WAY LINE TO THE SOUTH LINE OF THAT PARCEL RECORDED IN THE LARIMER COUNTY CLERK AND RECORDERS OFFICE AT RECEPTION NUMBER 20170065074, MONUMENTED WITH A NUMBER 5 REBAR WITH A 1 ¼" PURPLE PLASTIC CAP STAMPED PLS 37067;

THENCE S89°49'38"E, A DISTANCE OF 55.00 FEET ON THE EXTENDED SOUTH LINE OF SAID PARCEL TO THE CENTERLINE OF LARIMER COUNTY ROAD 3E, WITNESSED BY A 1" IRON ROD WITH AN ILLEGIBLE YELLOW PLASTIC CAP SET ON LINE AND 30.00' FEET WEST OF THE CORNER;

THENCE N00°18'18"E, A DISTANCE OF 662.48 FEET ON SAID CENTERLINE TO CENTER-NORTH 1/16TH CORNER, MONUMENTED WITH A NUMBER 6 REBAR WITH 2 ½" ALUMINUM CAP STAMPED LS 16404;

THENCE S89°32'59"E, A DISTANCE OF 2618.90 FEET ON THE NORTH LINE OF SAID SOUTH HALF OF THE NORTHEAST QUARTER TO THE NORTH 1/16TH CORNER COMMON TO SECTIONS 26 AND 25, MONUMENTED WITH A 3 ¼" ALUMINUM CAP STAMPED PLS 37067;

THENCE S00°44'00"W, A DISTANCE OF 1316.10 FEET ON THE EAST LINE OF SAID SOUTH HALF OF THE NORTHEAST QUARTER TO THE POINT OF BEGINNING.

PARCEL CONTAINS 3,249,833 SQUARE FEET OR 74.606 ACRES.

July 31, 2019

Plat Legal Description

H:\Caliber\CO, Johnstown - J LH000001 - Villages at Johnstown\Survey\Documents\ The Ridge at Johnstown Filing 1 Plat Legal description.docx

EXHIBIT B
(Final Plat)

THE RIDGE AT JOHNSTOWN SUBDIVISION FILING NO. 1

PART OF THE SOUTH HALF OF THE NORTH HALF OF SECTION 26, T. 5 N., R. 68 W., OF THE 6TH P.M., JOHNSTOWN, LARIMER COUNTY, COLORADO

THE RIDGE AT JOHNSTOWN
 SUBDIVISION FILING NO. 1
 PART OF THE SOUTH HALF OF THE NORTH HALF OF
 SECTION 26, TOWNSHIP 5 NORTH,
 RANGE 68 WEST OF THE 6TH P.M.,
 JOHNSTOWN, LARIMER COUNTY, COLORADO



THE RIDGE AT JOHNSTOWN
 SUBDIVISION FILING NO. 1
 PART OF THE SOUTH HALF OF THE NORTH HALF OF
 SECTION 26, TOWNSHIP 5 NORTH,
 RANGE 68 WEST OF THE 6TH P.M.,
 JOHNSTOWN, LARIMER COUNTY, COLORADO

#	Date	Issued Description	File
1			
2			
Project No.	JOHNSTOWN 1
Drawn By	
Checked By	
Date	

Item #8.

PARCEL CURVE SEGMENT TABLE									
CURVE NO.	S.E.A.	AREA (FT ²)	AREA (FT ²)	AREA (FT ²)	AREA (FT ²)	AREA (FT ²)	AREA (FT ²)	AREA (FT ²)	AREA (FT ²)
01	017000	36.00	36.00	36.00	36.00	36.00	36.00	36.00	36.00
02	017000	36.00	36.00	36.00	36.00	36.00	36.00	36.00	36.00
EXHIBIT C
(Water Certificate)

No 6975

Incorporated Under the
Laws of the State of Colorado—18—
Shares


The Consolidated Home Supply Ditch and Reservoir Co.

CAPITAL STOCK
\$100,0002,000 SHARES
\$50 EACH

This is to Certify that TBG Funding, LLC - Lienholder ; J-25
Land Holdings, LLC - Owner

is the owner of Eighteen Shares of Capital Stock of
The Consolidated Home Supply Ditch and Reservoir Company, full paid
transferrable only on the books of the Company, in person, or by attorney,
on surrender of this certificate.

Witness the Seal of the Company and the Signatures of the President
and Secretary at Loveland, Colorado, this 23rd day of August

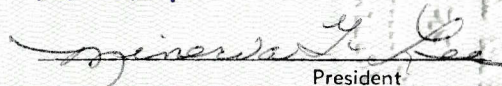12 2019
President
Secretary



Town of Johnstown

TOWN COUNCIL AGENDA COMMUNICATIONS

AGENDA DATE: August 3, 2020

ITEM NUMBER: 10 C

SUBJECT: Water Rights Dedication Agreement for The Ridge at Johnstown, by J-25 Land Holdings, LLC

ACTION PROPOSED: Approve Water Rights Dedication Agreement

ATTACHMENTS: Proposed Water Rights Dedication Agreement – signed by Developer & Metro District

PRESENTED BY: Kim Meyer, Director of Planning & Development

AGENDA ITEM DESCRIPTION:

Enclosed for Council's review and approval is a Water Rights Dedication Agreement for The Ridge at Johnstown, by J-25 Land Holdings, LLC. This agreement provides for the dedication of 18 adjudicated shares of Consolidated Home Supply Ditch Co. (Certificate #6975), equivalent to 288 SFEs (single family equivalents), to the Town of Johnstown. This dedication will create The Ridge Water Bank with the Town, containing the credit for these 18 shares/288 SFEs, which J-25 Land Holdings, LLC, intends to apply to the Filing 1 and proposed Filing 2 of The Ridge at Johnstown development. Those filings are proposed to total 288 single family lots with associated open spaces. Any remaining credit would be applied to future phases of The Ridge development/PUD.

Prior to any building permits being issued, a water and sewer service agreement (WSSA) for each filing will be forthcoming. The Filing No 1 WSSA is pending final reviews and approval of the Town's water engineering firm, Helton & Williamson.

LEGAL ADVICE:

The Town attorney prepared the agreement.

The Community That Cares

www.TownofJohnstown.com

P: 970.587.4664 | 450 S. Parish Ave, Johnstown CO | F: 970.587.0141

FINANCIAL ADVICE:

N/A

RECOMMENDED ACTION:

Approve the Water Rights Dedication Agreement for The Ridge at Johnstown.

SUGGESTED MOTIONS:

For Approval:

I move to approve the The Ridge at Johnstown Water Rights Dedication Agreement.

For Denial:

I move to deny the The Ridge at Johnstown Water Rights Dedication Agreement, as presented.

Reviewed and Approved for Presentation,

Town Manager



Town of Johnstown

TOWN COUNCIL AGENDA COMMUNICATIONS

AGENDA DATE: August 3, 2020

ITEM NUMBER: 10 D

SUBJECT: Outdoor Construction Activity Times

ACTION PROPOSED: **Public Hearing** - Ordinance No. 2020-181 Amending Article VIII of Chapter 10 to add Section 10-168 concerning Outdoor Construction Activity

ATTACHMENTS: 1. Ordinance No. 2020-181. An Ordinance Concerning Outdoor Construction Activity

PRESENTED BY: Matt LeCerf, Town Manager

AGENDA ITEM DESCRIPTION:

Over the past few months, the Town has received concerns regarding outdoor construction activity beginning extremely early in the morning, sometimes as early as 6 a.m. and waking and/or disturbing neighbors. Currently, the Town has no regulations regarding construction activity throughout the Town. As a result, construction can take place any time during the weekday and/or weekend. While homeowner associations may regulate construction activity, these rules are not applicable and enforceable by the Town. In neighborhoods with no homeowner associations, there is no control and enforcement regulations in place and in those instances, we have been forced to inform the complainant that there is nothing we can do about the construction.

The ordinance proposed would establish guidelines and regulations related to specific construction hours that would be applicable through out the Town and would be enforceable by the code enforcement department. The proposed construction hours, as detailed in the ordinance, would permit construction activity during the following times:

- Monday – Friday: 7 a.m. – 8 p.m. or dusk (whichever is earlier)
- Saturday – Sunday and Holidays: 7 a.m. – 8 p.m. or dusk (whichever is earlier)

The Community That Cares

www.TownofJohnstown.com

P: 970.587.4664 | 450 S. Parish Ave, Johnstown CO | F: 970.587.0141

LEGAL ADVICE:

The ordinance as presented was drafted by the Town Attorney.

FINANCIAL ADVICE:

Not Applicable

RECOMMENDED ACTION:

Approve Ordinance 2020-181 as presented.

SUGGESTED MOTIONS:

For Approval:

I move to approve Ordinance 2020-181 as presented, amending Article VIII of Chapter 10 to add Section 10-168 Concerning Outdoor Construction Activity.

For Denial:

I move to deny Ordinance 2020-181 as presented, amending Article VIII of Chapter 10 to add Section 10-168 Concerning Outdoor Construction Activity.

Reviewed and Approved for Presentation,

Town Manager



Town of Johnstown

TOWN COUNCIL AGENDA COMMUNICATIONS

AGENDA DATE: August 3, 2020

ITEM NUMBER: 10 E

SUBJECT: I-25 and HWY 60 Aesthetic Improvements

ACTION PROPOSED: Discussion Purposes Only

ATTACHMENTS: 1. CDOT Rough Order of Magnitude (ROM)
2. Architectural Renderings of Aesthetic Improvements

PRESENTED BY: Matt LeCerf, Town Manager

AGENDA ITEM DESCRIPTION:

The Town has been working with BHA Design to develop aesthetic improvements at the I-25 and Highway 60 Interchange. The Council has been involved and provided detailed feedback regarding the concept and draft renderings that have been provided during work sessions over the past nine months. The design is in its final stages and CDOT, along with their consulting engineers, have begun developing a Rough Order of Magnitude related to the cost for this project.

For some context, the Town appropriated \$33,800 in 2019 to work with BHA on the design. These funds were not fully expended and were not carried over into 2020. The Town did however approve in the FY 2020 budget, a line item for this budget totaling \$2 million. This was the estimated cost for the project when it was initially conceived. On Monday July 27, Town staff met with BHA and representatives from CDOT to discuss the Rough Order of Magnitude which is an estimated price based on materials and the design. There are opportunities as design moves forward to identify cost saving measures on this project. The Rough Order of Magnitude and the aggregate total project cost with contingency and CDOT construction engineering direct rate fees totals \$3.65 million. This cost, if accurate, based on the final construction and design is roughly 80% higher than anticipated. There is however the possibility that CDOT may waive the direct cost fee (\$745,000) in the estimate and only charge us for inspection fees associated with the aesthetic construction which would change the final cost substantially. The estimated cost for the inspection fees is \$75,000.

It is important to note, the last time we discussed this matter in July, Town Council was still interested in two elements to be included in the design. Those were as follows:

The Community That Cares

www.TownofJohnstown.com

P: 970.587.4664 | 450 S. Parish Ave, Johnstown CO | F: 970.587.0141

- The inclusion into the design of an inset included on each of the primary columns on either side of the bridge deck.
- The inclusions of additional brackets and elements for additional flags to be displayed on holidays and days of recognition.

CDOT is in the process of drafting an agreement for the design costs which are estimated at approximately \$38,000. We believe the project will be constructed over two fiscal years, beginning at the end of FY 2020 and rolling into FY 2021. These are tentative dates, because we have also been assured that the project would be completed no later than fourth quarter 2023 when all of the I-25 improvements are anticipated to be complete. Staff is requesting guidance and direction from Council based on the cost, related to how you would like to complete this project.

- Do Council want it completed in its current rendering
- Does Council desire for the two elements that are missing incorporated into the design if possible; or
- Does Council want to change the design entirely to better meet the budget commitments?

Future changes to the design would require additional funds to be used for BHA to modify this design to get it into a better position financially. Funds used to construct this improvement are being accessed through the Capital Projects Fund. Based on the FY 2020 budget, the planned ending fund balance is approximately \$9 million. This does provide for additional funds if it is the desire of Council to make changes recognizing the increased cost. The detailed Rough Order of Magnitude is included in this packet item for you to understand where the costs are being allocated as part of the project scope.

LEGAL ADVICE:

Not Applicable.

FINANCIAL ADVICE:

Funds are available if Council desires to continue moving forward based on this design.

RECOMMENDED ACTION:

General direction at this time. Discussion purposes only.

Reviewed and Approved for Presentation,

Town Manager

SH-60 Aesthetics Package - Rough Order of Magnitude (ROM) Preliminary Pricing

Description	Qty	Units	Unit Price	Extension	Extension w/Markup	Notes/Dimensions
Johnstown Sign - Precast/Stained [CP4]	2	EA	\$ 32,079.96	\$ 64,159.92	\$ 68,651.11	44 LF at dimensions shown in CP-4 Costing Package
Deck Extension Concrete (Incl Rebar)	16	CY	\$ 1,150.00	\$ 18,400.00	\$ 19,688.00	Includes as detailed for CP-4 (likely will change, per phone call)
Cable Anchor	8	EA	\$ 1,000.00	\$ 8,000.00	\$ 8,560.00	Detail per RS Markup - 6' x 3'6" x 1'4" plus eayebolt
Fence Pedestrian	546	LFT	\$ 300.00	\$ 163,800.00	\$ 175,266.00	6' - 1 1/2" tall - pending supplier quote - use GWRR fence as a plug
Fence 36 inch special	546	LFT	\$ 150.00	\$ 81,900.00	\$ 87,633.00	5'-0" tall - pending supplier quote - use GWRR fence as a plug
Ped lighting - Fixtures	28	EA	\$ 1,100.00	\$ 30,800.00	\$ 32,956.00	See spec sheet. mounted in rub rail/hand rail. One every 10 feet. Wiring can be pulled through rail, boxes for LED transformers at end of concrete rails - pending subcontractor pricing, plug based on similar
Ped Lighting - Conduit/Wiring/Connection	1	LS	\$ 10,000.00	\$ 10,000.00	\$ 10,700.00	Allowance - includes wiring, conduit at ends, and connection point
Tower Lighting	1	LS	\$ 60,000.00	\$ 60,000.00	\$ 64,200.00	
Bridge Lighting - Johnstown Sign	1	LS	\$ 20,000.00	\$ 20,000.00	\$ 21,400.00	Allowance - need details
Cables - Ropes	1,248	LFT	\$ 20.00	\$ 24,960.00	\$ 26,707.20	Assume 4-1/2" diameter galvanized steel bridge ropes to each monument
Cable Fittings 0 Clevis Sockey Fitting	20	EA	\$ 150.00	\$ 3,000.00	\$ 3,210.00	
Towers	4	EA				See sub items below
Foundation - Both Walls (incl rebar)	396	CY	\$ 750.00	\$ 297,000.00	\$ 317,790.00	See assumed foundation layout(s) - assume 2' footiing depth
Foundation - Curved Walls (incl rebar)	124	CY	\$ 750.00	\$ 93,000.00	\$ 99,510.00	See assumed foundation layout(s) - assume 1.5' footing depth
Foundation - Stem Walls (incl rebar)	148	CY	\$ 750.00	\$ 111,000.00	\$ 118,770.00	See assumed foundation layout(s) - assume 1.5' wide/3.5' depth
Walls - Masonry/CMU	10,400	SF	\$ 85.00	\$ 884,000.00	\$ 945,880.00	
Ornamental Steel Connections/Pieces	4	EA	\$ 6,500.00	\$ 26,000.00	\$ 27,820.00	
Landscape walls (assume 8' tall)	4	EA				See sub items below
Wall Concrete - w/Formliner	104	CY	\$ 1,100.00	\$ 114,400.00	\$ 122,408.00	Assume foundation captured above - under 'Towers' - aesthetic treatment. 88' x 8' x 1'
Structural Stain	500	SY	\$ 9.00	\$ 4,500.00	\$ 4,815.00	
Irrigation	8,000	SFT	\$ 3.00	\$ 24,000.00	\$ 25,680.00	Includes 1,500 SF x 4, plus some dollars for outside wall areas
Irrigation - Main Line	1,000	LFT	\$ 20.00	\$ 20,000.00	\$ 21,400.00	
Irrigation - Connection/Electrical	2	EA	\$ 10,000.00	\$ 20,000.00	\$ 21,400.00	
Flag Pole with litghted Finial	2	EA	\$ 10,000.00	\$ 20,000.00	\$ 21,400.00	Allowance - will need more information on the flag pole for firm pricing
Star Embellishments	20	EA	\$ 250.00	\$ 5,000.00	\$ 5,350.00	Allowance - will need more information on the flag pole for firm pricing
Mobilization	1	LS	\$ 225,119.43	\$ 225,119.43	\$ 240,877.79	Includes subcontractor mobilizations & RLW-SEMA indirect costs
GRAND TOTAL					\$ 2,492,072.11	
				\$ 373,810.82		Contingency - 15%
				\$ 745,129.56		CDOT Construction Engineering Direct Rate (26%)
				\$ 38,000.00		CDOT Design Fees
				\$ 3,649,012.48		GRAND TOTAL INCLUDING CDOT COST AND CONTINGENCY